


ALL DIMENSIONS AND LEVELS ARE TO BE CHECKED ON SITE BEFORE CONSTRUCTION AND MUST BE RECORDED AND REFERRED TO THE ARCHITECT. THIS DRAWING IS COPYRIGHT. DO NOT SCALE THIS DRAWING

REV	AMENDMENT	NAME	DATE
A	note added, retaining wall at rear		Aug '19
B	side extension proposed garage increased in length by 1500		Sept '19

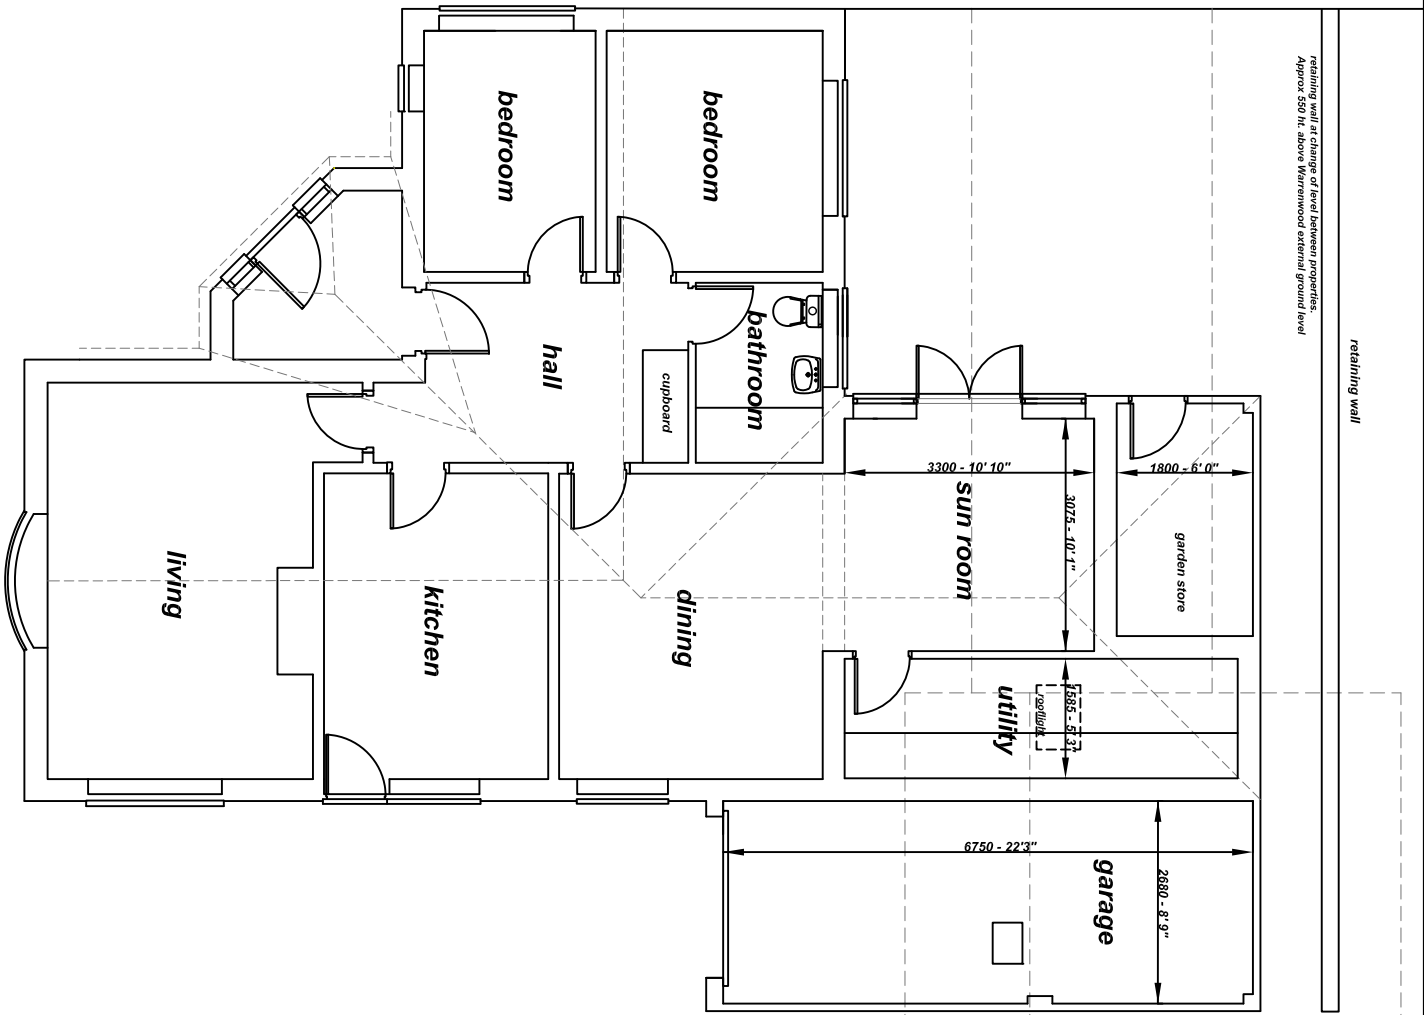

Field House Studios, Barrow Lane, Tarvin Sands, Chester CH3 8JF
t: 01823 741707 e: info@sbsdesign.co.uk www.sbsdesign.co.uk

CLIENT

Mr & Mrs Bullock

PROJECT

**6 Warrenwood Road
Borras, Wrexham**

DRAWING

Plan Proposed.

DRAWN	WW	CHECKED	NUMBER	REV
DATE	July 19	DATE	D / 049 - 02	B
SCALE	1 - 100'			
	@A3			