



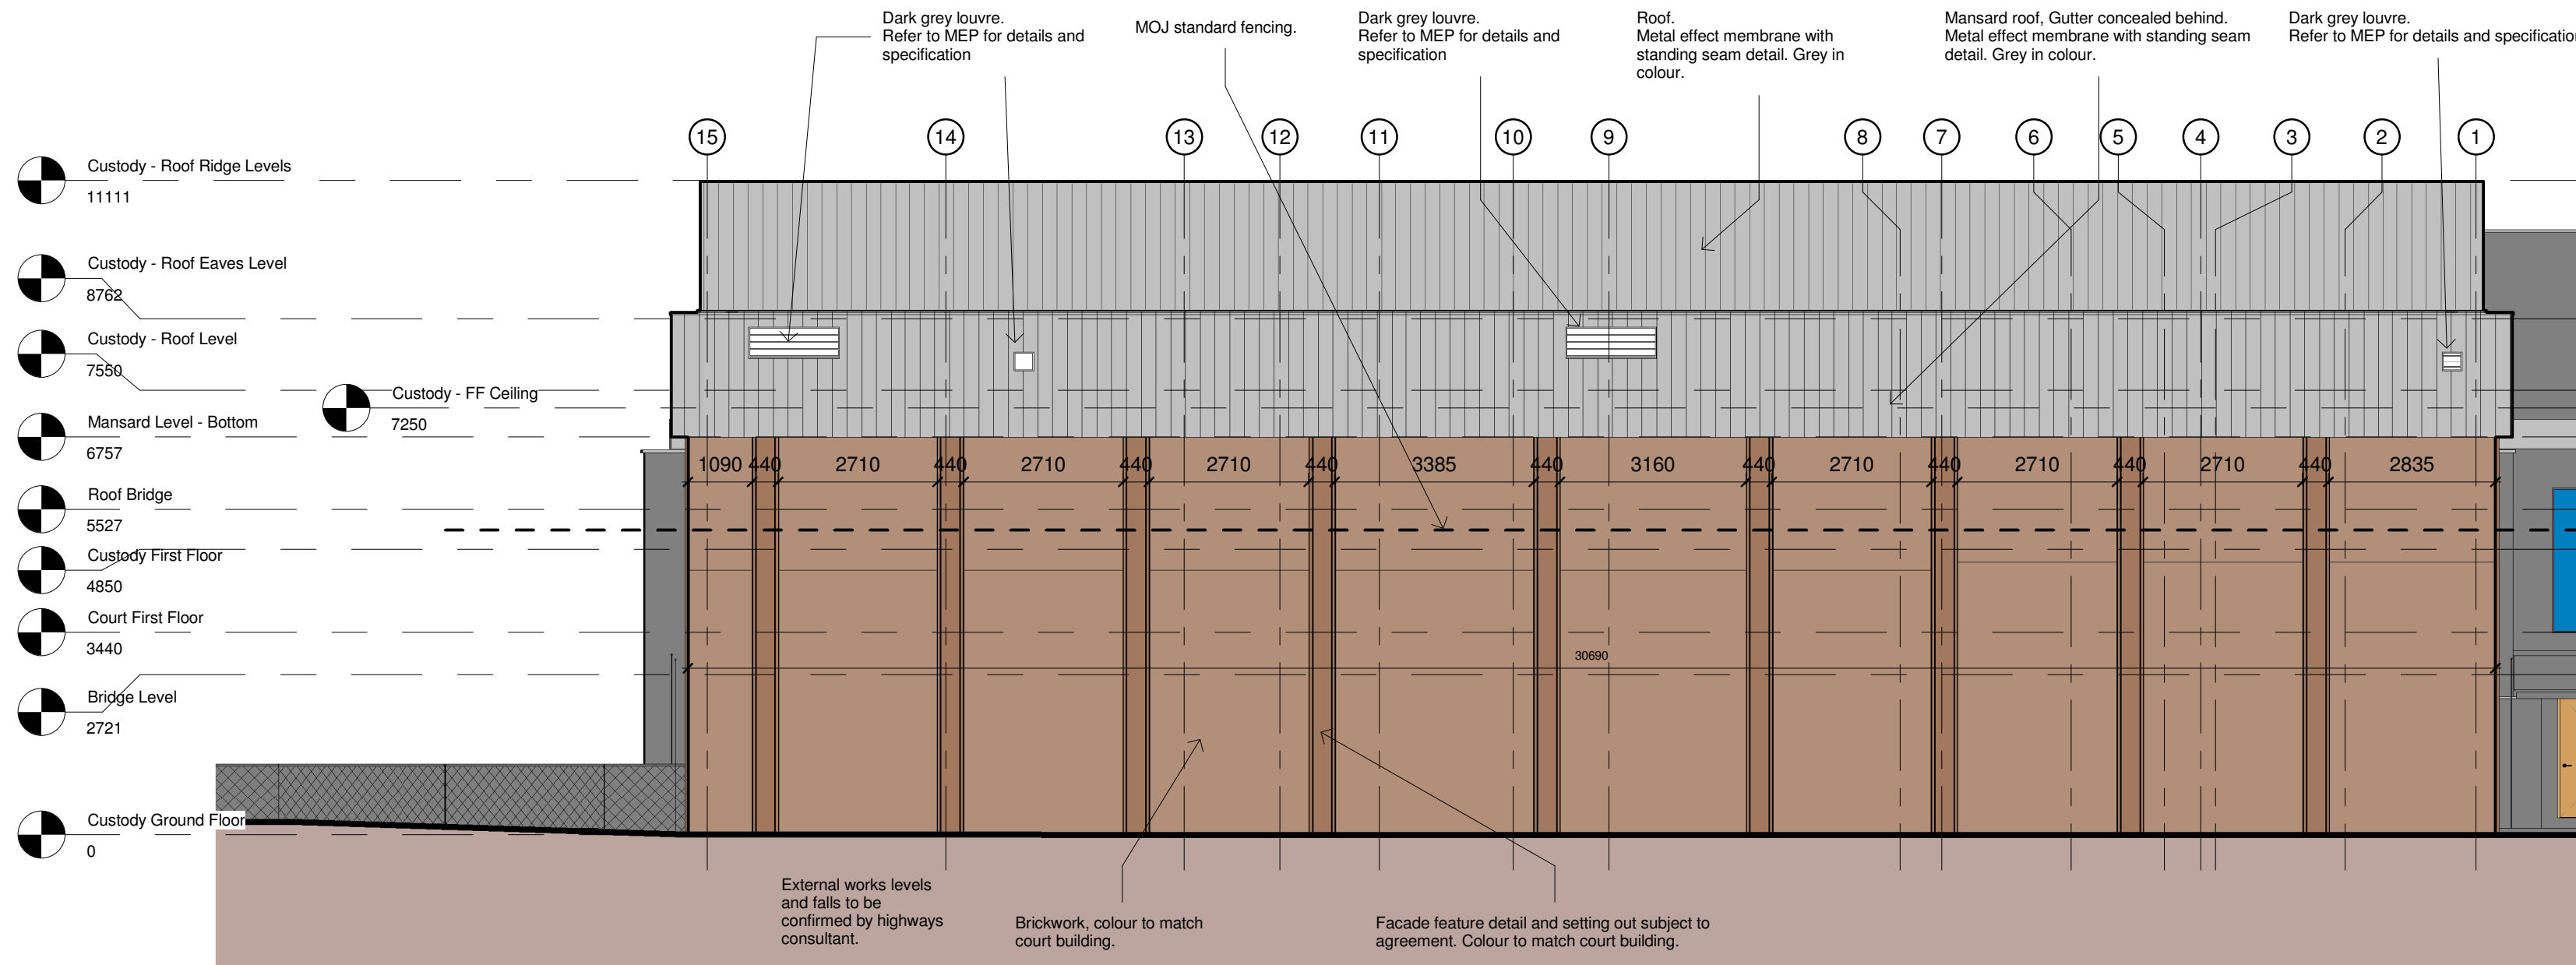

1 North - Rear Proposed Elevation.
1 : 100

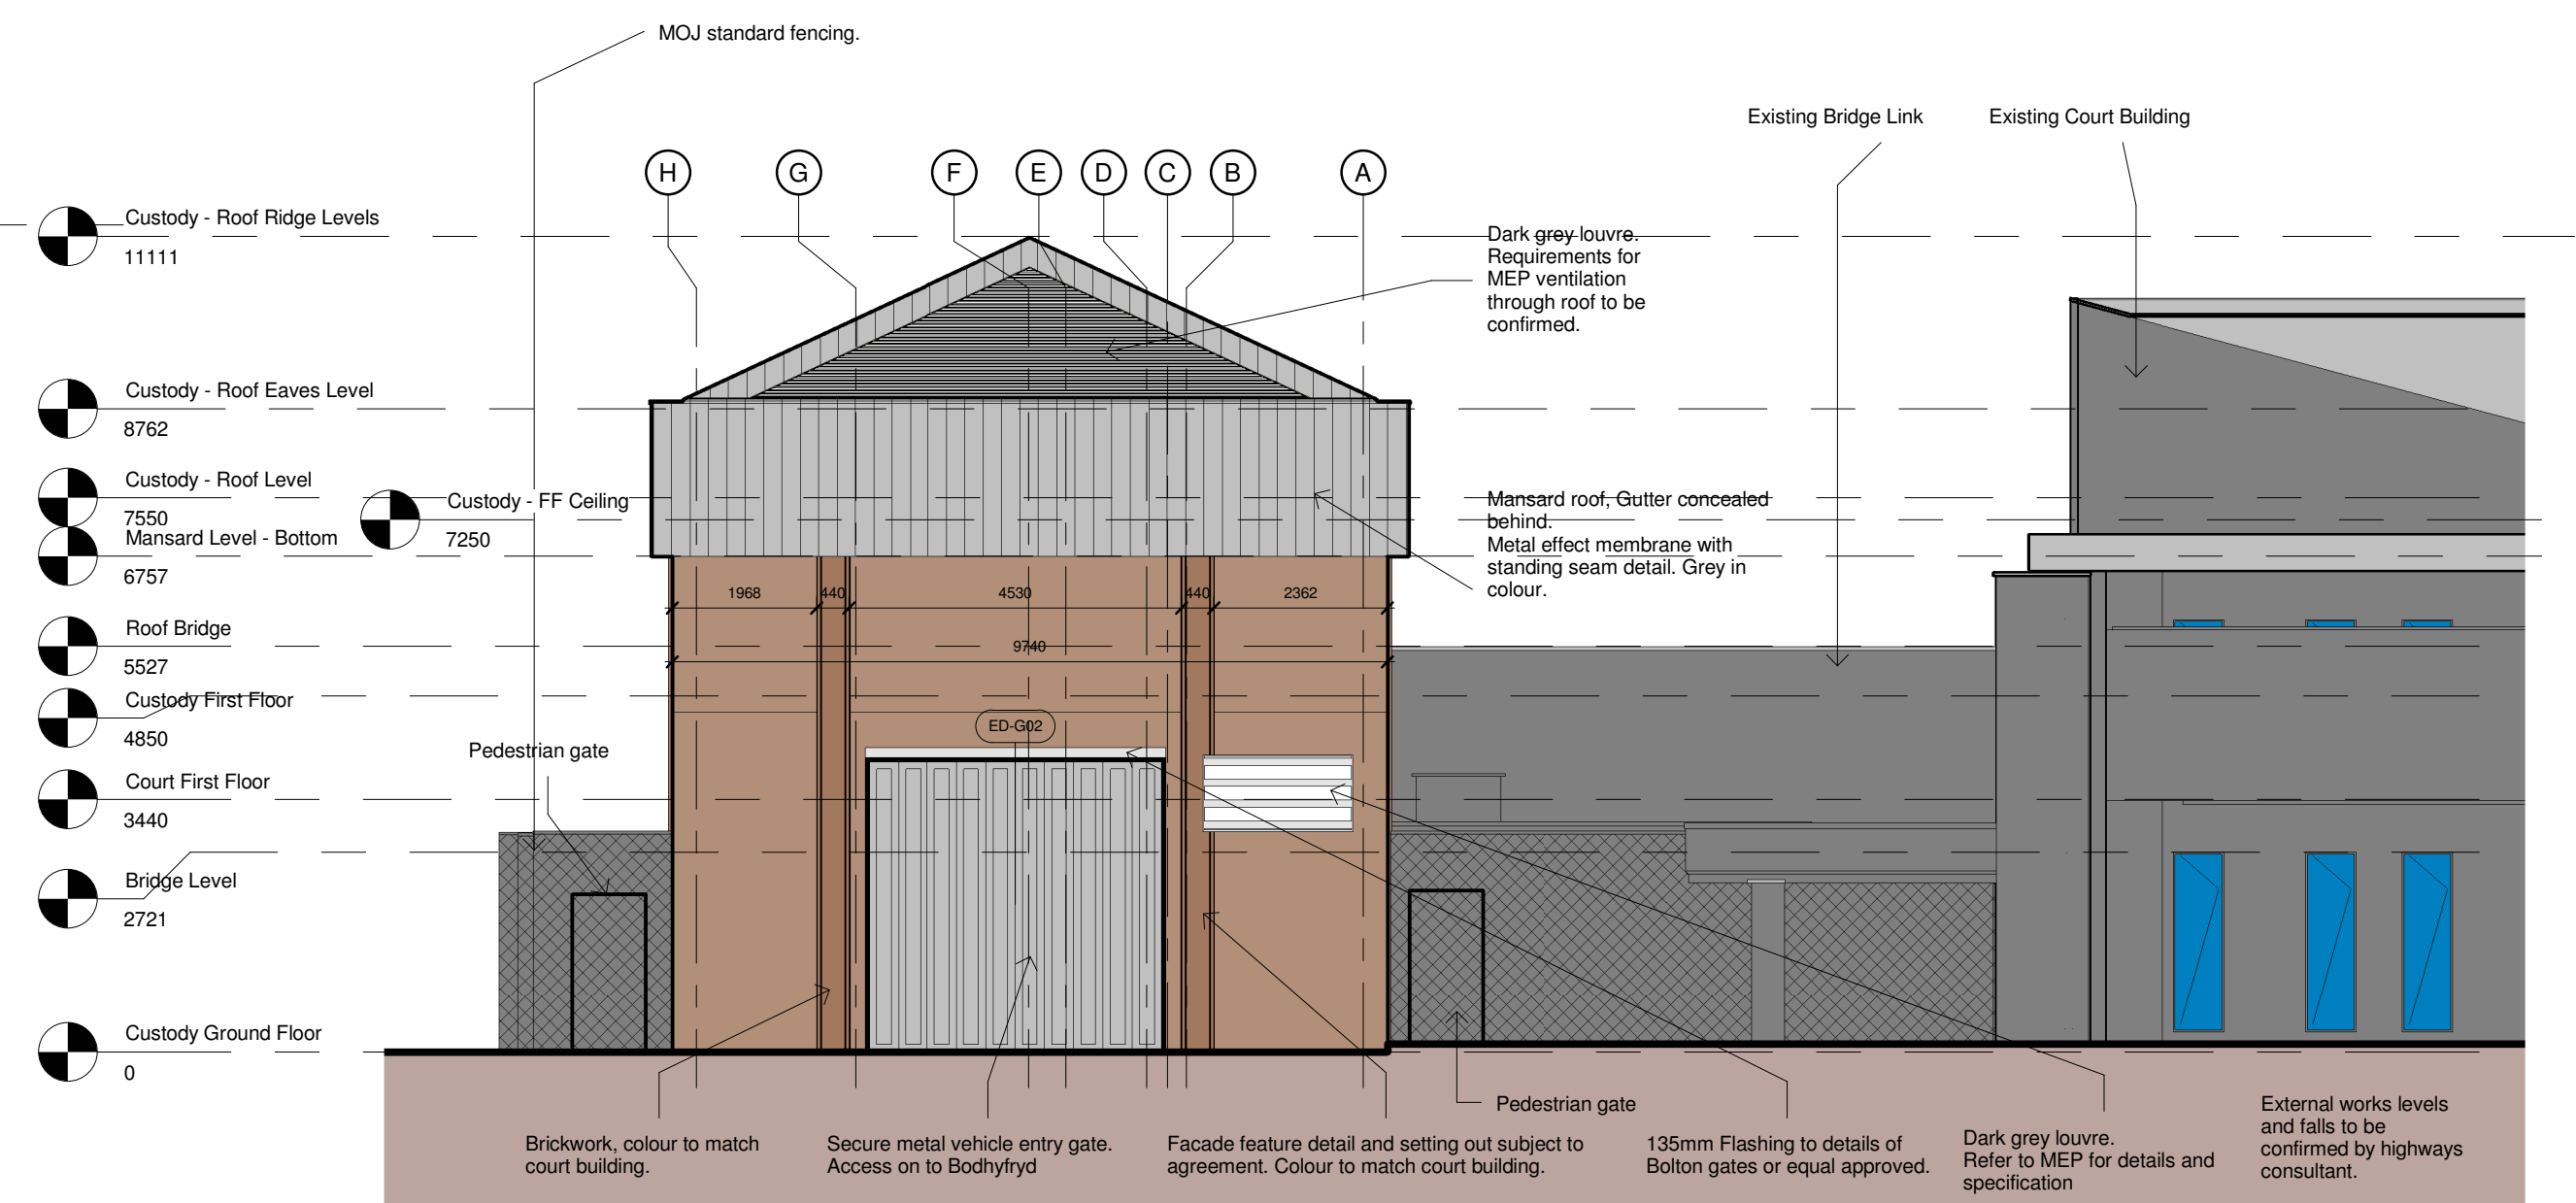


2 West - Side Proposed Elevation.
1 : 100


Notes

- This drawing is copyright. Do not scale from drawing. All dimensions are to be checked on site. Any discrepancies, either of dimensions or other information on this drawing, are to be reported to the architect before work proceeds.

- This drawing is to be read in conjunction with the specification documents and all other drawings and notes thereon.

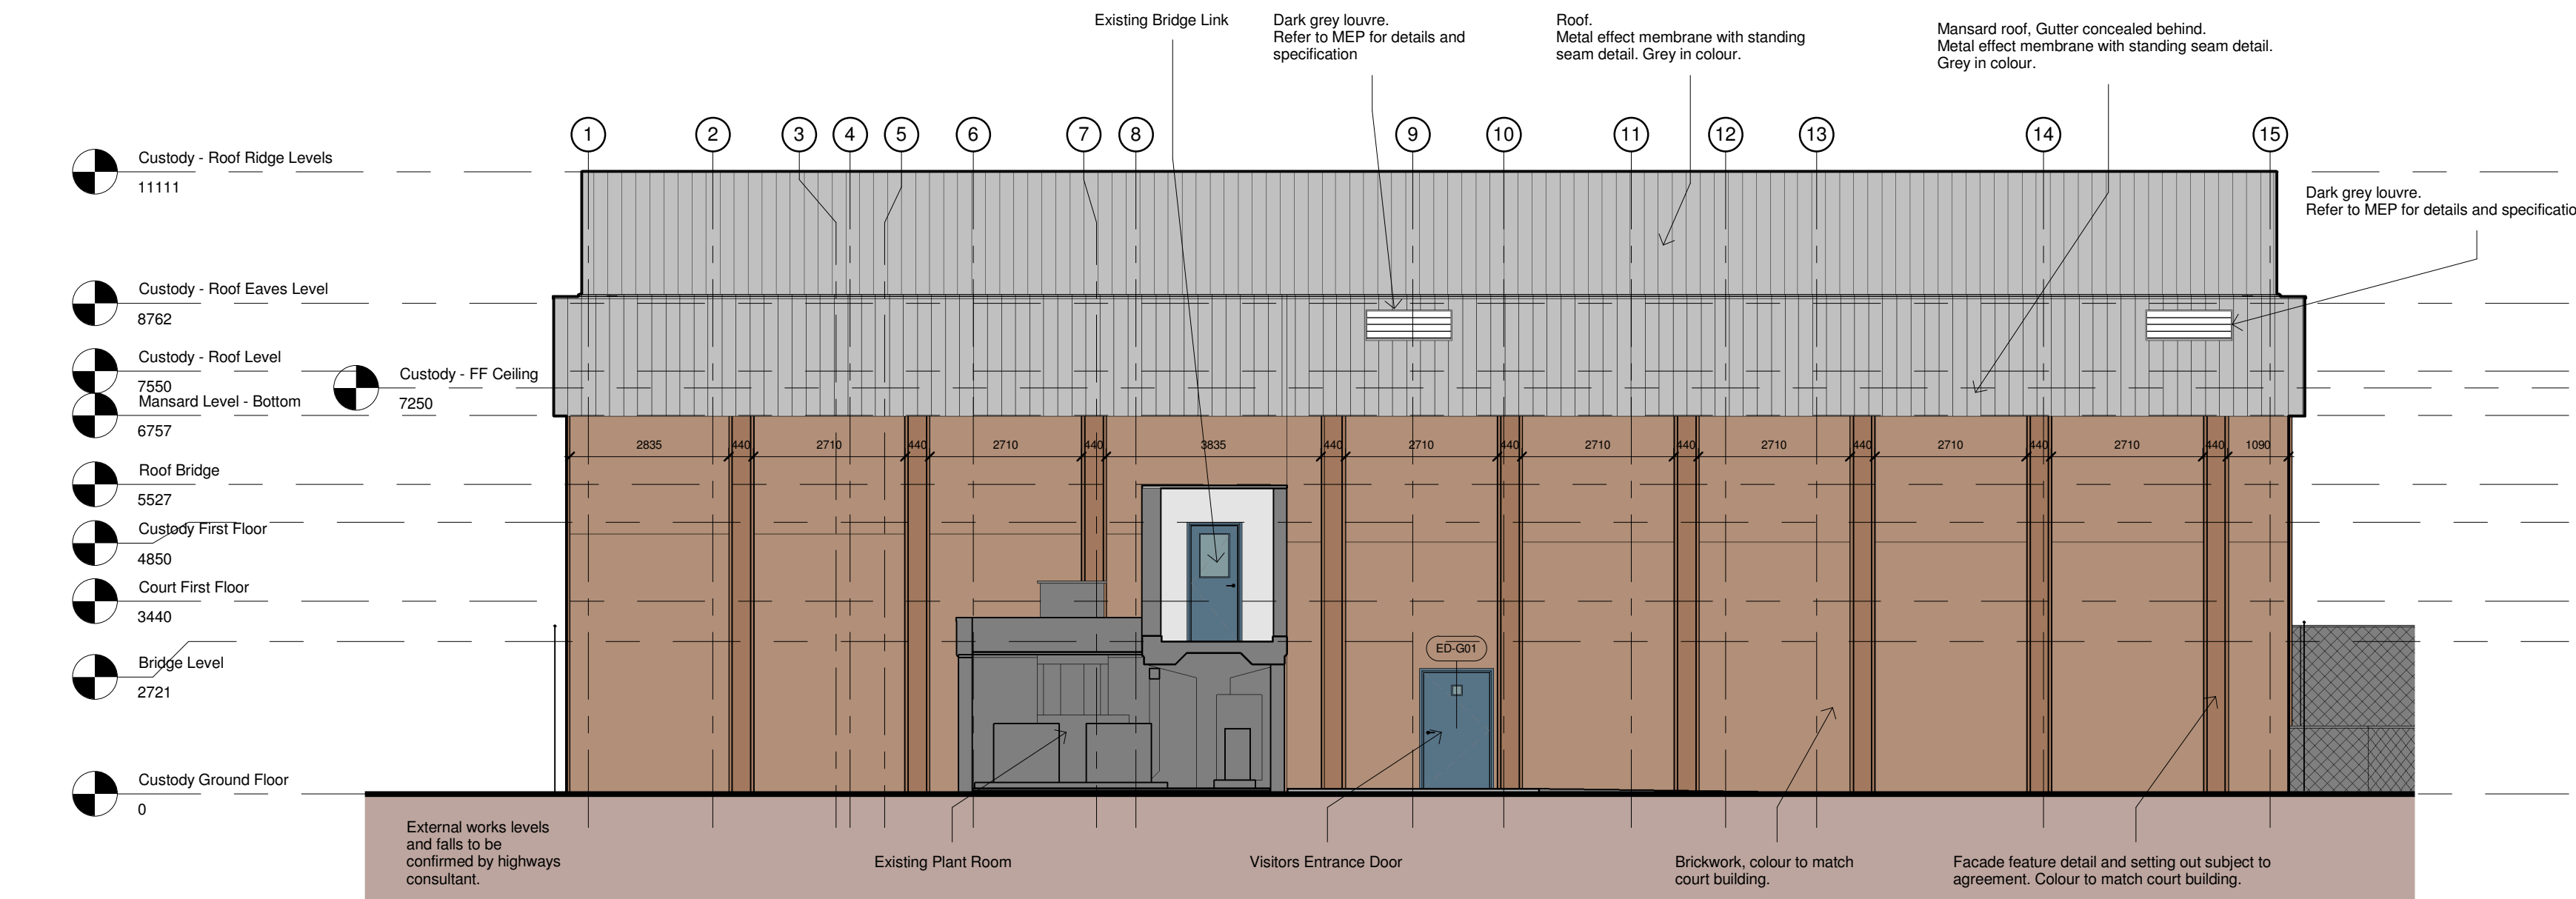


3 South - Front Proposed Elevation.
1 : 100

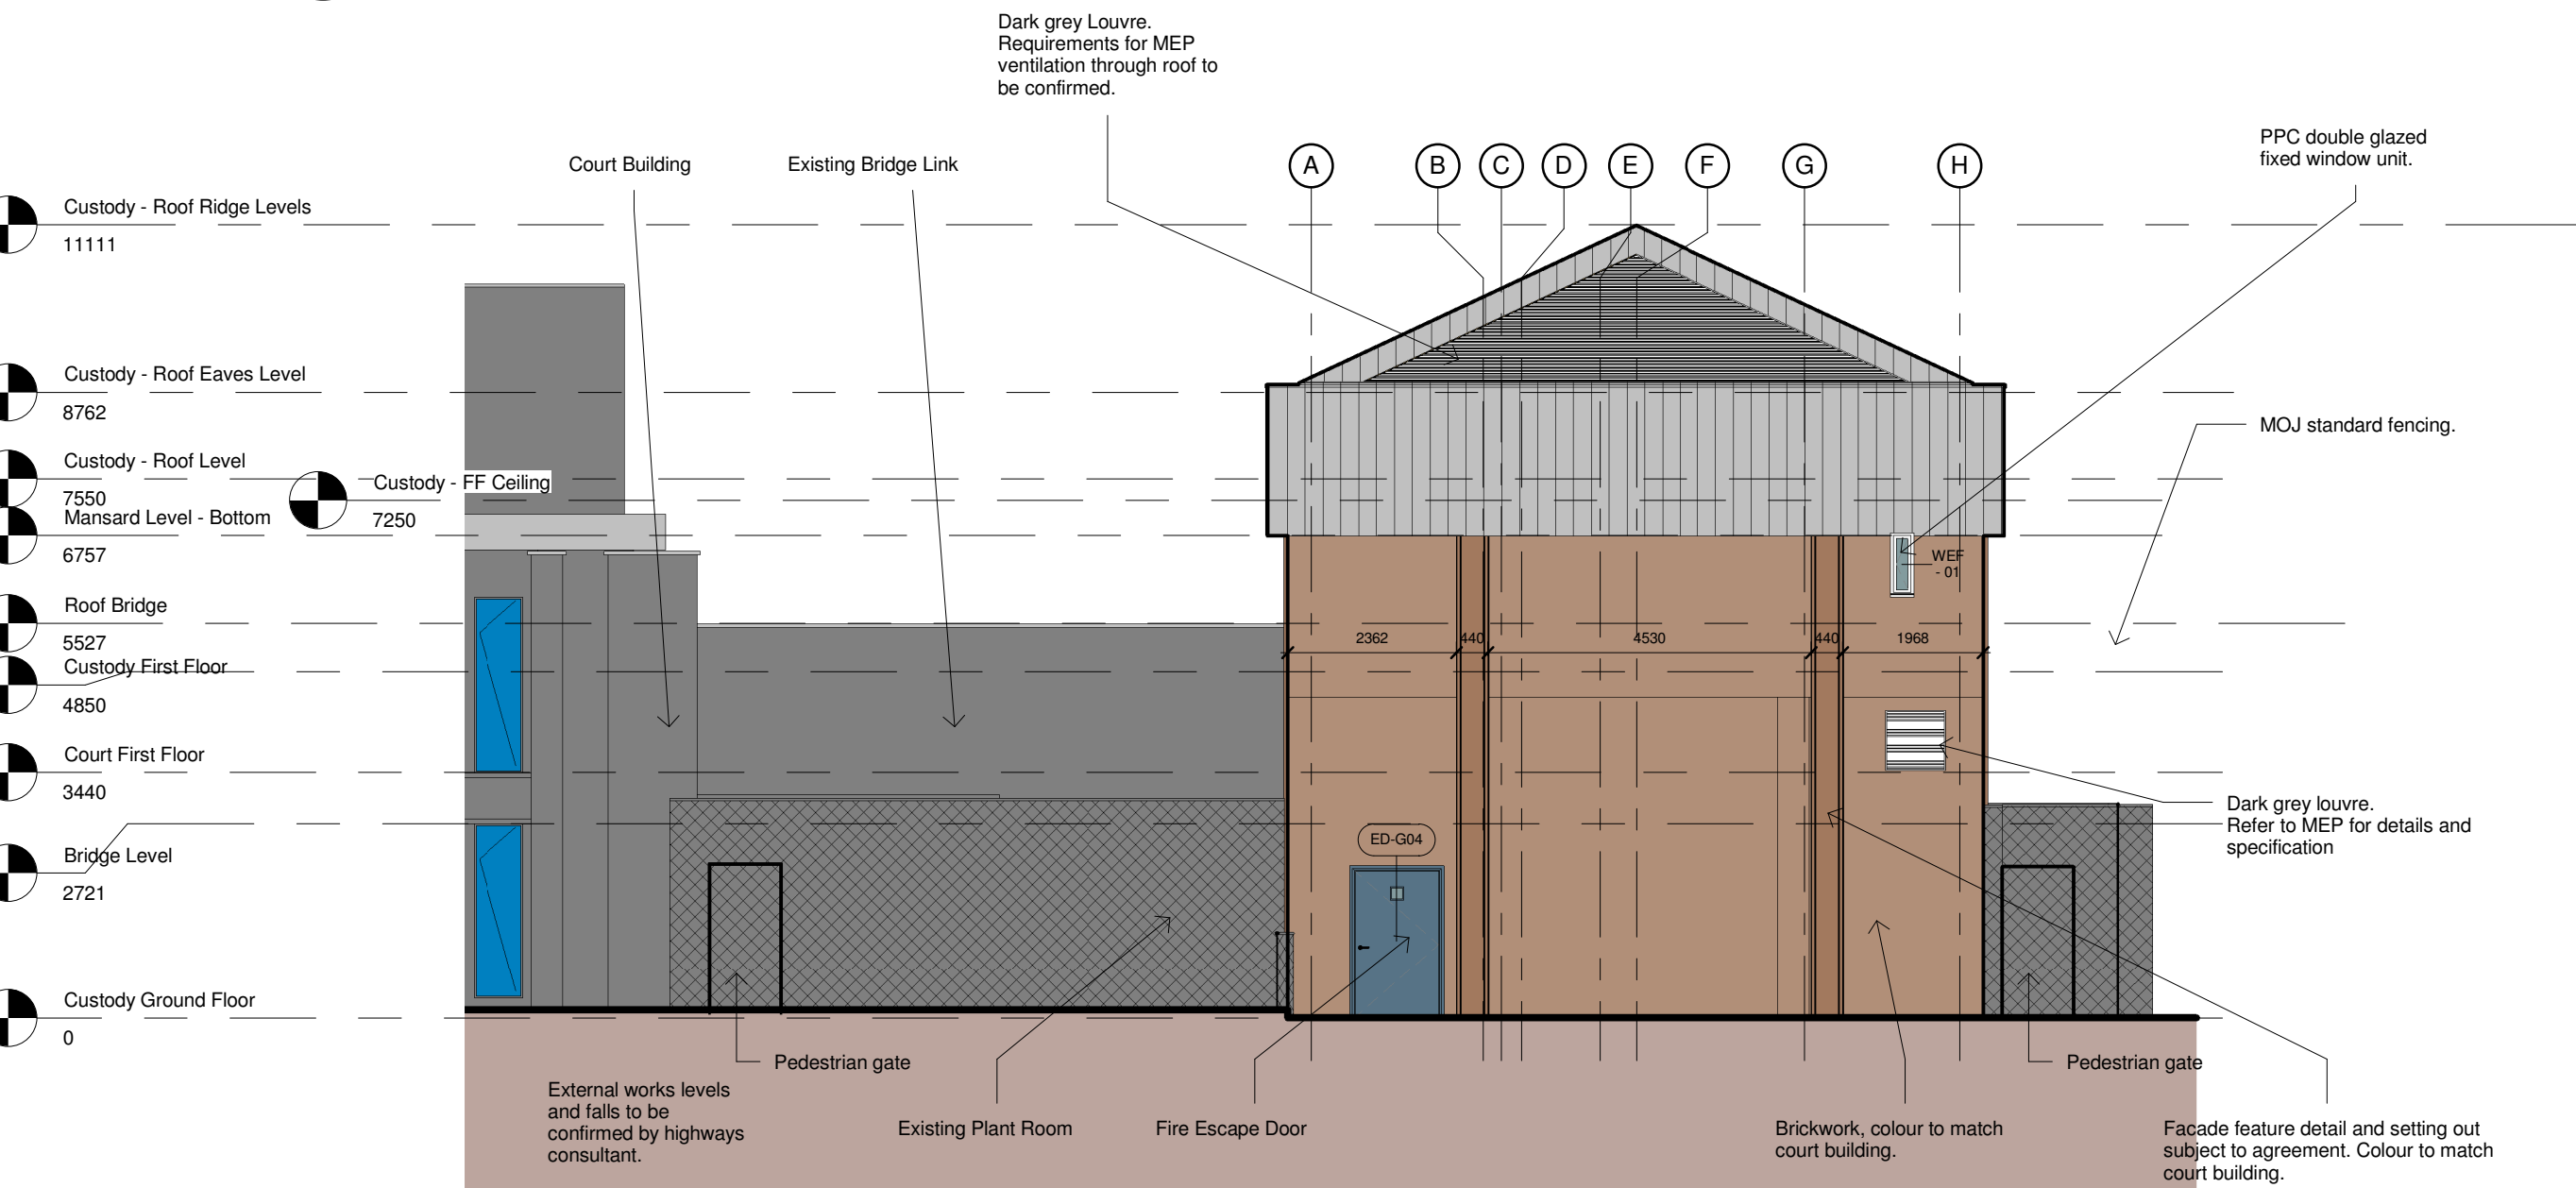

4 East - Side Elevation Proposed.
1 : 100



Scale bar 1:100

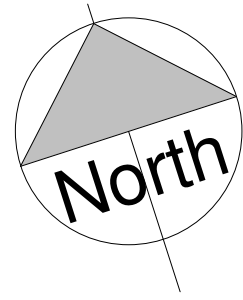

Rev	Description	Issued by	Date
P0.1	Doors and notes amended	CC	09/02/18
P0.2	New levels shown. Notes revised.	CC	12/03/18
P0.3	Gate in eastern elevation removed	EC	15/08/19
P0.4	Fencing and pedestrian gates amended	EC	23/08/19

WREXHAM MAGISTRATE COURT CUSTODY BLOCK				
job				
Title Elevation Proposed				
scale 1 : 100 @ A1	drawn CC	check PK	approved -	date 15/01/18
drawing number 3409_DGC_XX_XX_A_1004				rev P0.4
DESIGN GROUP - CHESTER				
architecture - project and cost management Sedan House, Stanley Place Chester, CH1 2LU tel: 01244 329 356				