




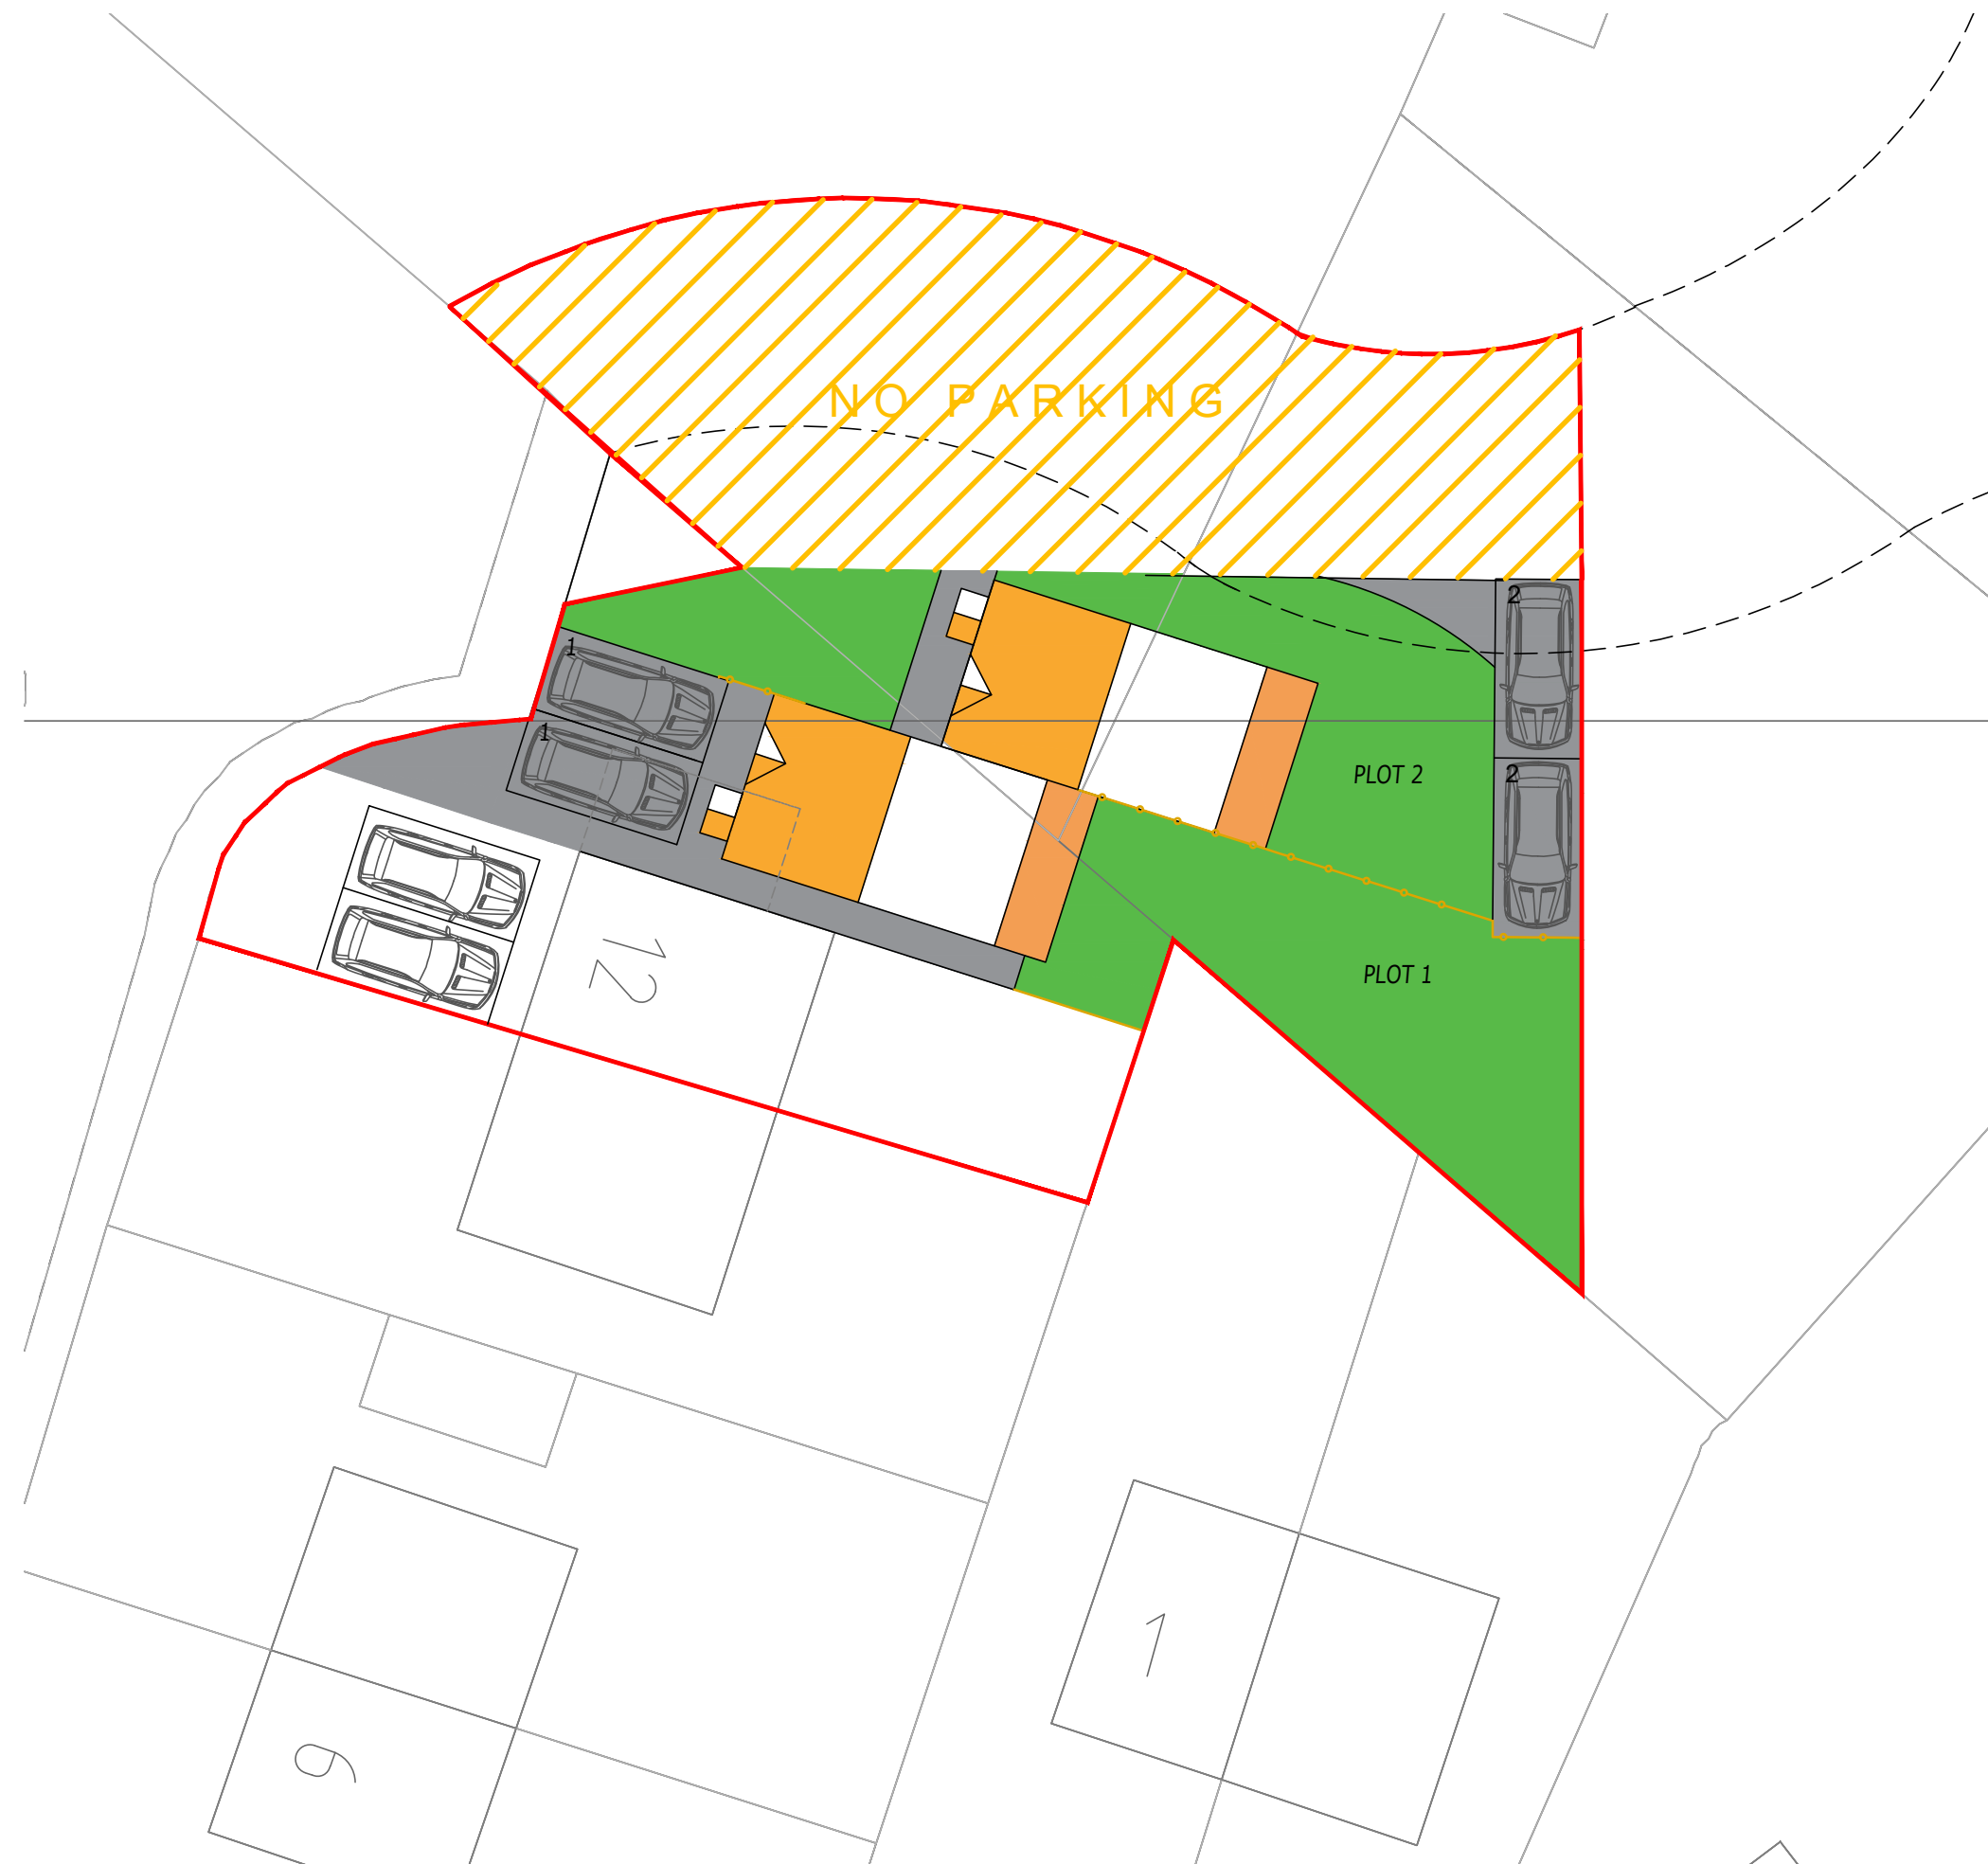

BLOCK PLAN
SCALE - 1:200

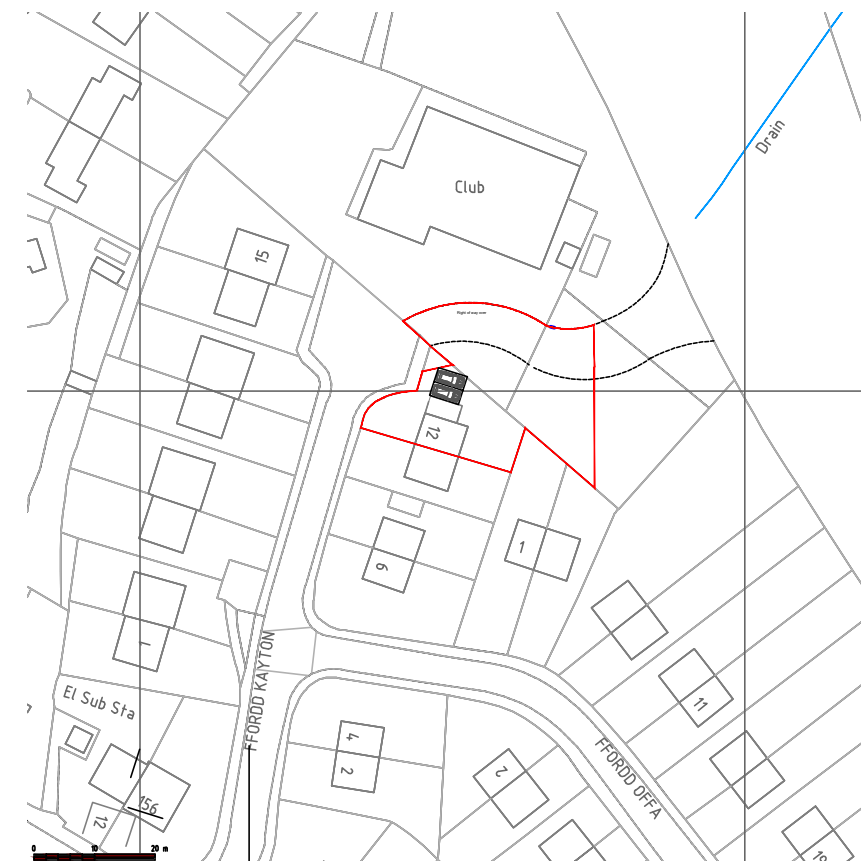

LOCATION PLAN
SCALE - 1:1250

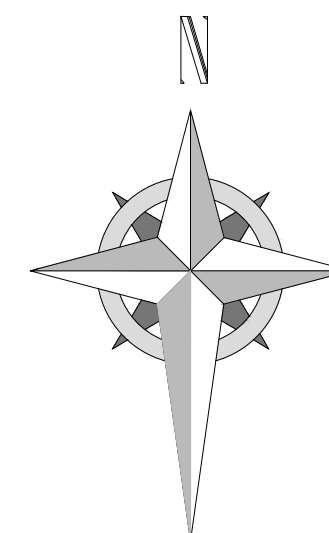

HDS ARCHITECTURAL SERVICES
Ferndale Villa, 25 Manley Road,
Wrexham, LL13 8HD
Tel (01978) 353445
www.hdsarchitectural.co.uk

Project; 12 Ffordd Kayton, Cefn Mawr, LL14 3RB	
Title; Block Plan as Proposed	Scale (A3); 1:200 & 1:1250
Dwg No; FK/PD/04	Date; January 2019
Revision;	