

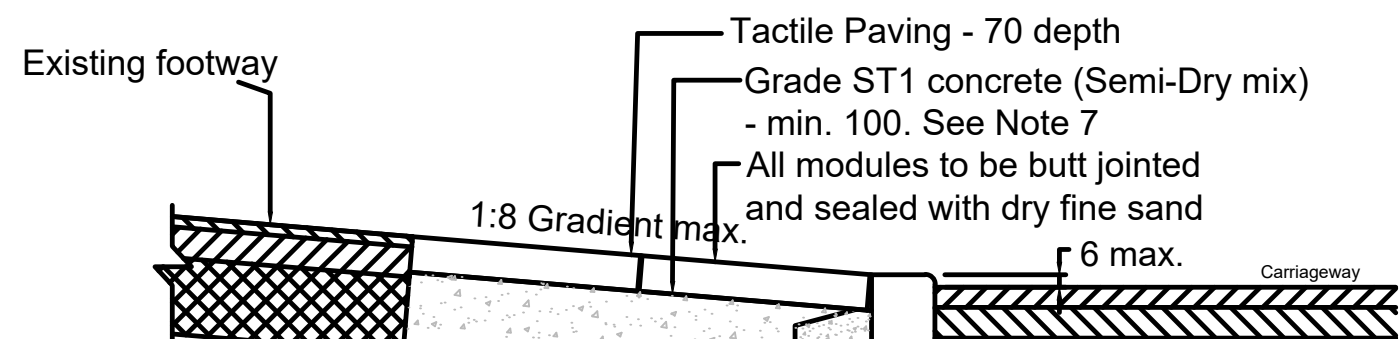


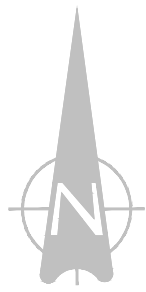

1:8 max. gradient over first two rows of
tactiles when installing in existing footway

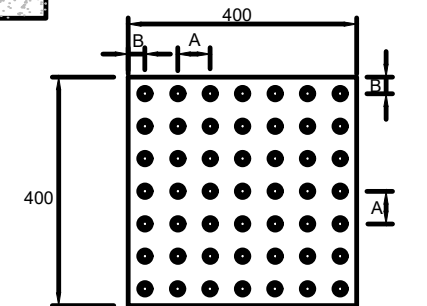


Typical Concrete Tactile

Size	Pitch Dimensions	
	A	B
400 x 400	67	33
200 x 133	67	33


**The Contractors
attention is drawn to
the need for mechanical
lifting when laying
paving in excess of
20kg as required by the
H.S.E.**

1. All dimensions are in millimetres unless noted otherwise.
2. All tactile blister paving to be 400mmx400mmx70mm unless instructed otherwise.
3. Tactile blister paving to comply with Clause 1104 of the Specification for Highway Works
4. Tactile blister paving as manufactured by Marshalls Mono Ltd. (or similar approved).
5. Ramp gradient not to exceed 1:8 gradient (max).
6. Tactile blister paving to be RED in colour at controlled crossing points and BUFF in colour at uncontrolled crossings.
7. Depth of concrete dependent on adjacent footway construction.
8. Tactile paving shall NOT be cut diagonally to form varying gradients unless agreed by the overseeing organisation.
9. Controlled crossing points are described as Zebra, Pelicans, Puffins, Toucans and Traffic signal junctions with pedestrian phases.


TACTILE PAVIOR DETAILS

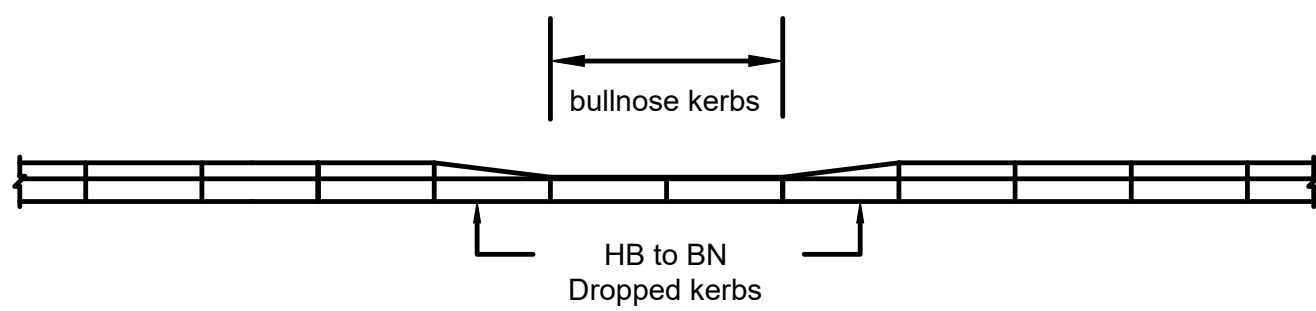


Elevation of Pedestrian Crossing

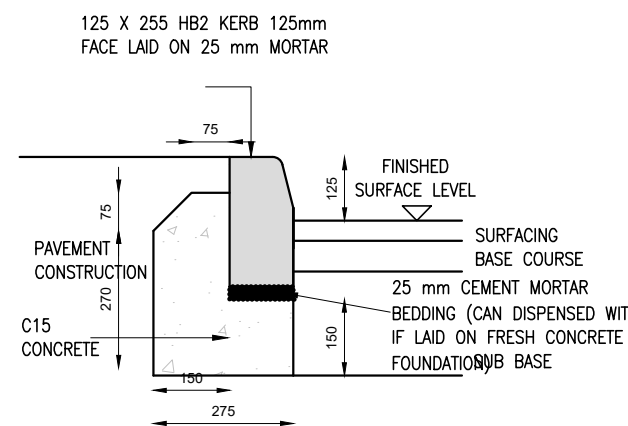


HB2 KERB DETAIL-125MM FACE
KERB BASE, BACKING AND KERB LAID AT SAME TIME

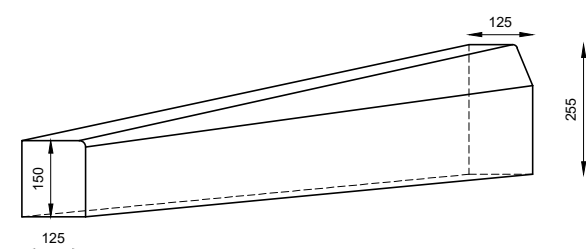


DROP KERB (DK) HB TO BN DETAIL

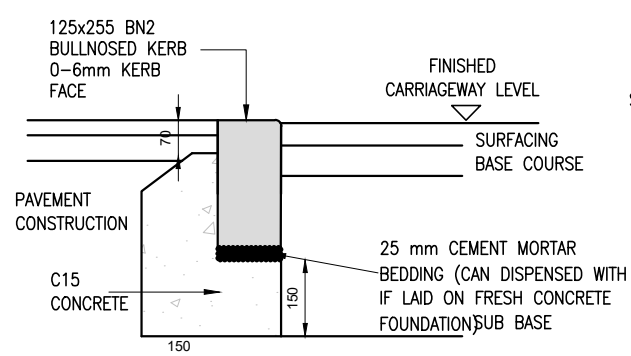


BN KERB DETAIL
KERB BASE, BACKING AND KERB LAID AT SAME TIME

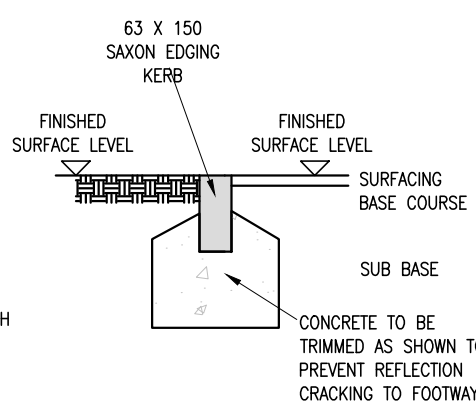

EDGING KERB FLUSH DETAIL
TO BACK OF NEW FOOTWAY

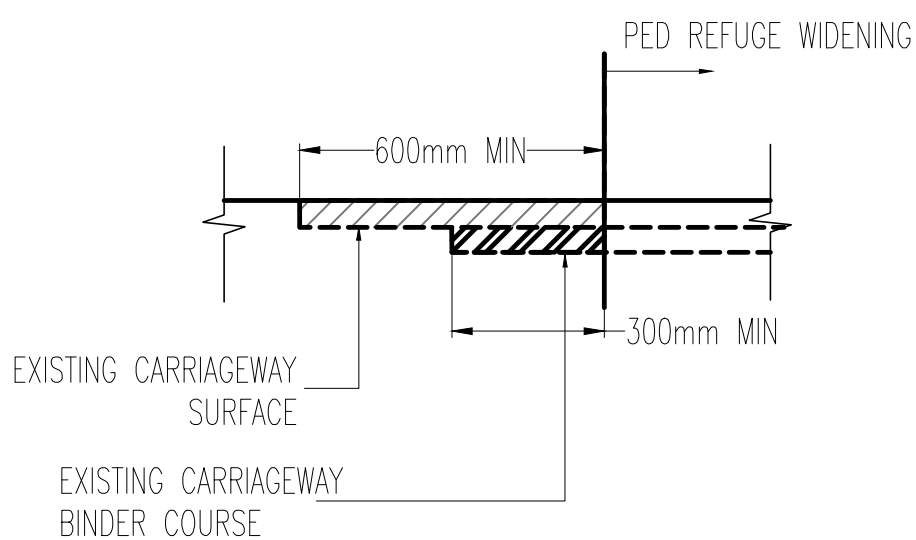

CARRIAGEWAY TIE-IN JOINT DETAIL

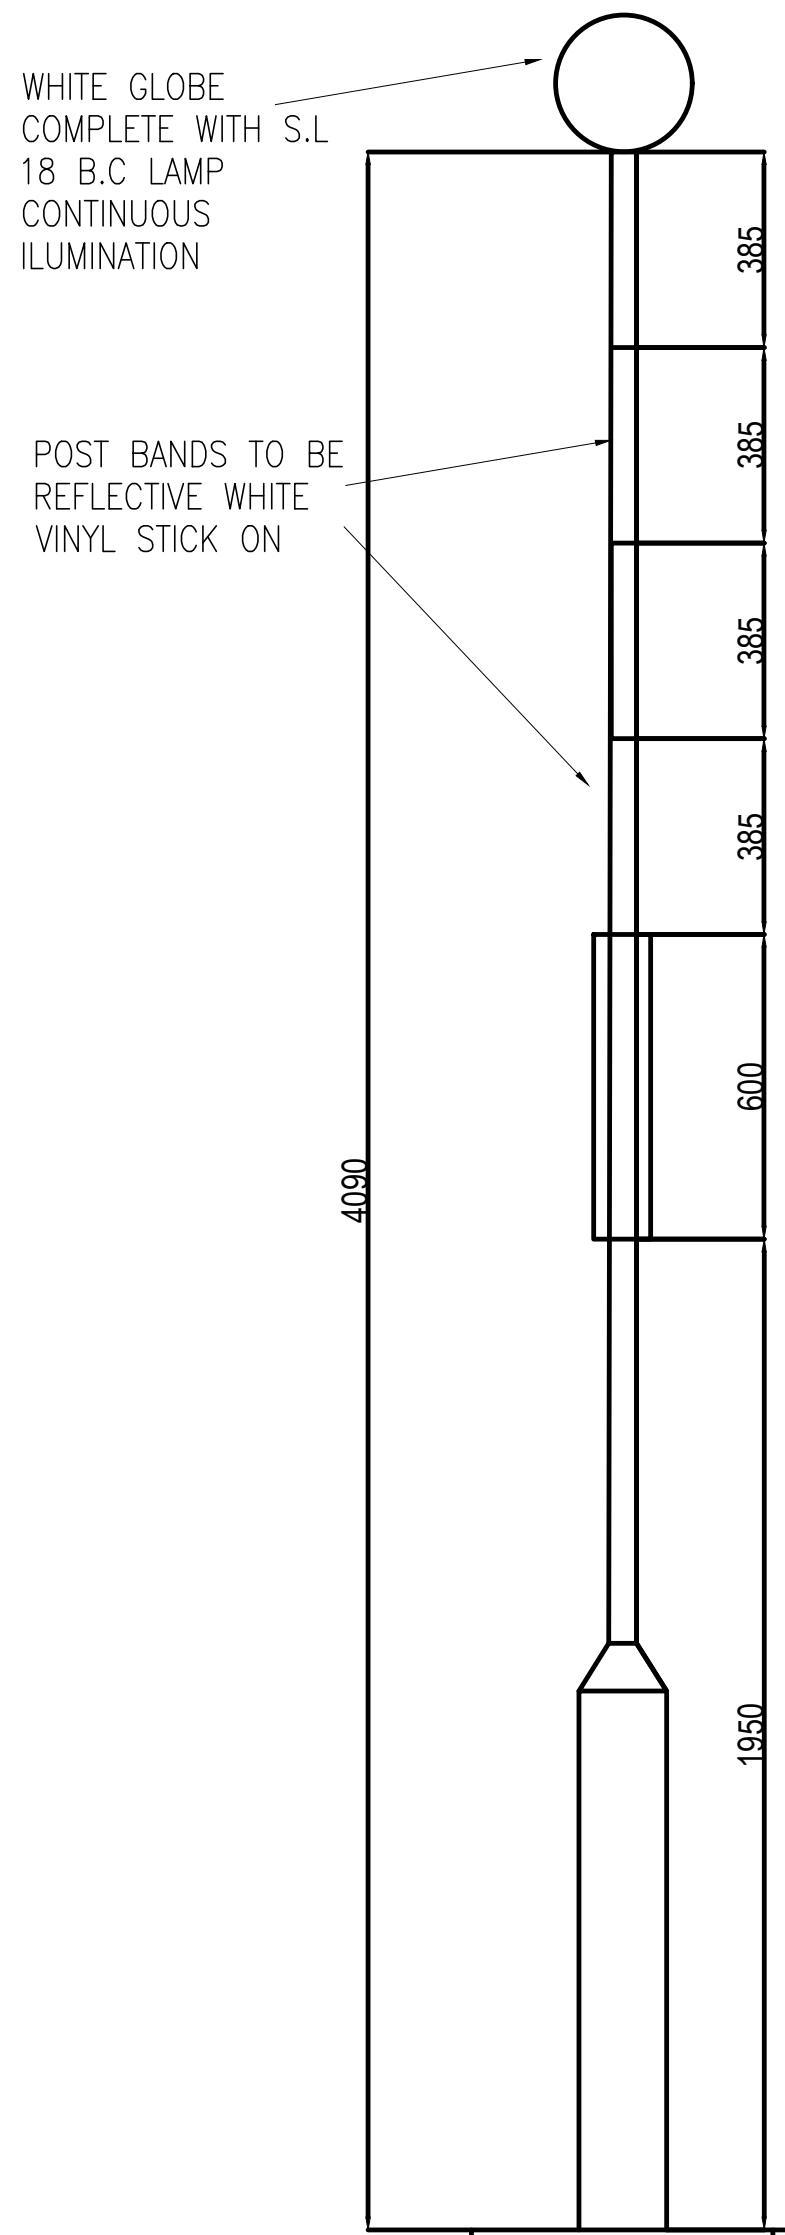

ILLUMINATED "HATPIN" DETAIL

GENERAL NOTES:

1. THIS DRAWING IS TO BE READ IN CONJUNCTION WITH ALL RELEVANT ARCHITECTS AND ENGINEERS DRAWINGS AND SPECIFICATIONS.
2. DO NOT SCALE THIS DRAWING. ANY AMBIGUITIES, OMISSIONS AND ERRORS ON DRAWINGS SHALL BE BROUGHT TO THE ENGINEERS ATTENTION IMMEDIATELY. ALL DIMENSIONS MUST BE CHECKED / VERIFIED ON SITE.
3. ALL DIMENSIONS ARE IN MILLIMETRES UNLESS NOTED OTHERWISE.
4. FOR GENERAL NOTES REFER TO DRAWING.



Rev:	Description:	Date:	By:	Chkd:
------	--------------	-------	-----	-------



Merchant Exchange, 17-19 Whitworth Street West, Manchester, M1 5WG
0161 236 2394
manchester@curtins.com
www.curtins.com

Civils & Structures • Transport Planning • Environmental • Infrastructure • Geotechnical • Conservation & Heritage • Principal Designer
Birmingham • Bristol • Cambridge • Cardiff • Douglas • Dublin • Edinburgh • Glasgow • Kentish • Leeds • Liverpool • London • Manchester • Nottingham

Status: **ISSUED FOR CONSTRUCTION APPROVAL** **S4**

Project: **GRESFORD ROAD LLAY**

Orig Title: **GRESFORD ROAD PED REFUGE CONSTRUCTION DETAILS**

Size:	Date:	Drawn By:	Designed By:	Checked By:			
A1	18/01/2019	RM	LK	RM			
Scale:	NTS						
Project No:	Originator:	Zone:	Level:	Type:	Discipline:	Category / Number:	Rev:

065665 - CUR - ZZ - XX - DR - D - 9544 -C01