



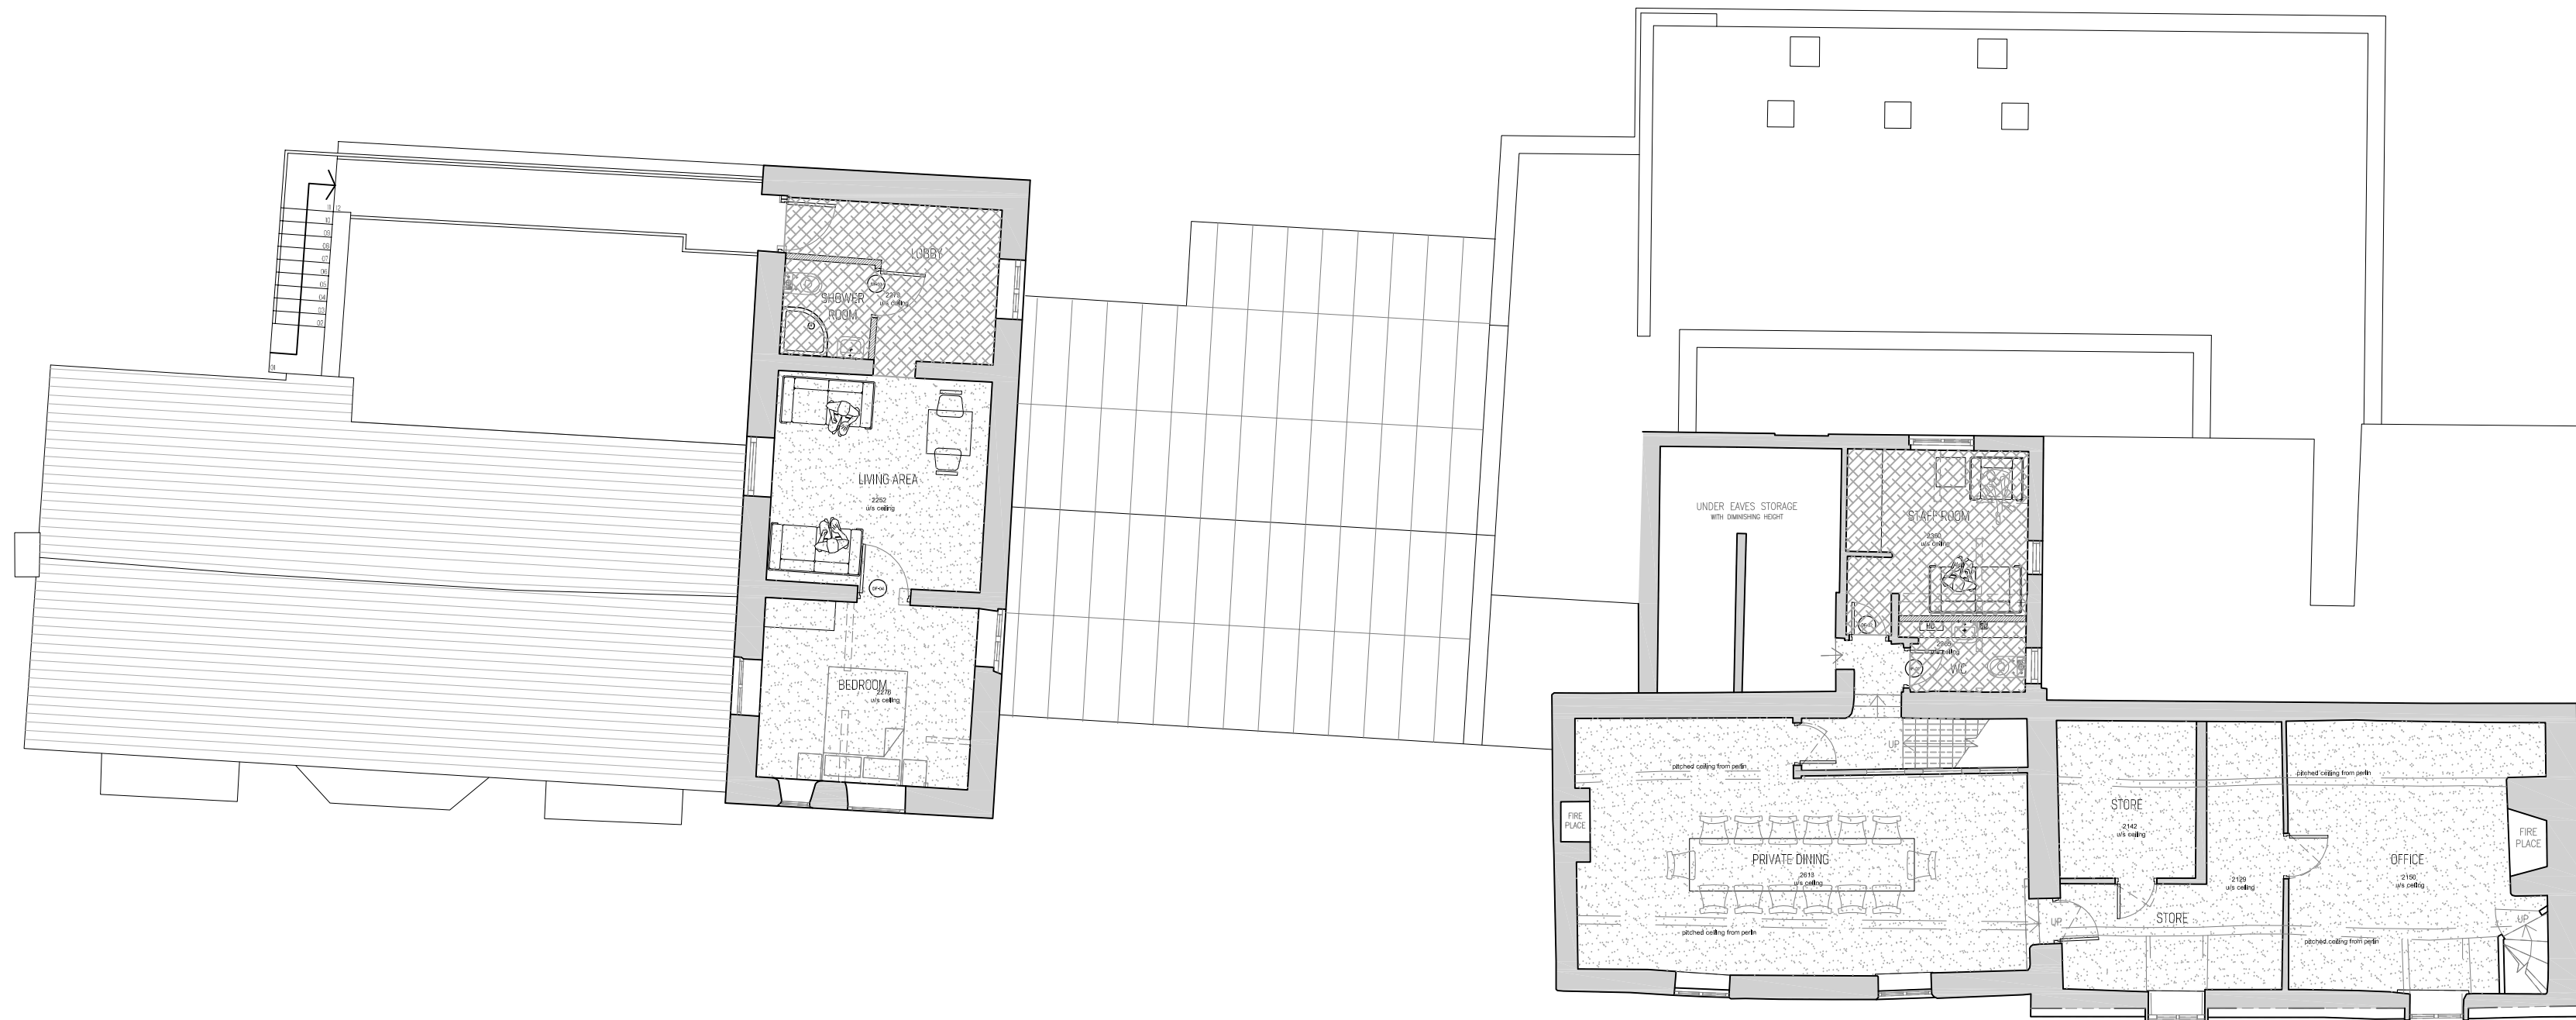

PROPOSED FIRST FLOOR FINISHES PLAN | SCALE 1:100

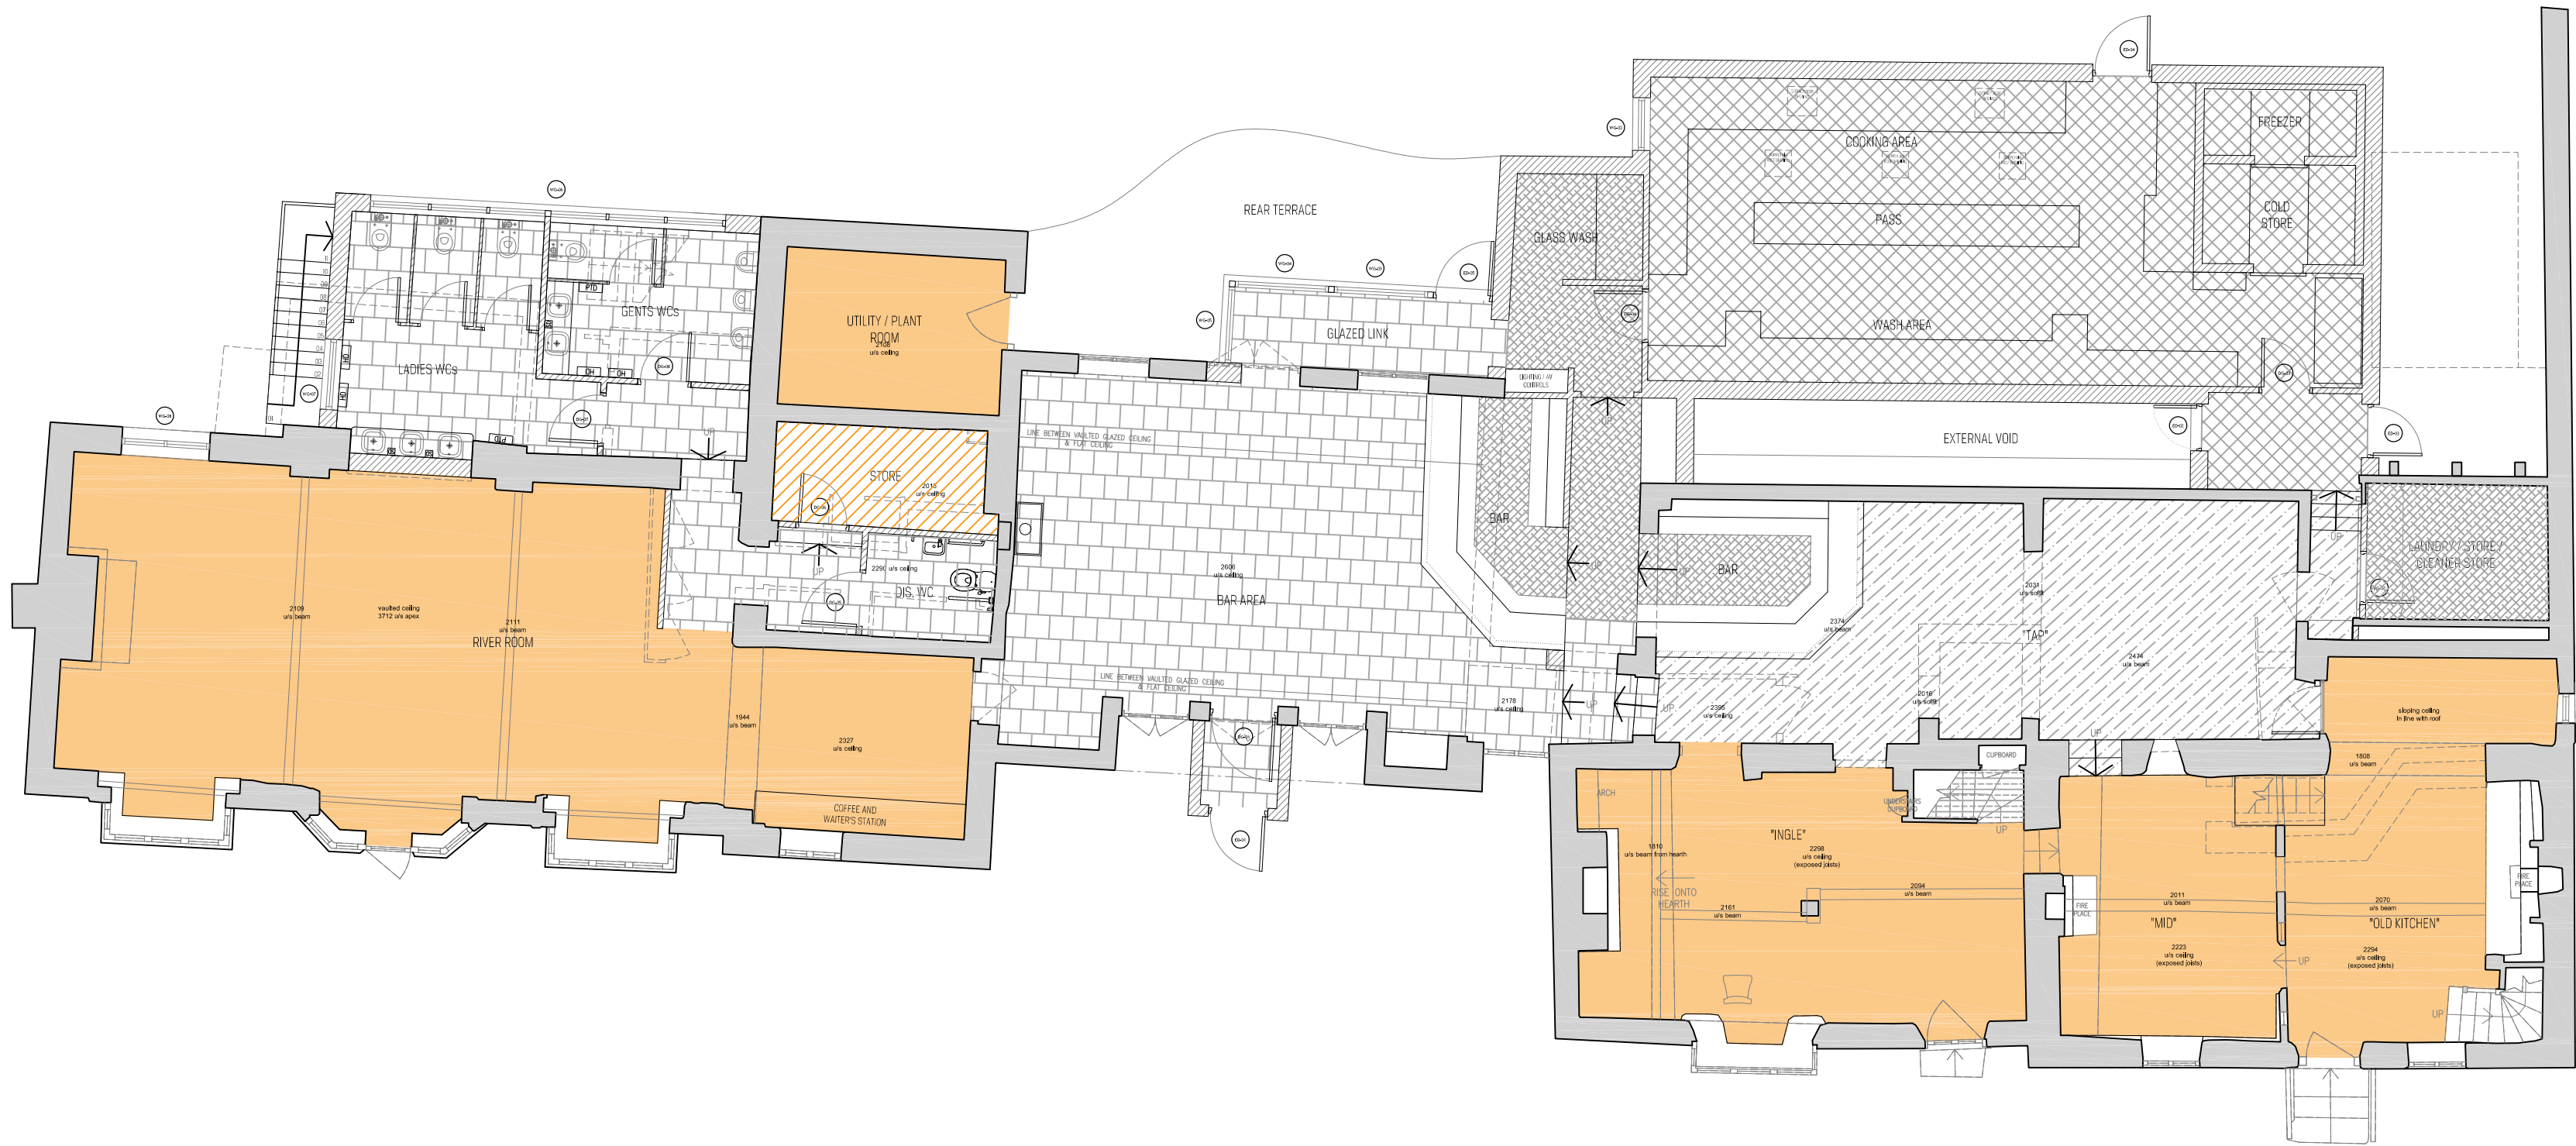

PROPOSED GROUND FLOOR FINISHES PLAN | SCALE 1:100

STATUS

PLANNING

REVISION	DRAWN	CHECKED	DATE
© Copyright SHACKARCHITECTURE all rights reserved. Do Not scale this drawing. ALL dimensions are in millimetres unless stated otherwise. ALL dimensions must be checked on site prior to construction and any discrepancies reported to the architect.			

- KEY:
- EXISTING FLOOR FINISH RETAINED

EXISTING FLOOR FINISH MADE GOOD AROUND ALTERATIONS


ESEDRA 'PERGAMO' CERAMIC FLAGSTONE STYLE FLOOR TILES

'RUSTIC' ENGINEERED OAK FLOORING

NON SLIP RESIN
- CARPET

AALTRO VINYL FLOORING

MDF STAIRCASE TREADS REPLACED WITH OAK

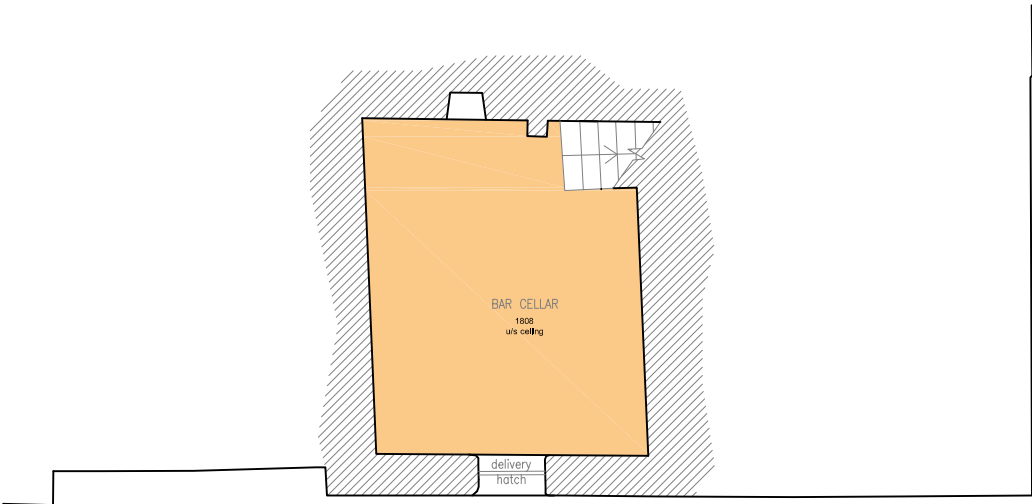

BASEMENT BELOW BAR AREA | SCALE 1:100



SHACKARCHITECTURE

101

A Unit 5, The Curve, 139 Telegraph Road, Heswall, Wirral, CH60 7SE
T +44(0)161 342 6616 E info@shackarchitecture.com W www.shackarchitecture.com

Client

PRICE AND CHANTLER LTD

Project

THE BOAT, ERBISTOCK

Title

PROPOSED GROUND FLOOR AND FIRST FLOOR FINISHES PLANS

Scale

VARIES@A1

Project No.

SHACK389

Dwg. No.

8208

Rev