

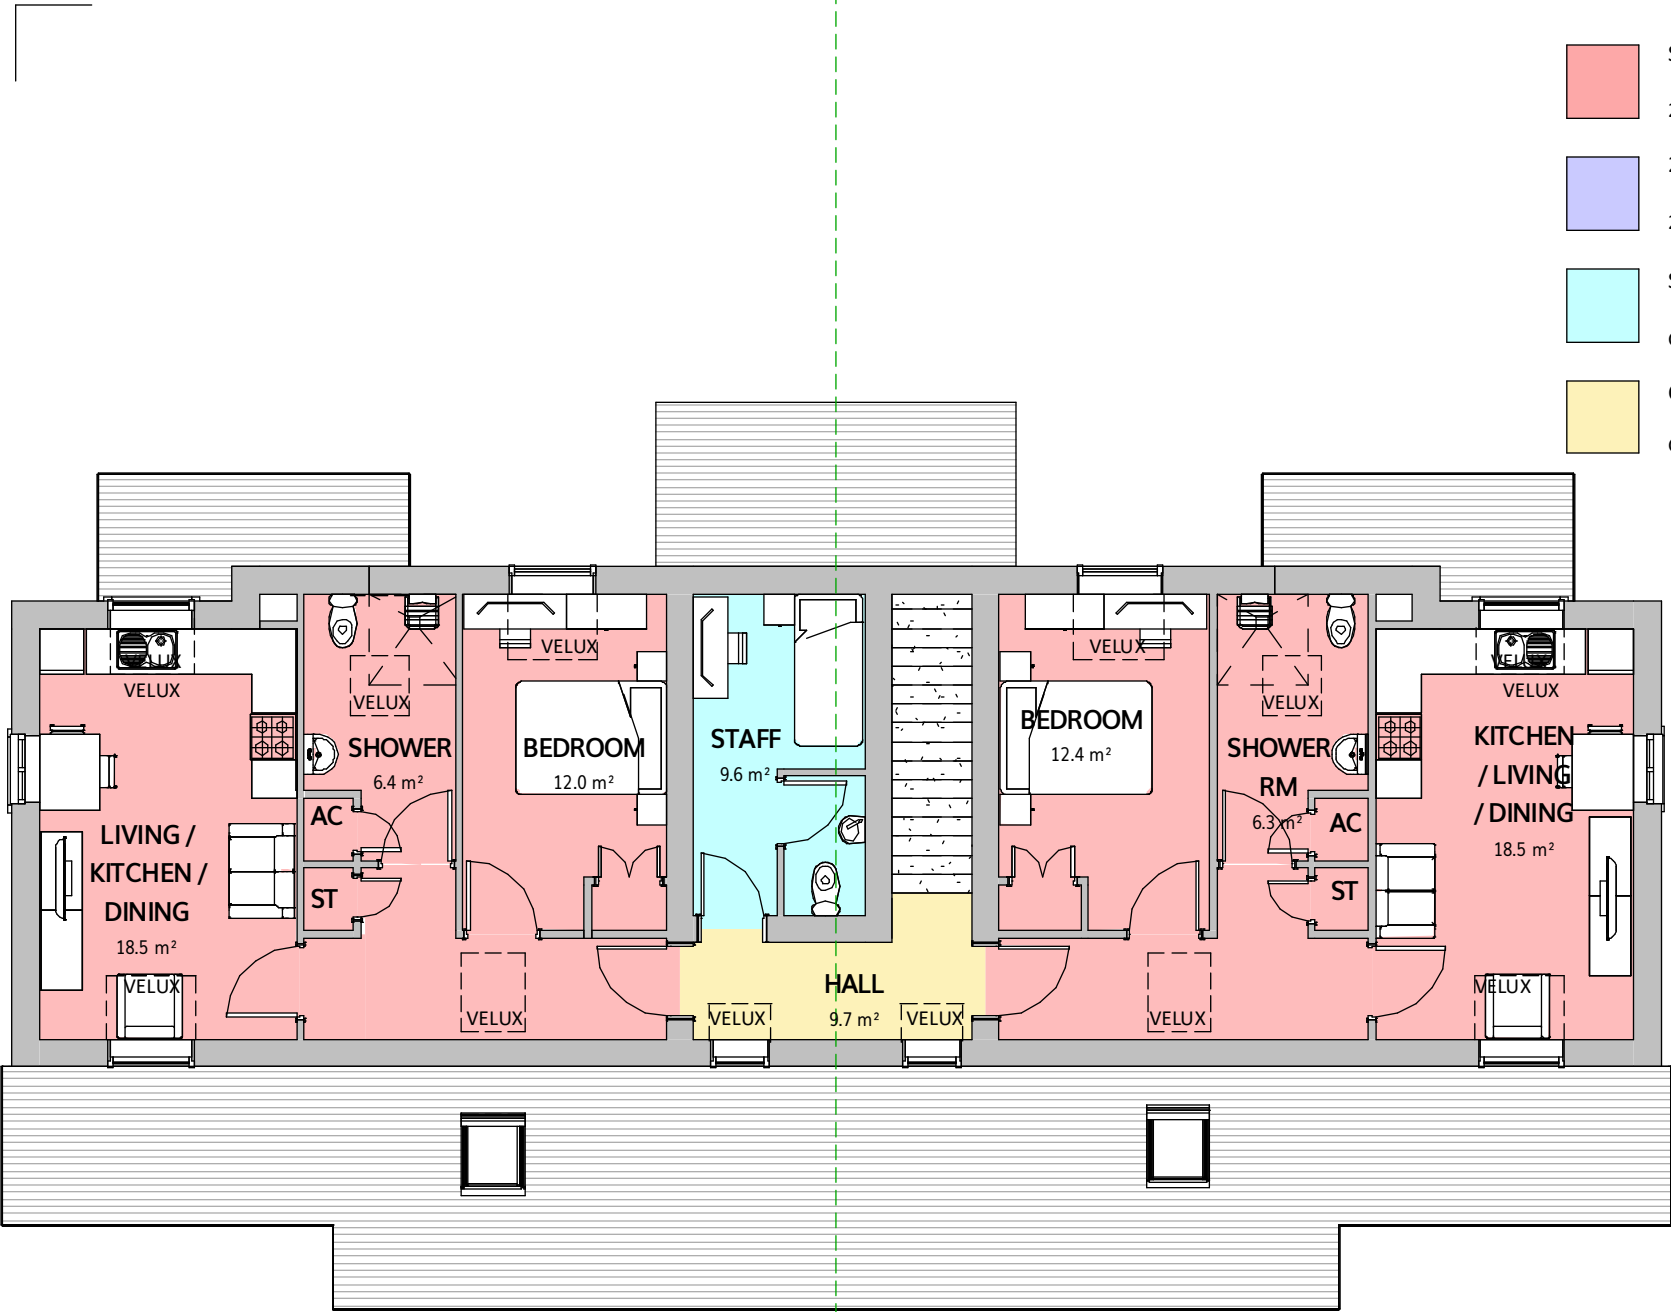


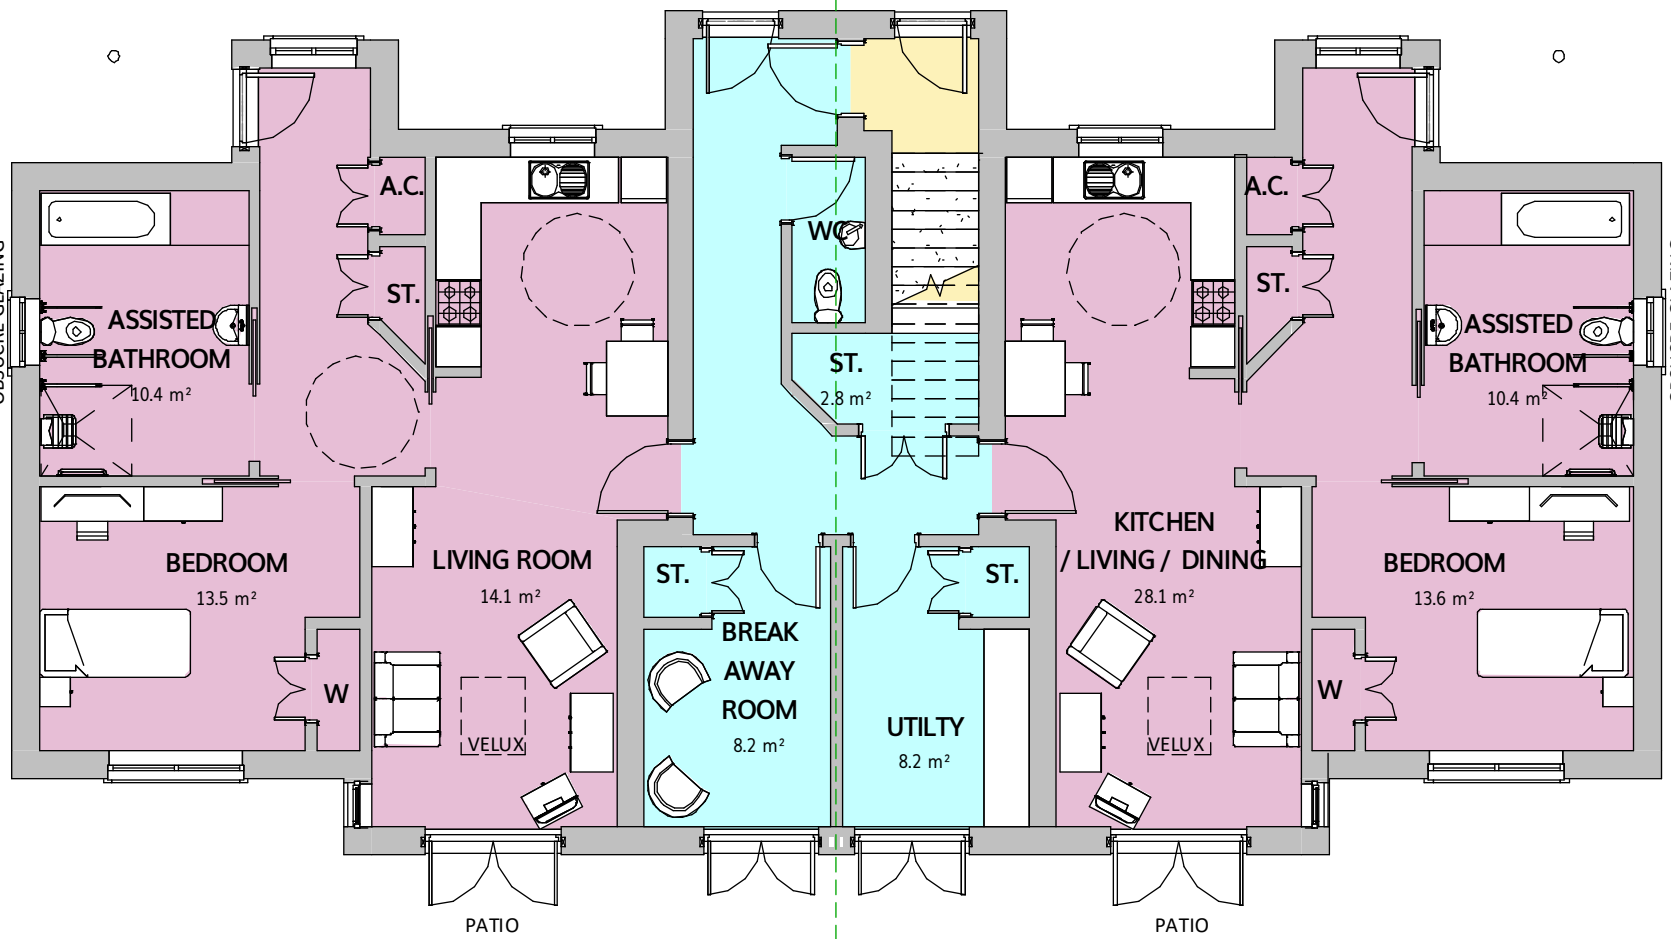

- SELF-CONTAINED FLAT (GROUND FLOOR)
2no. @ 67m2
- 2P 1B FLAT (FIRST FLOOR)
2no. @ 48m2
- STAFF HUB
GROUND FLOOR: 38m2, FIRST FLOOR: 10m2
- COMMUNAL ACCESS
GROUND FLOOR: 7m2, FIRST FLOOR: 5m2

2 | 01 - FIRST FLOOR
SCALE 1 : 100

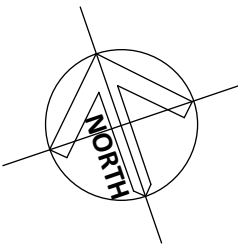

B	UPDATED FOLLOWING COMMENTS RECEIVED FROM PLANNING AUTHORITY	19.01.17	SD
A	PLANNING APPLICATION	21.12.17	SD

REV	DESCRIPTION	DATE	BY
-----	-------------	------	----

THIS DRAWING IS THE COPYRIGHT OF AINSLEY GOMMON ARCHITECTS. DO NOT SCALE FROM THIS DRAWING. WORK TO FIGURED DIMENSIONS ONLY. CHECK ALL DIMENSIONS ON SITE. ANY DISCREPANCIES TO BE NOTIFIED TO THE ARCHITECT. ELEMENTS OF STRUCTURE SHOWN ARE INDICATIVE AND FOR GUIDANCE. FINAL DESIGN TO BE AS STRUCTURAL ENGINEERS DETAILS AND SPECIFICATION.

PROJECT
ELEVENTH AVENUE, LLAY
for FIRST CHOICE

DRAWING TITLE
GROUND & FIRST FLOOR
PLANS 1.100

SCALE	As @A3	DATE	14/08/17	DRAWN	SD	CHECKED	SV
-------	--------	------	----------	-------	----	---------	----

DRAWING STATUS
PLANNING

JOB No	DRAWING No	REVISION
C914	008	B



THE OLD POLICE STATION, 15 GLYNNE WAY, HAWARDEN, CH5 3NS
Tel: 01244 537 100 | wales@agarchitects.co.uk | www.agarchitects.co.uk
Ainsley Gomon Architects Ltd. Registered in England & Wales No. 4187948
Registered Office: 1 Price Street, Hamilton Square, Birkenhead CH41 6JN

PRINTED: 19/01/2018 16:03:46

1 | 00 - GROUND FLOOR
SCALE 1 : 100