


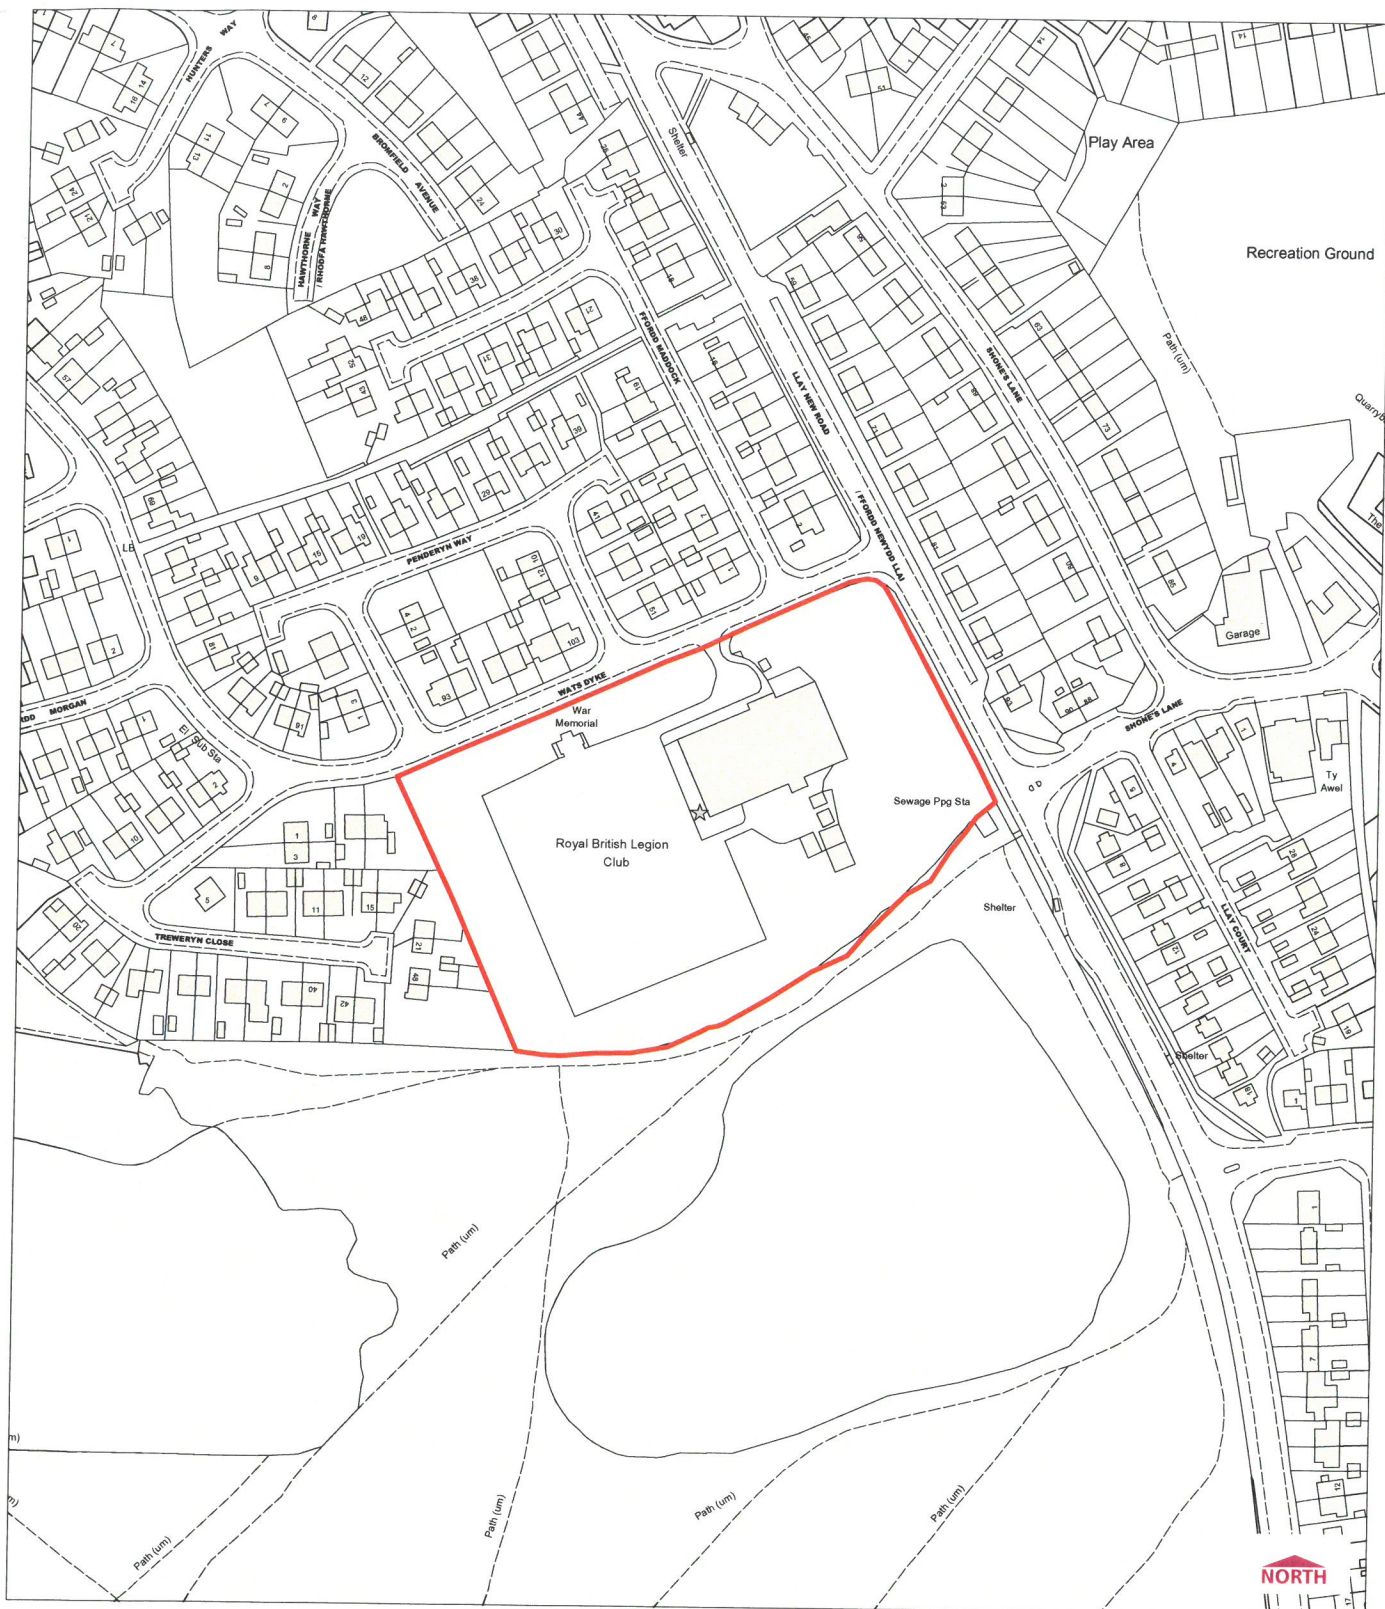

© Crown copyright. All rights reserved. 100023429. 2019

Head of Environment and Planning
Environment and Planning Department
16 Lord Street, Wrexham
LL11 1LG

08/03/2019
Scale 1:2500
SJ 3355

Town & Country Planning Act 1990 Section 106 Obligation

 P/2018/0933
British Legion Social Club
Watts Dyke
Llay, Wrexham


wrexham
COUNTY BOROUGH COUNCIL
CYNGOR BWRDEISTREF SIROI
wrecsam