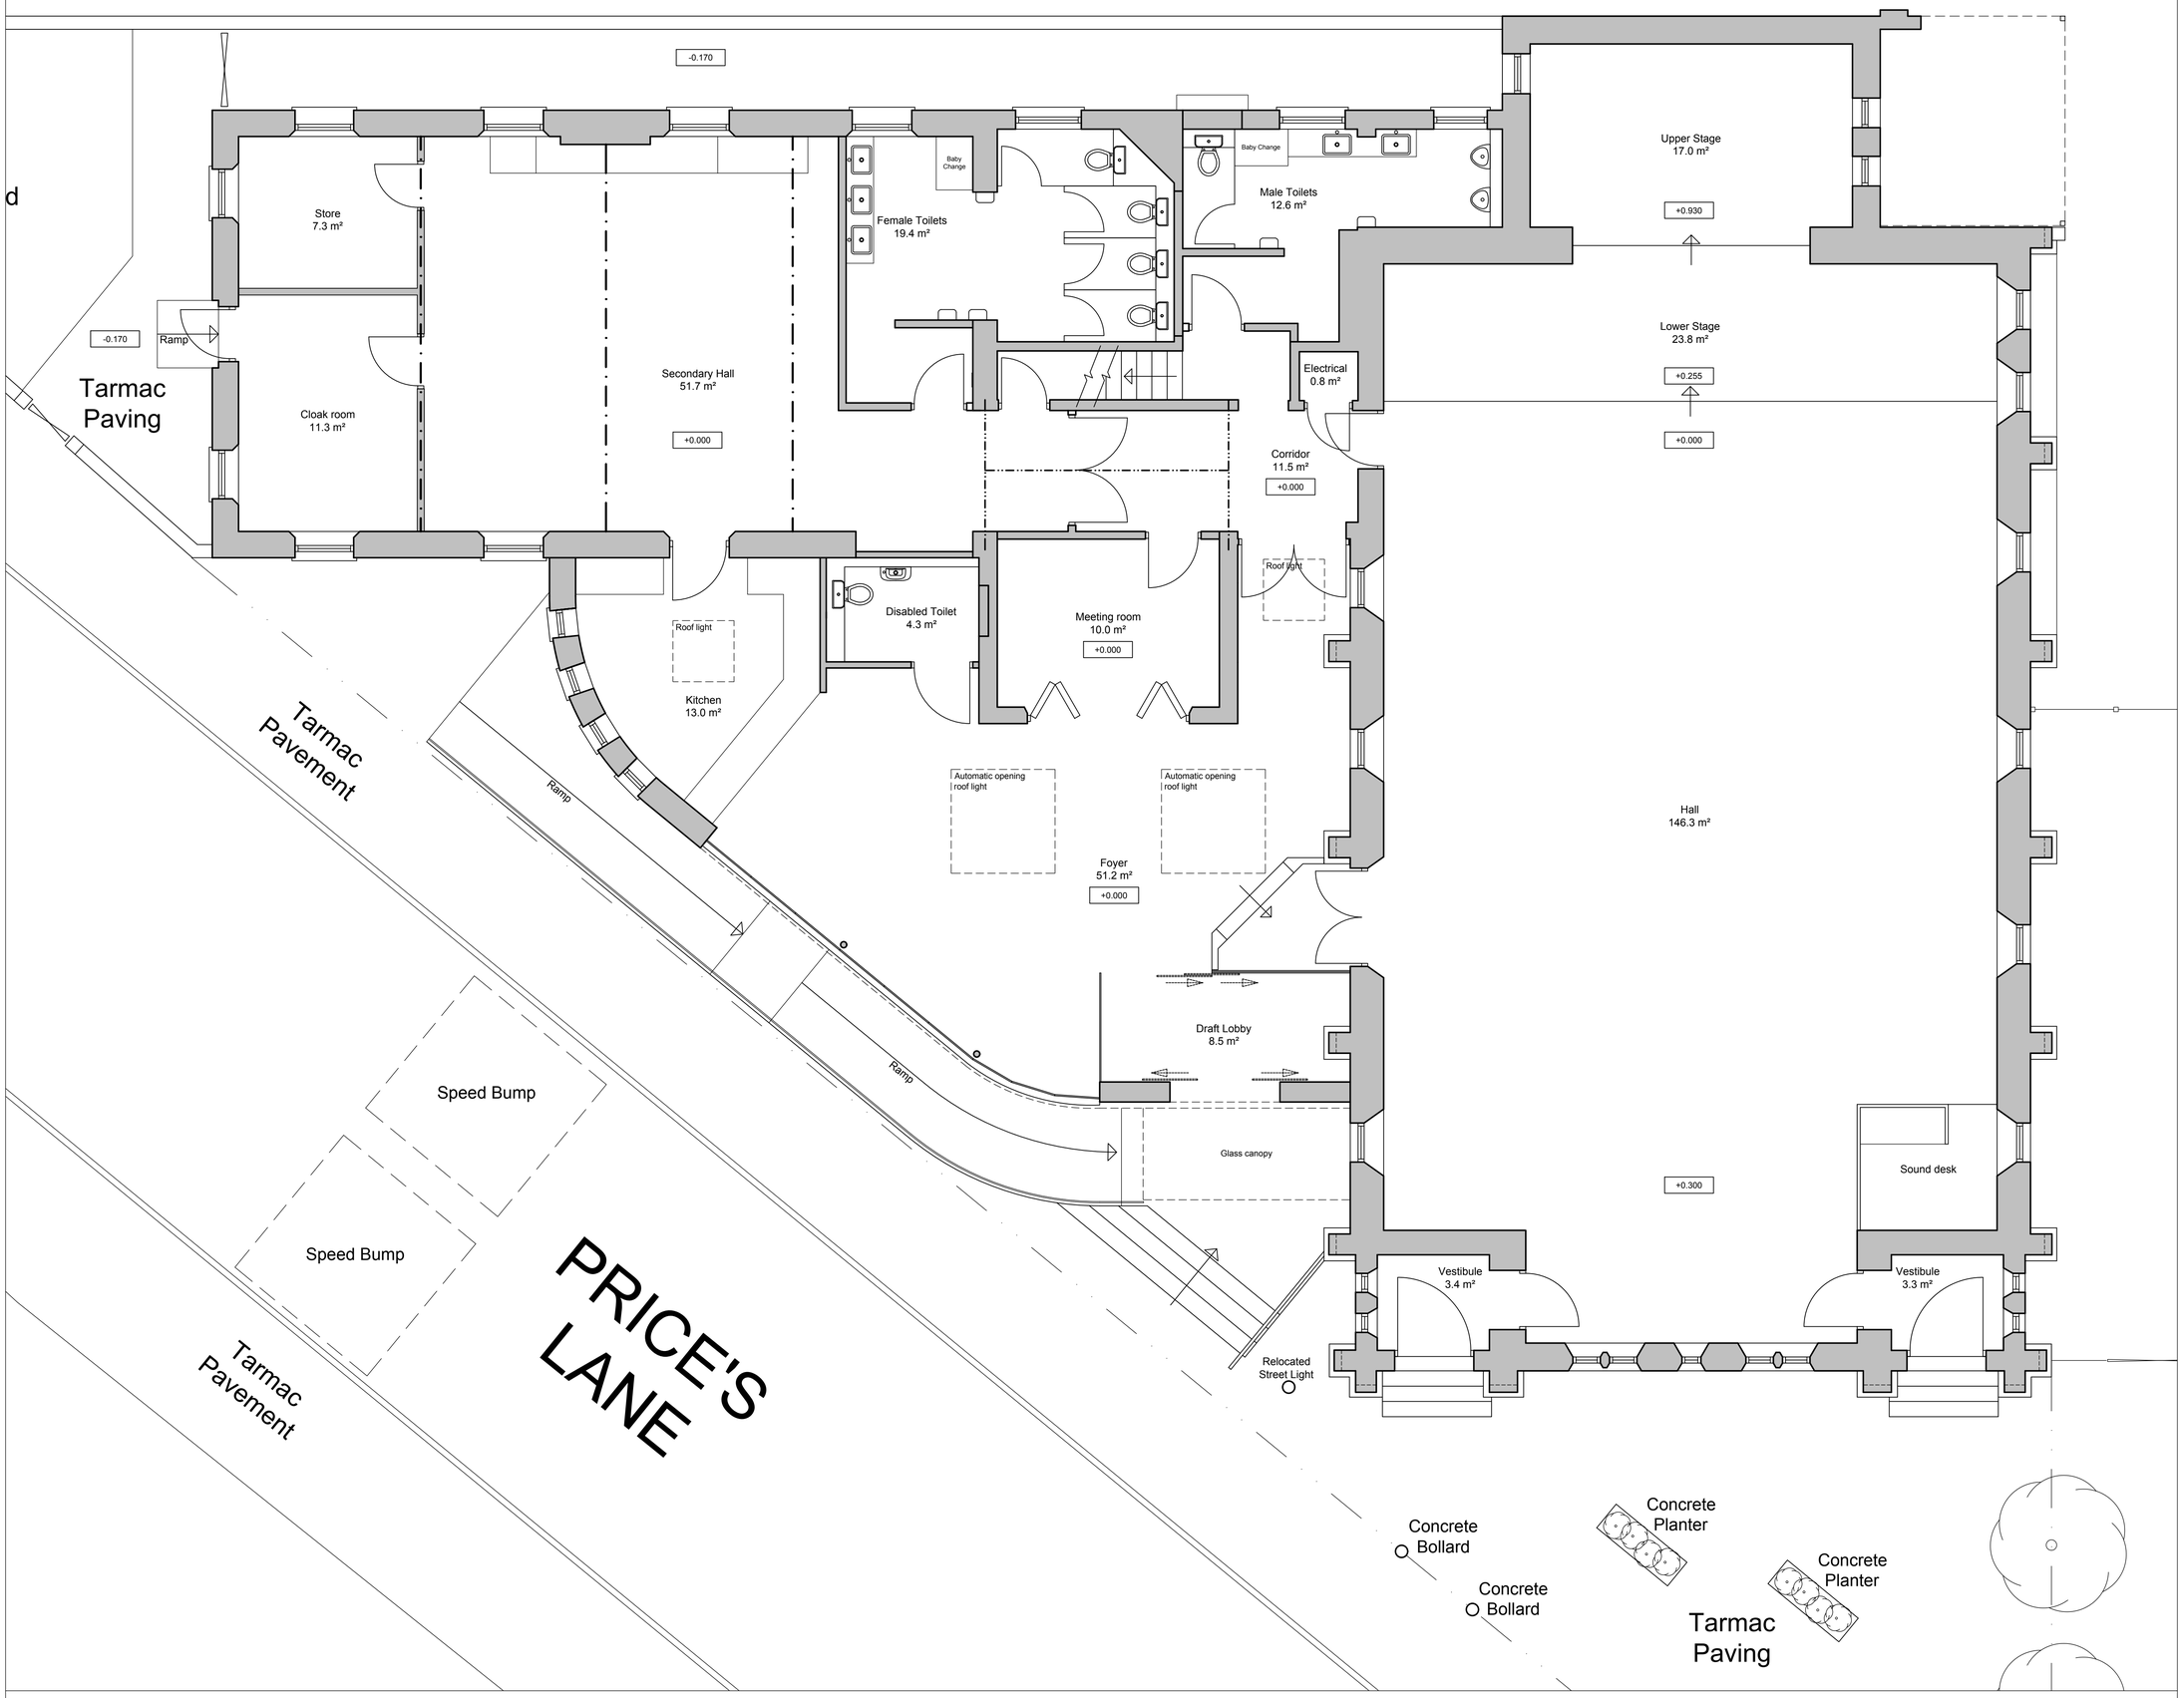

01. Ground Floor Plan

1:50

PLANNING APPLICATION SUBMISSION

rev	description	date	dr by
B	Externals added to drawing	20.07.18	ACM
A	Lamp post relocated & playground wall adjusted	06.11.17	ACM

original by		
A C Munro	06.02.17	ACM

Planning

three 6 T ARCHITECTURE

This drawing is to be read in conjunction with all related drawings. Do not scale from this drawing. All dimensions must be checked and verified on site before commencing any work or producing shop drawings. The originator should be notified immediately of any discrepancy.
This drawing is copyright and remains the property of Three 6 T Architecture and should not be given to a third party without written permission.
T : 07583 303 464. E : enquiries@three6t.co.uk

client
Wrexham Community Church

project
Wrexham Community Church
15 Prices Lane

project no
1607/001

drawing title
Proposed Floor Plans
Ground Floor Plan

scale	prefix	drawing No	rev
As shown @ A1	PL	114	B