


SPECIFICATION:

Timber posts to be 100x100mm uniform cross section and shall be cut square across at their base. The tops of the post shall be weathered to prevent the lodgment of water. Posts are to be set at 2400mm centers measured center to center of posts and are to be set in the ground to a minimum depth of 750mm. The holes for the posts to be set in concrete shall not be less than 300mm square in plan or 300mm diameter if produced by auger. Posts should be set at maximum centres of 2700mm.


Two timber rails shall be 100x50mm in section, with the center of the top rail being fixed 200mm from the top of the post and the center of the bottom rail 400mm above ground level. The middle rail is to be fixed centrally between top and bottom rails.

Feather edge boards shall be cut 2 No. from 100x22mm timber with 13mm to 6mm tapers and shall be provided at not less than 12 per meter with not less than 18mm laps when fixed. Boards shall finish 50mm above ground level.

All timber shall be treated in accordance with the requirements for fencing timber B.S. 5589 to give a category B (20 year) service life.

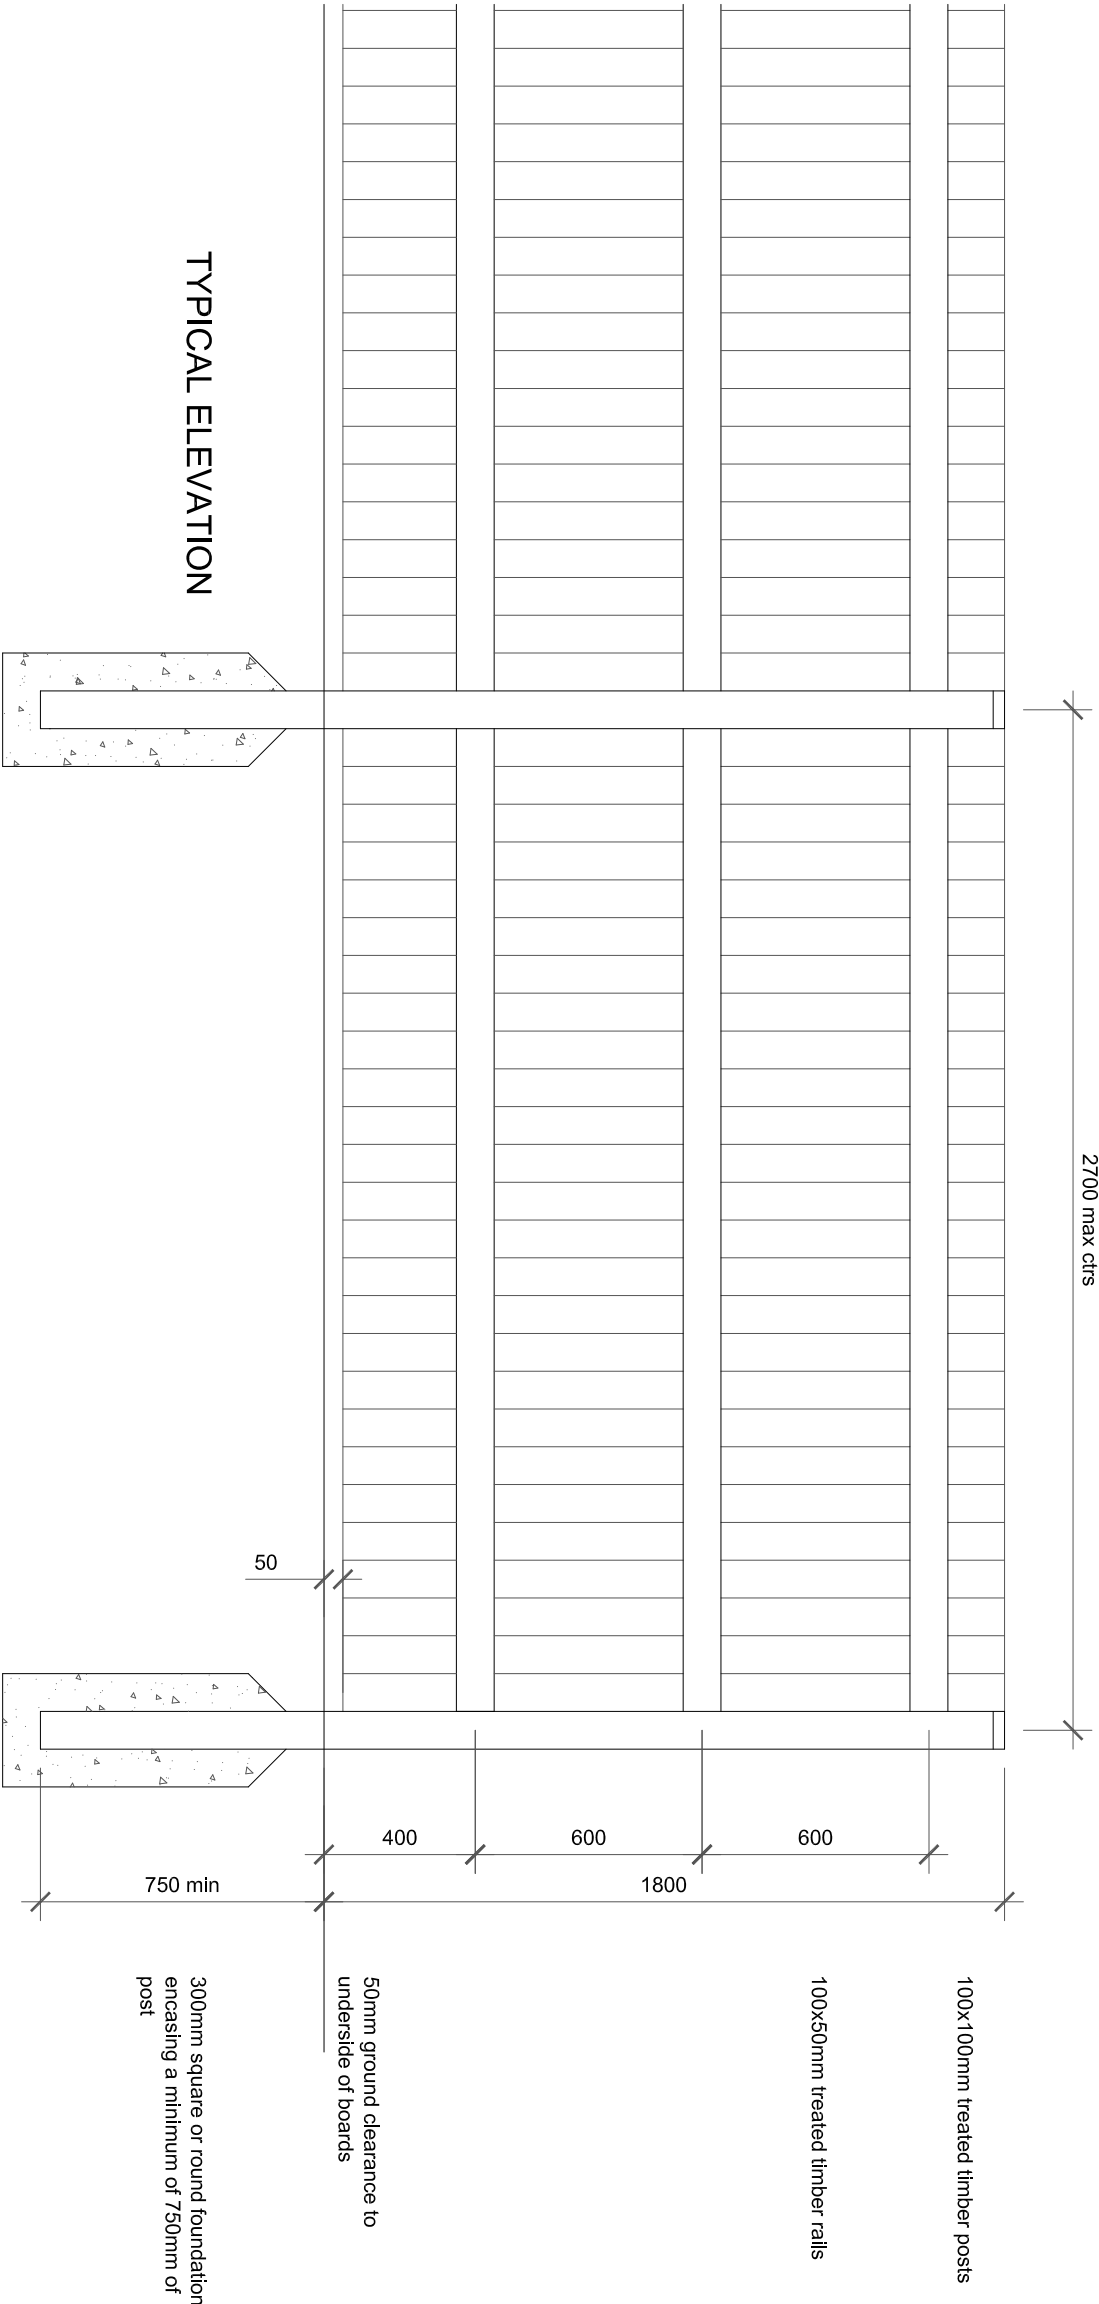

TYPICAL ELEVATION

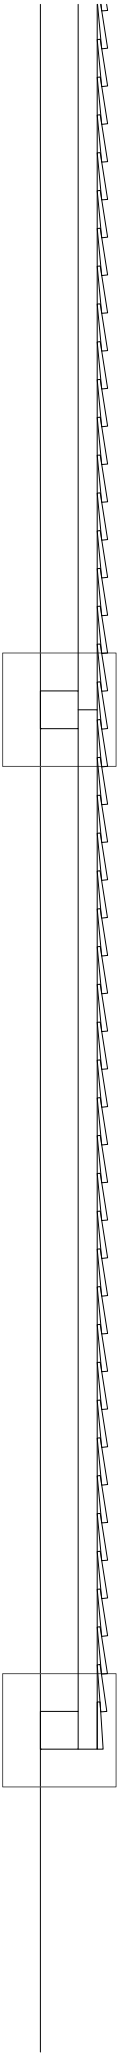

TYPICAL PLAN

Rev:

Date:



Macbryde Homes Limited,
Unit 28, St. Asaph Business Park,
Ffordd Richard Davies, St Asaph, LL17 0LJ.
Tel:01745 536677 Fax:01745 536688

Site:

Wrexham Road, Holt

Title:

1.8m Close-Boarded Timber Fence

Scale:

1:20 @ A3

Date:

15.11.19

Ref:

WRHLT-BT-01

Rev:

-