


No.	Description	Date
A	Existing Barn to 3 No. Dwellings	14.08.19


Position of roof lights

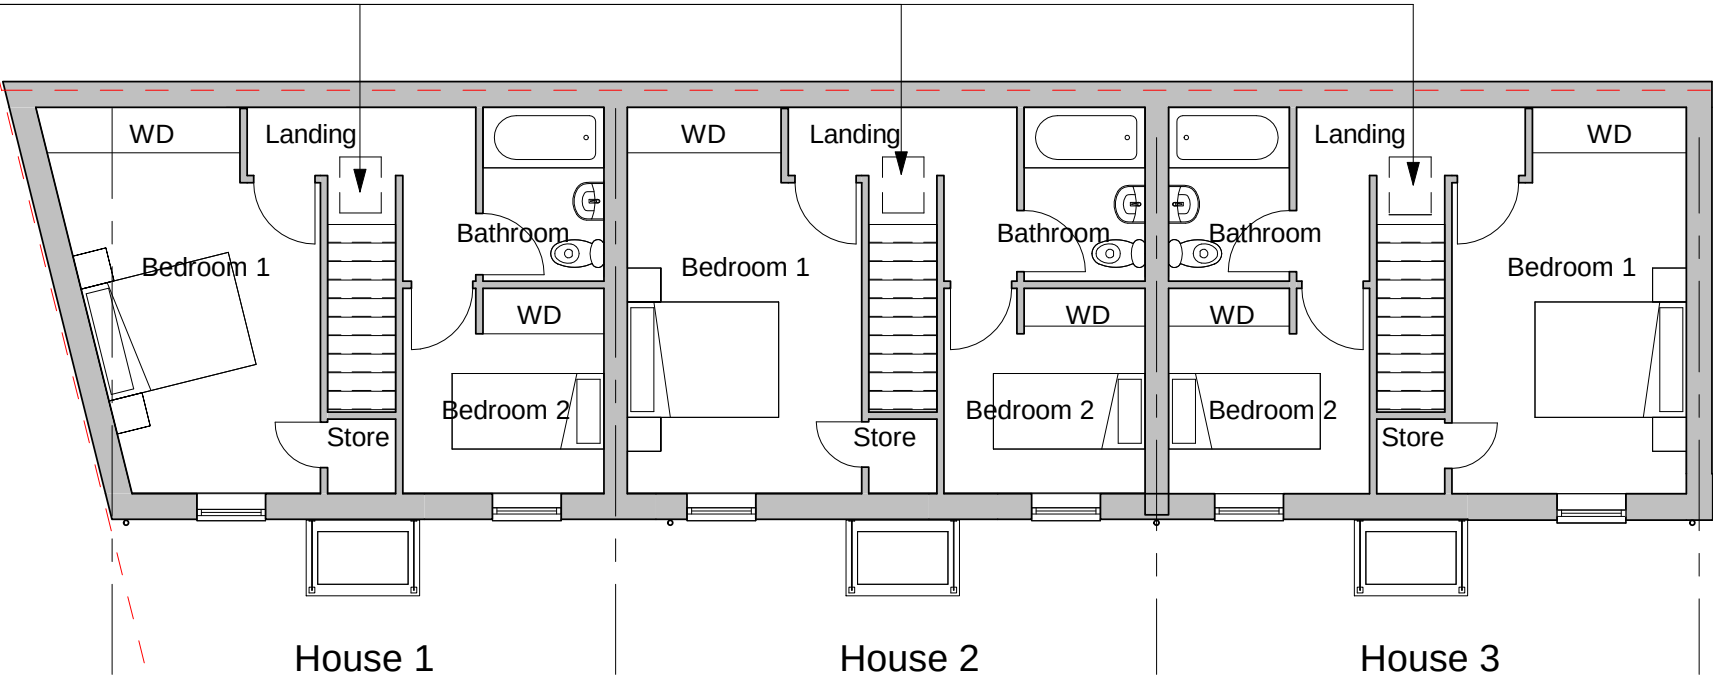

2

First Floor

1 : 100

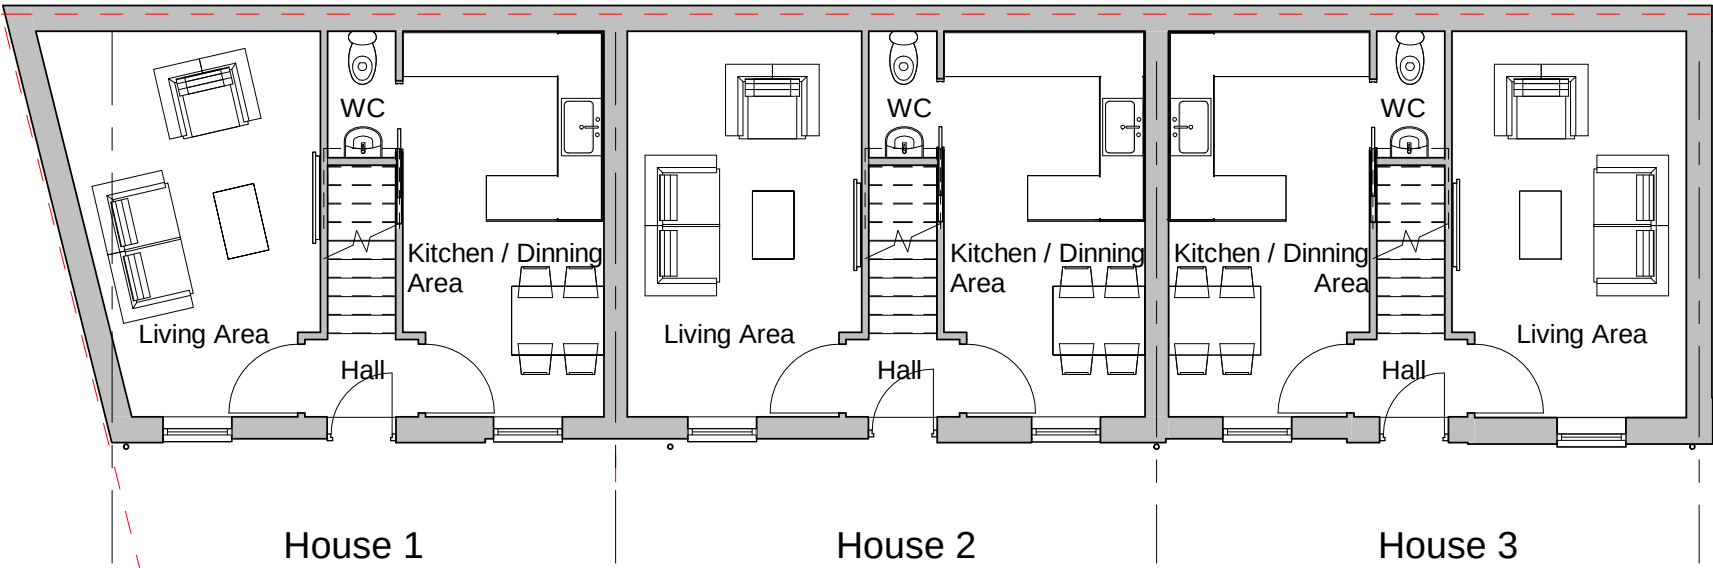

1

Ground Floor Plan

1 : 100