
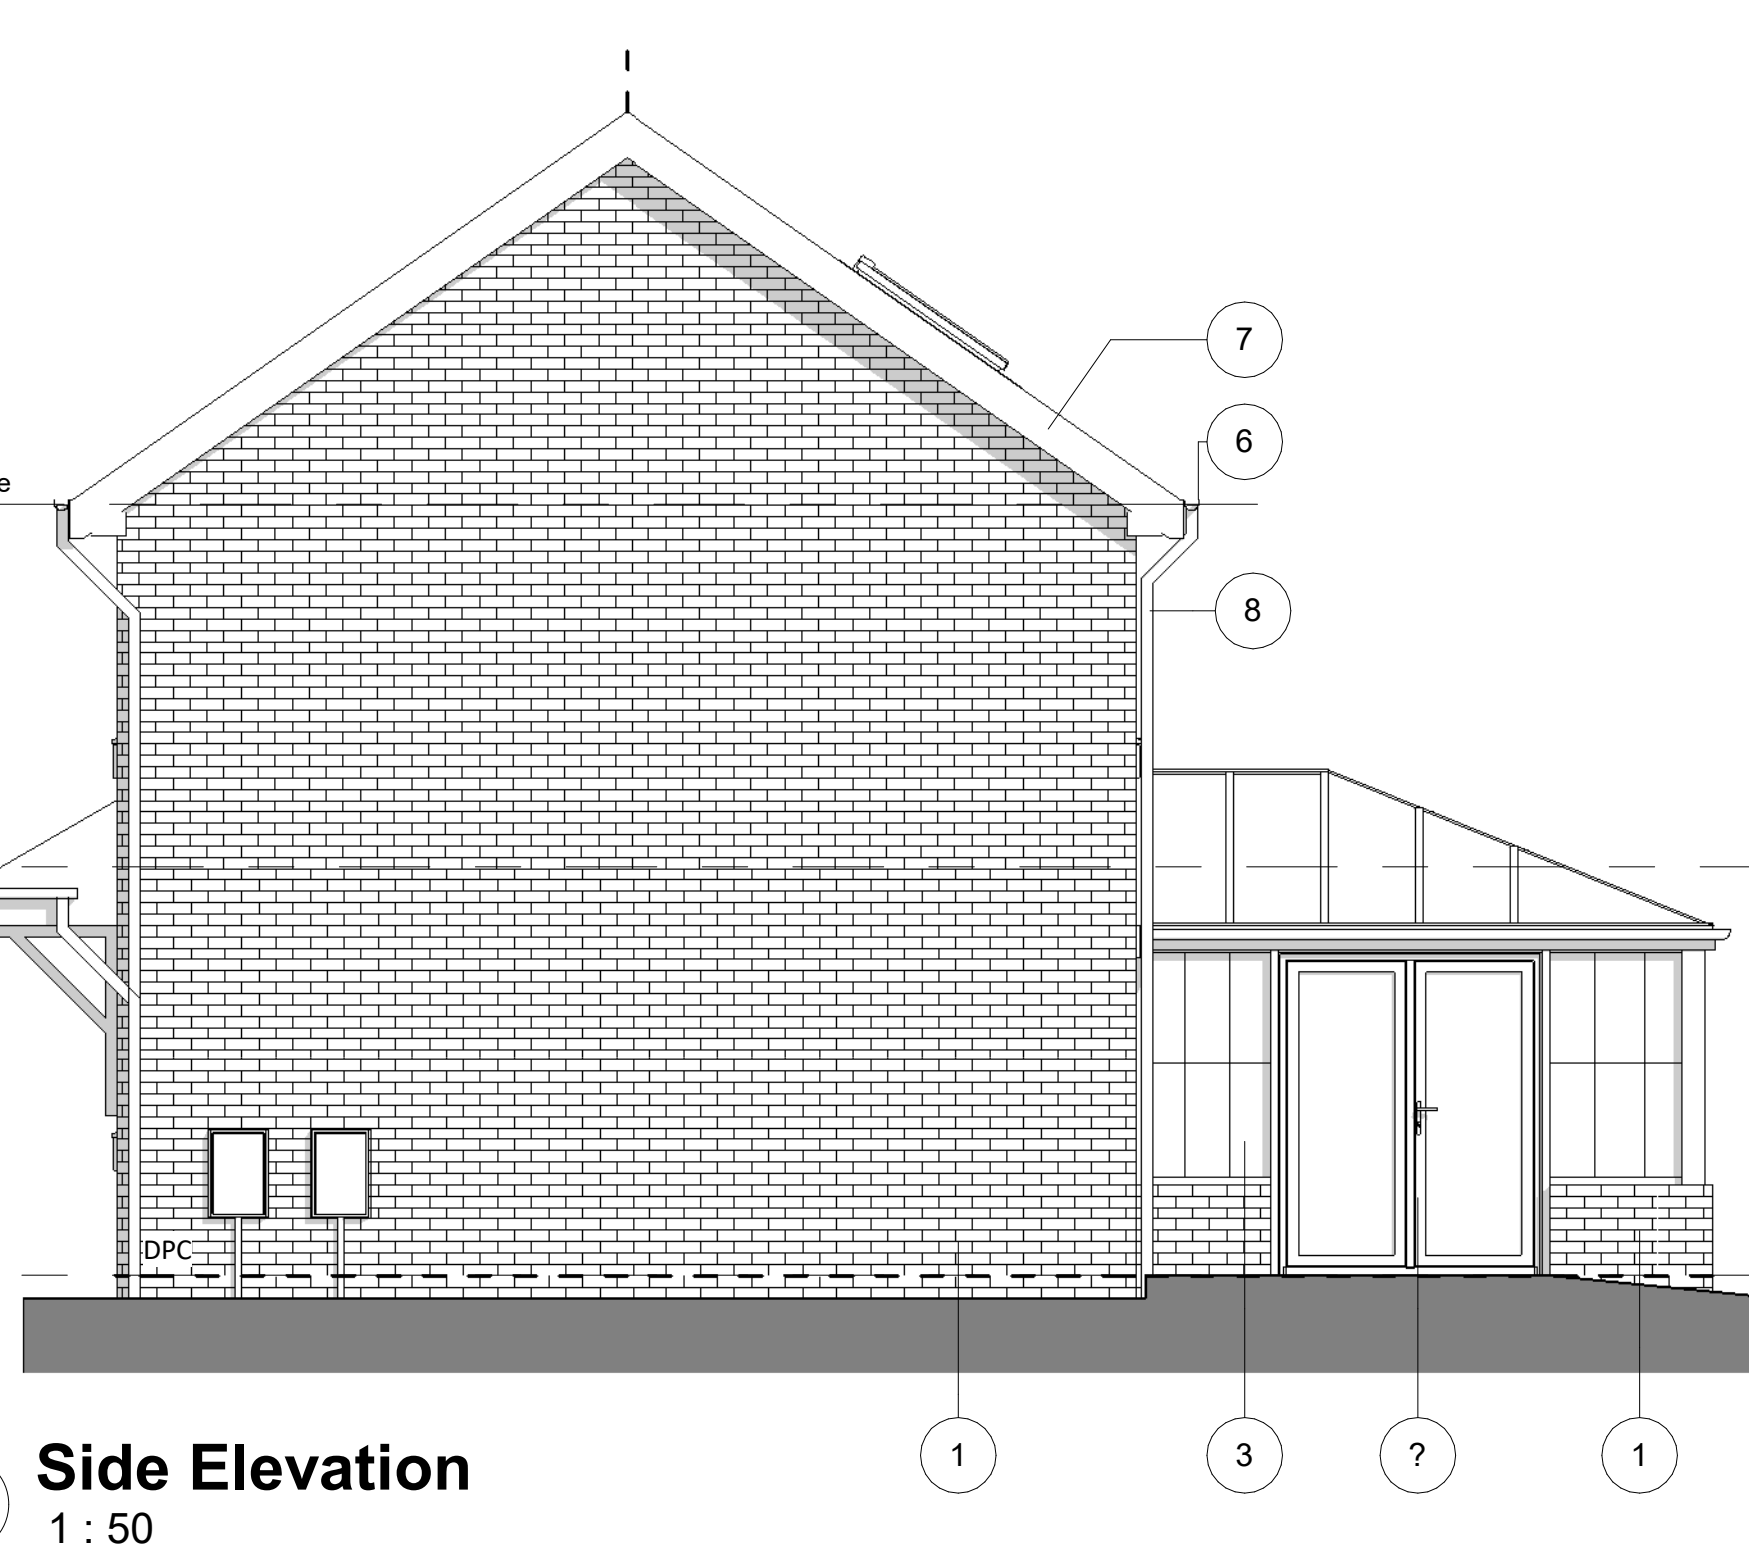
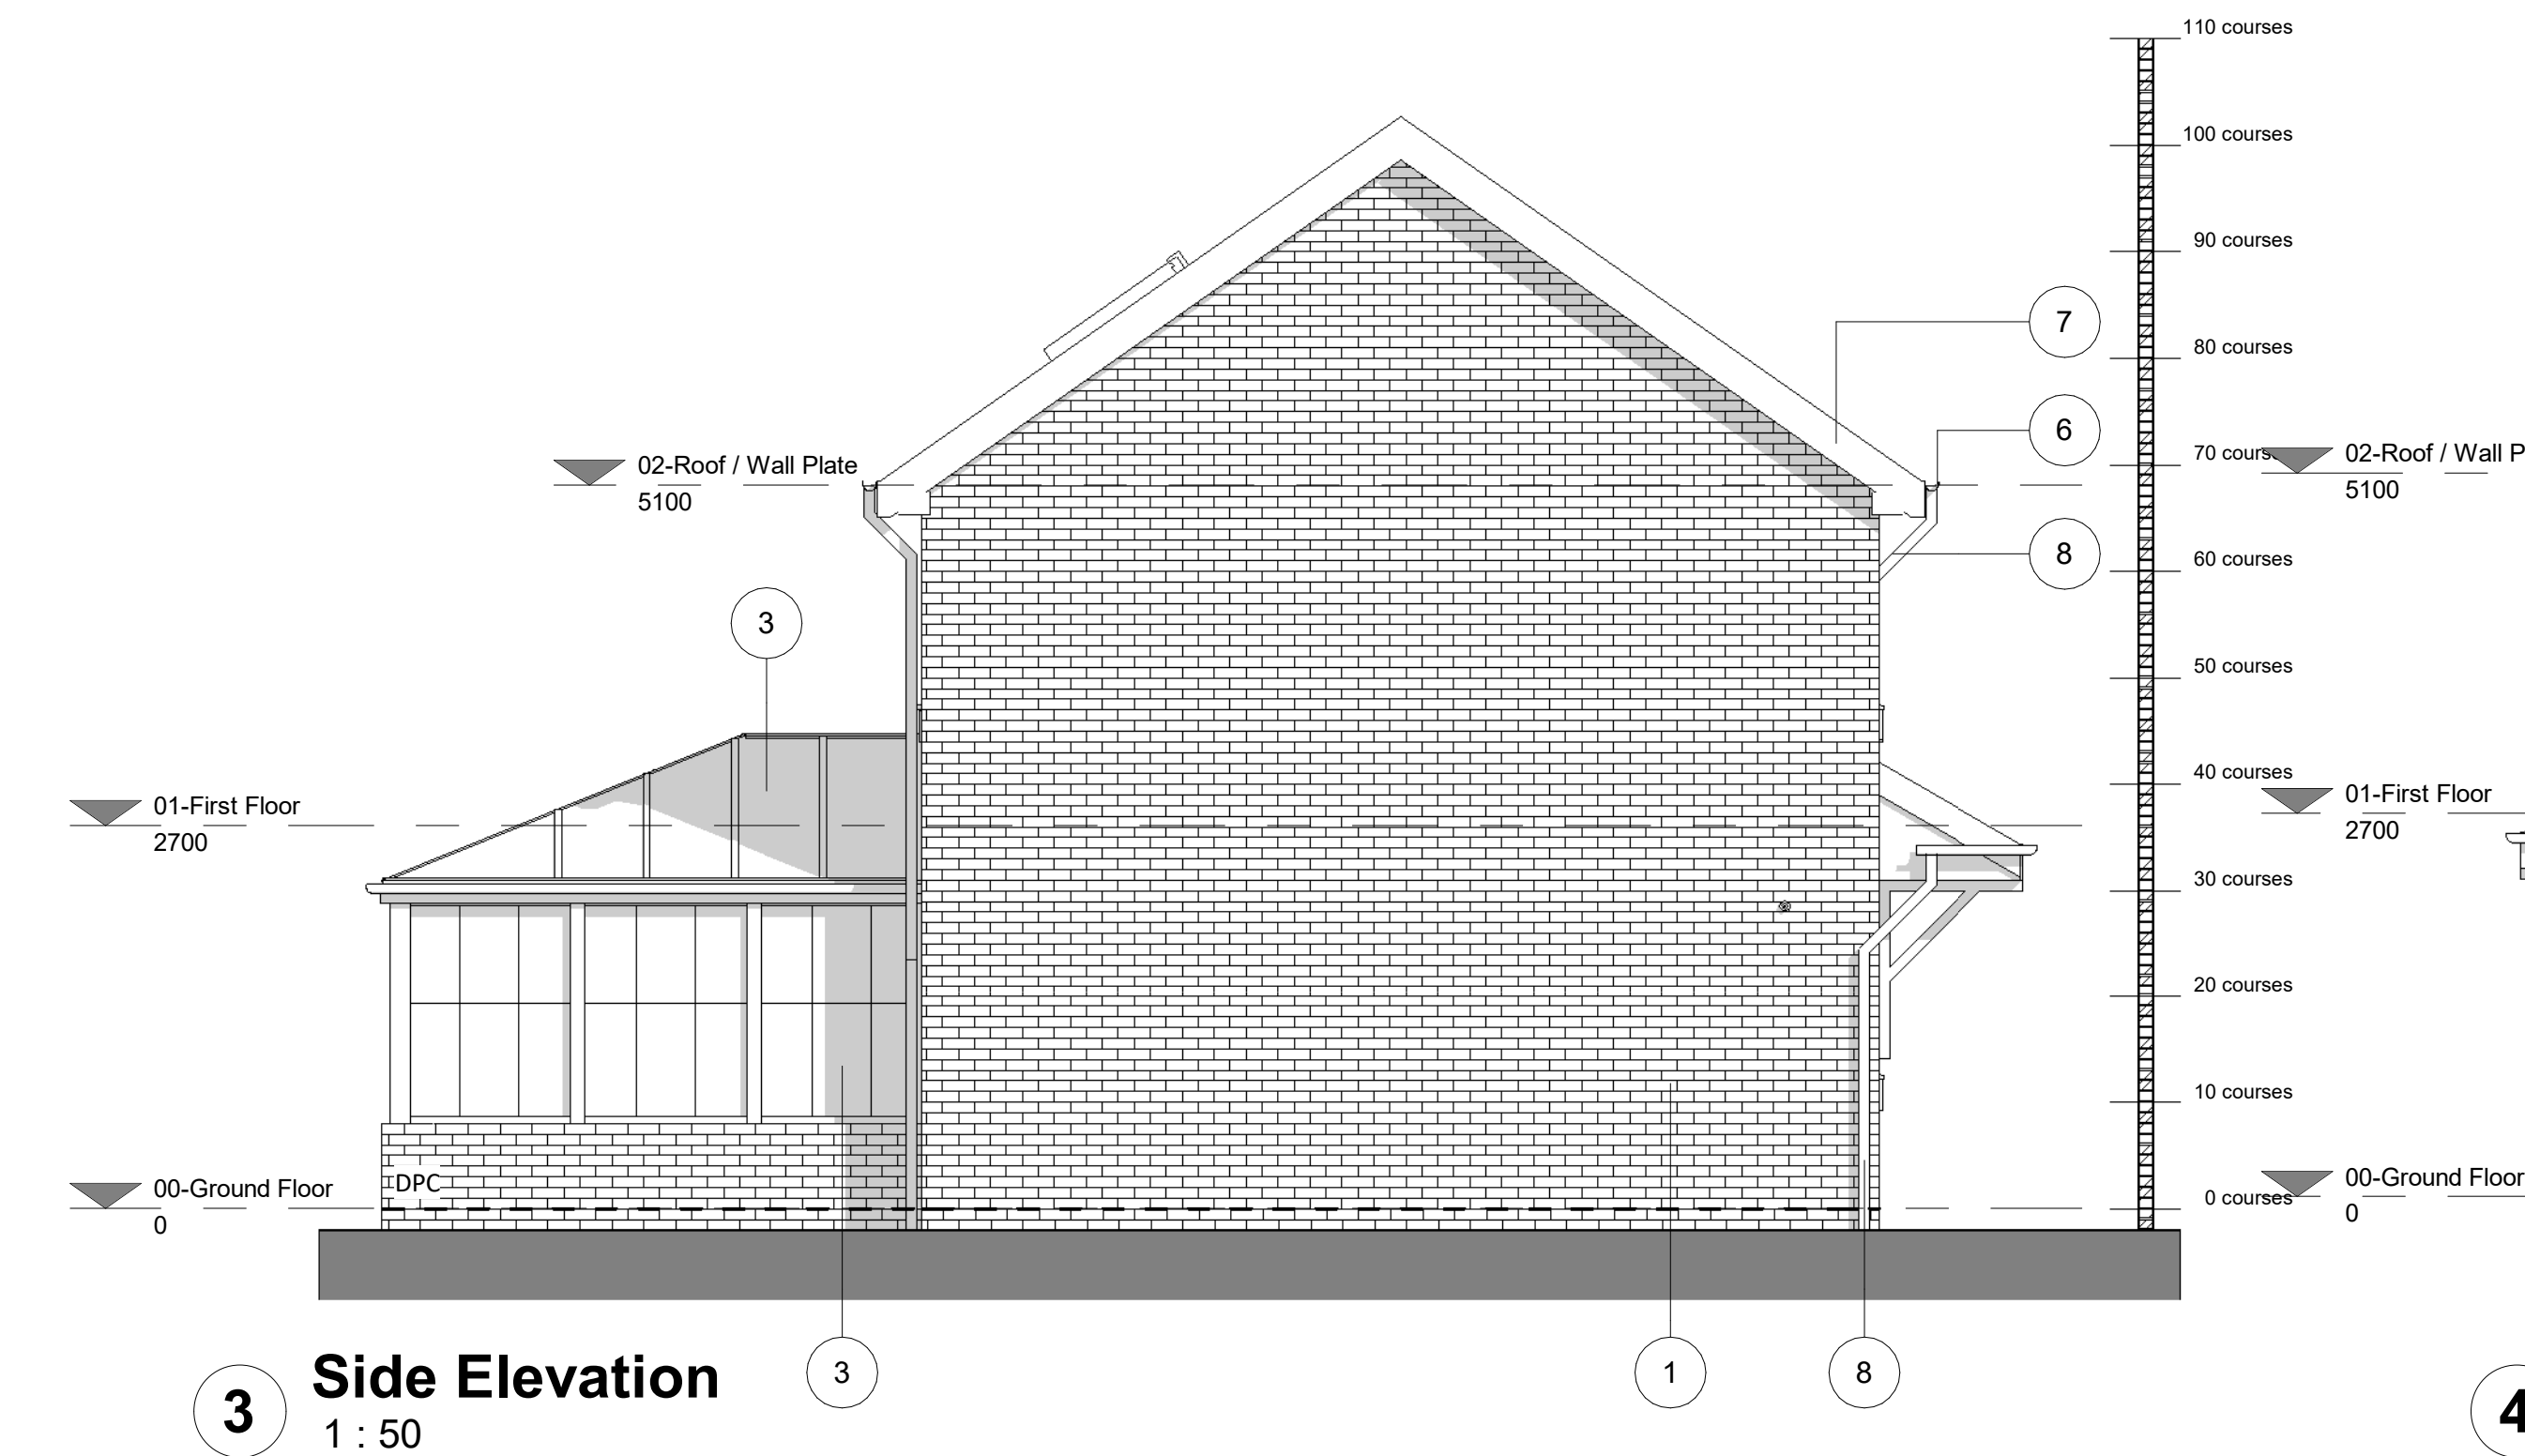


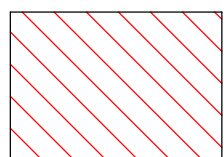

General Notes

1. Contractor to verify all dimensions and check level datums on site
2. All of the designs are the sole property of TACP Architects Ltd and may not be used without their written agreement
3. All prints, specifications and their copyright are the property of TACP Architects Ltd
4. Do not scale off drawings
5. All dimensions shall be checked on site before commencement of shop drawings, manufacture and all discrepancies must be reported to TACP Architects Ltd

- MATERIAL KEY**
1. Fair faced clay brickwork - colour tbc
 2. Reconstituted feature stone cills / head
 3. UPVC double glazed windows
 4. UPVC / PPC Aluminium external door / Bi-fold doors
 5. Interlocking pre-cast concrete tiles - colour to be grey with matching ridge tiles
 6. UPVC Gutter - All rainwater goods in black uPVC - half round gutters
 7. UPVC white fascia and soffit
 8. UPVC downpipes - All rainwater goods in black uPVC - circular downpipes
 9. Lead flashing
-  Opaque glazing

Revisions				
Rev	Date	Description	By	Check

Consultants

Client

Project Title
Elm Villa, Marchwiel

Drawing Title
Proposed Elevations

Proposed Elevations

Scale	Date	Drawn By	Checked By	Office	
1 : 50@A1	04/07/19	ACR	MG	Wrexham	
Job Number	Project•Originator•Zone•Level•Type•Role•Number				Revision
EV001	EV-TACP- PB- ZZ- DR- A-200				

TACP Architects Ltd
Pembroke House
Ellice Way, Wrexham Technology Park,
Wrexham, LL13 7YT
01978 291161
admin@tacparchitects.co.uk
www.tacparchitects.co.uk
Architecture • Interior Design • Healthcare Planning • Conservation • Masterplanning • Sustainable Design

