



Appendix A

Land at Merehead, Hanmer, Whitchurch

Tree Constraints Plan with proposal shown
Showing all trees, crown dimensions, tree
categories and root protection areas (RPAs)

SCALE :
1 : 500

@ A3


DATE :
01/09/2019




David Bailey Old Oak Tree Care 01630 673216
07813 808174 oldoaktree@talktalk.net

©2019 Old Oak Tree Care
This plan is to be reproduced in colour
B+W copies will not contain all information

Map reference:
PC19/333/TCP

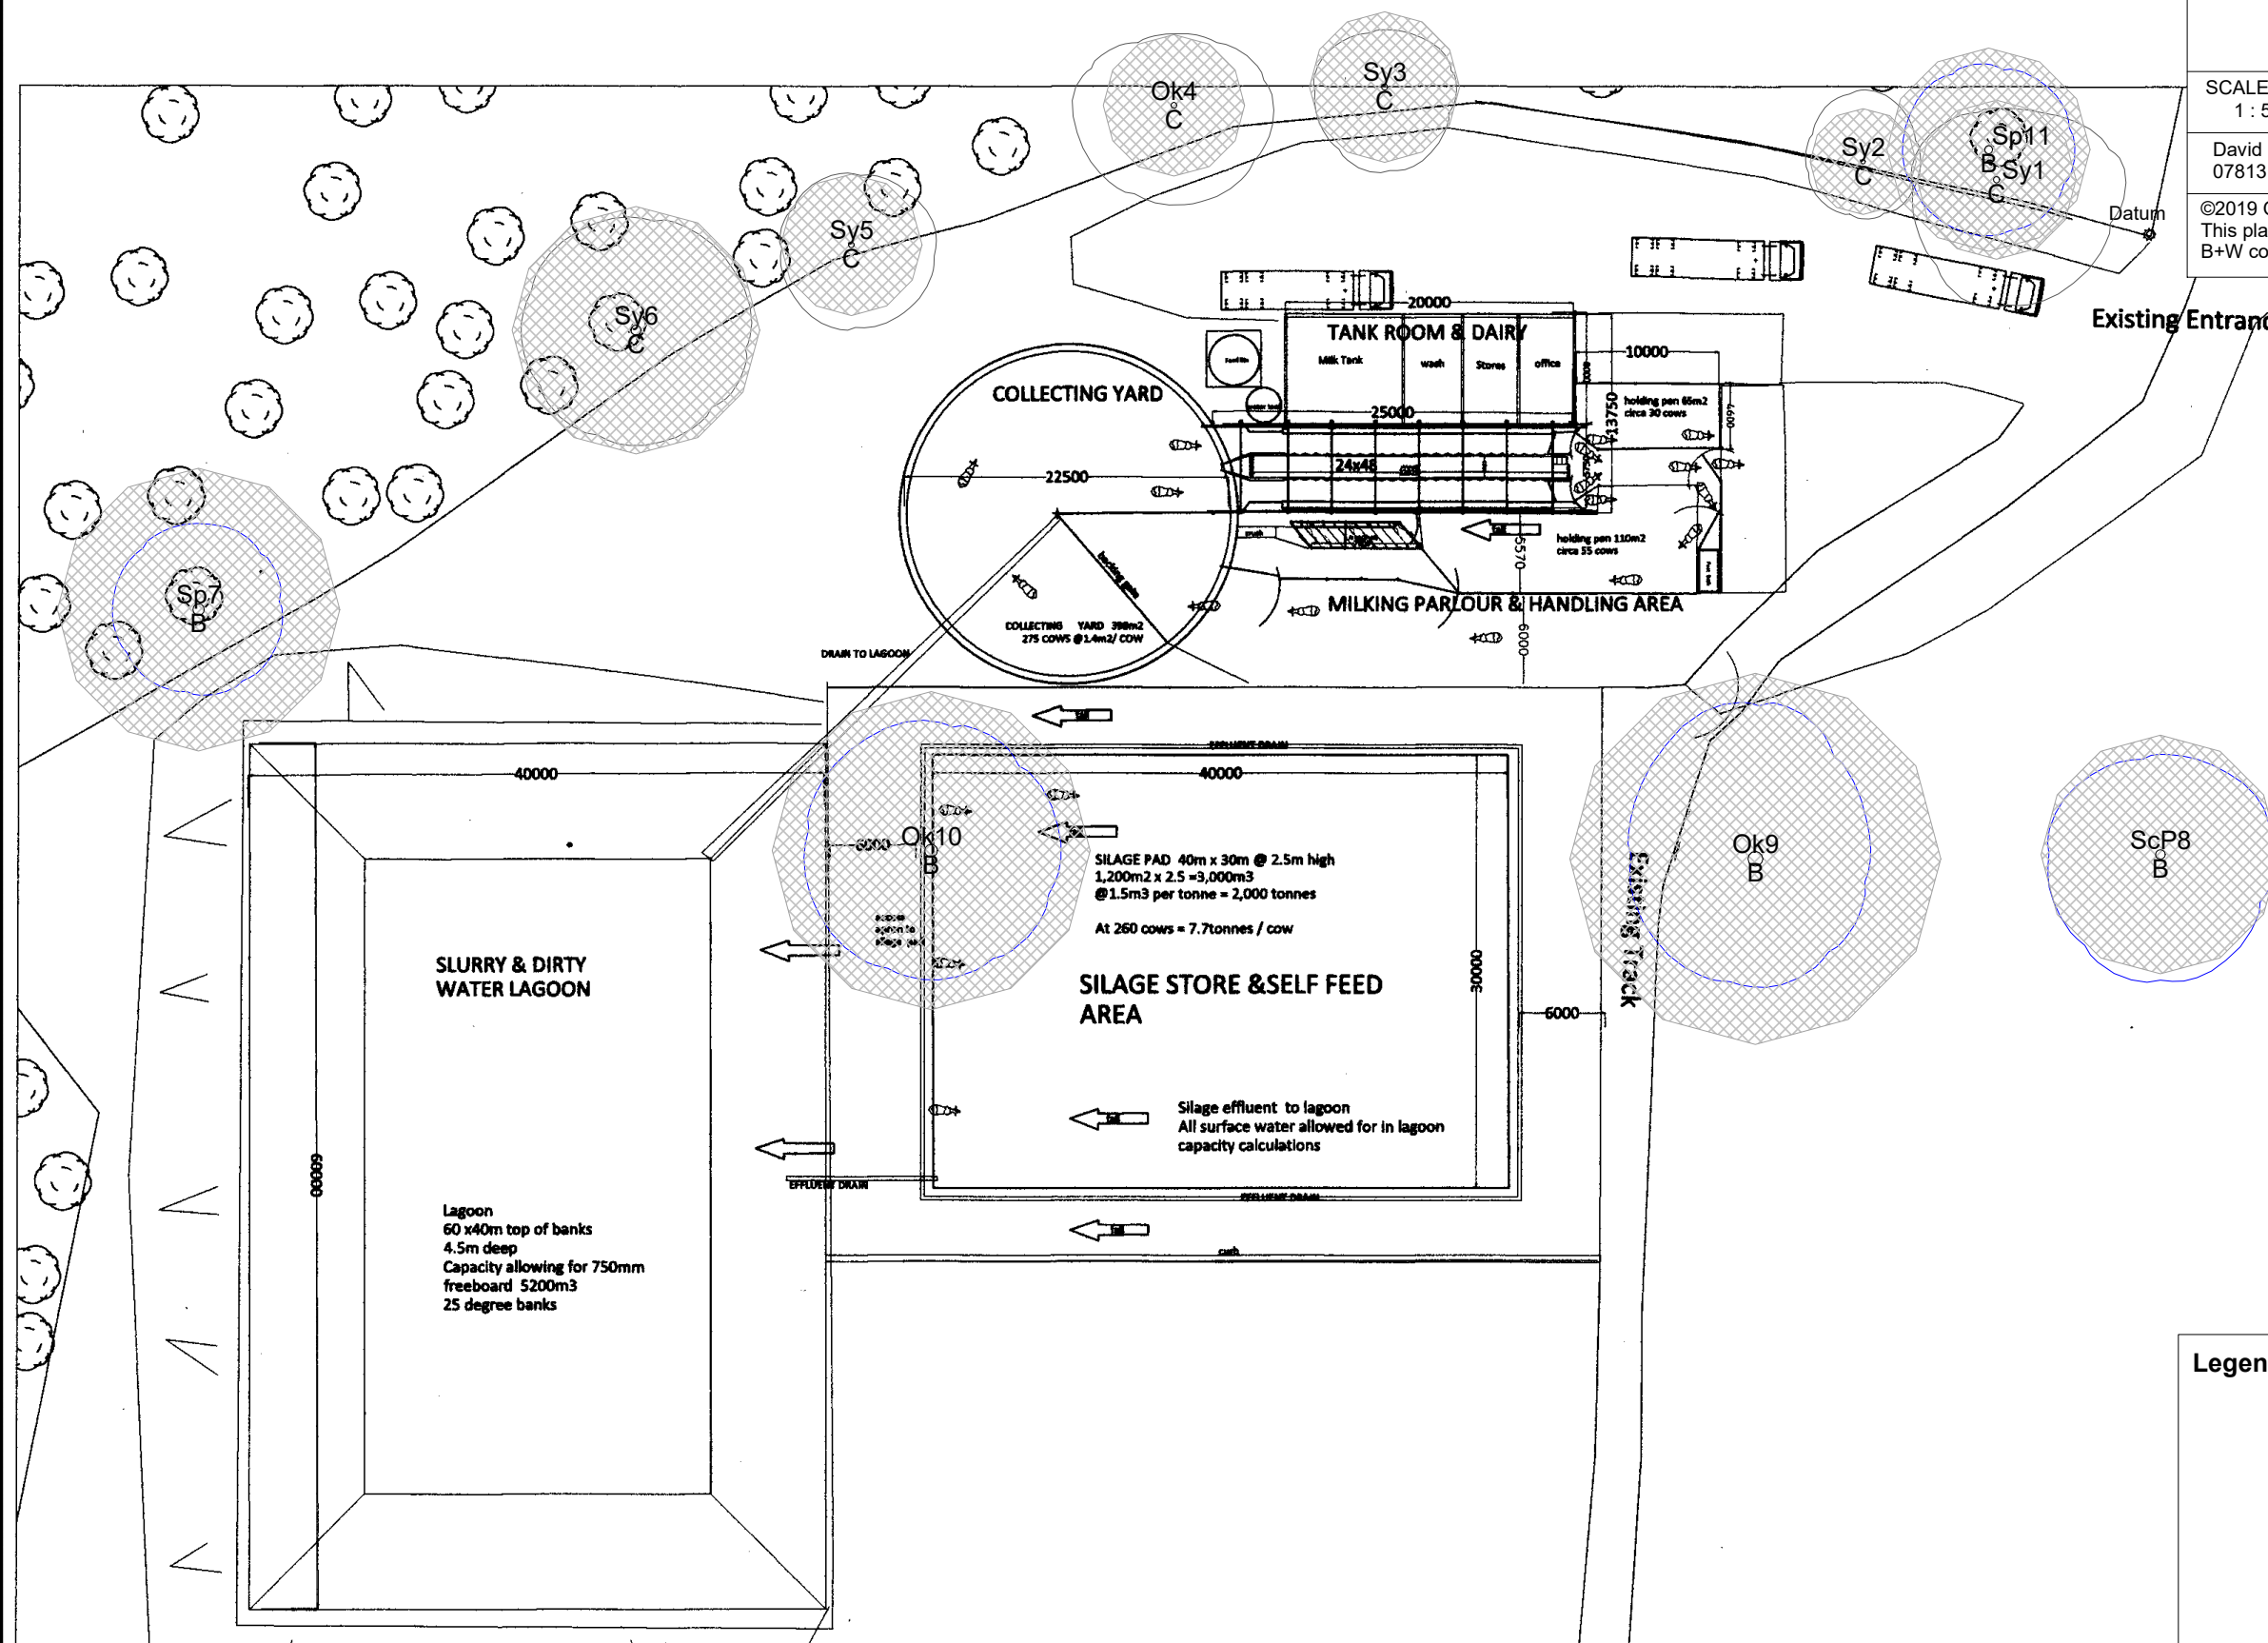

Legend

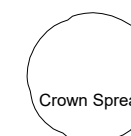

Crown Spread



Root Protection Area



Category 'A'



Category 'B'



Category 'C'



Category 'U'

0

40m

COMPONENT
This drawing is the property of PMA
and is to be used for the purpose
for which it was prepared.
Information is protected by Copyright.
Copying or any form of reproduction is not
permitted without permission from PMA.
AgriConsulting Ltd.

Old Oak Tree Care
PMA AgriConsulting Ltd
Farm Farm
Whitchurch, Shropshire SY13 3AN
01630 673216
07813 808174

Milking Parlour, Slurry Lagoon
& Silage Area
Drawing No
6/8/2019
Scale 1:200 e1

FLOORPLAN
Mr T. Hare
Merehead
Hanmer
Whitchurch
SY13 3AN



Appendix B

Land at Merehead, Hanmer, Whitchurch

Tree Protection Plan
Showing all retained trees, crown dimensions, tree categories, RPAs, fencing and woodchip provision

SCALE :
1 : 500 @ A3


DATE :
01/09/2019




David Bailey Old Oak Tree Care 01630 673216
07813 808174 oldoaktree@talktalk.net

©2019 Old Oak Tree Care
This plan is to be reproduced in colour
B+W copies will not contain all information

Map reference:
PC19/333/TPP

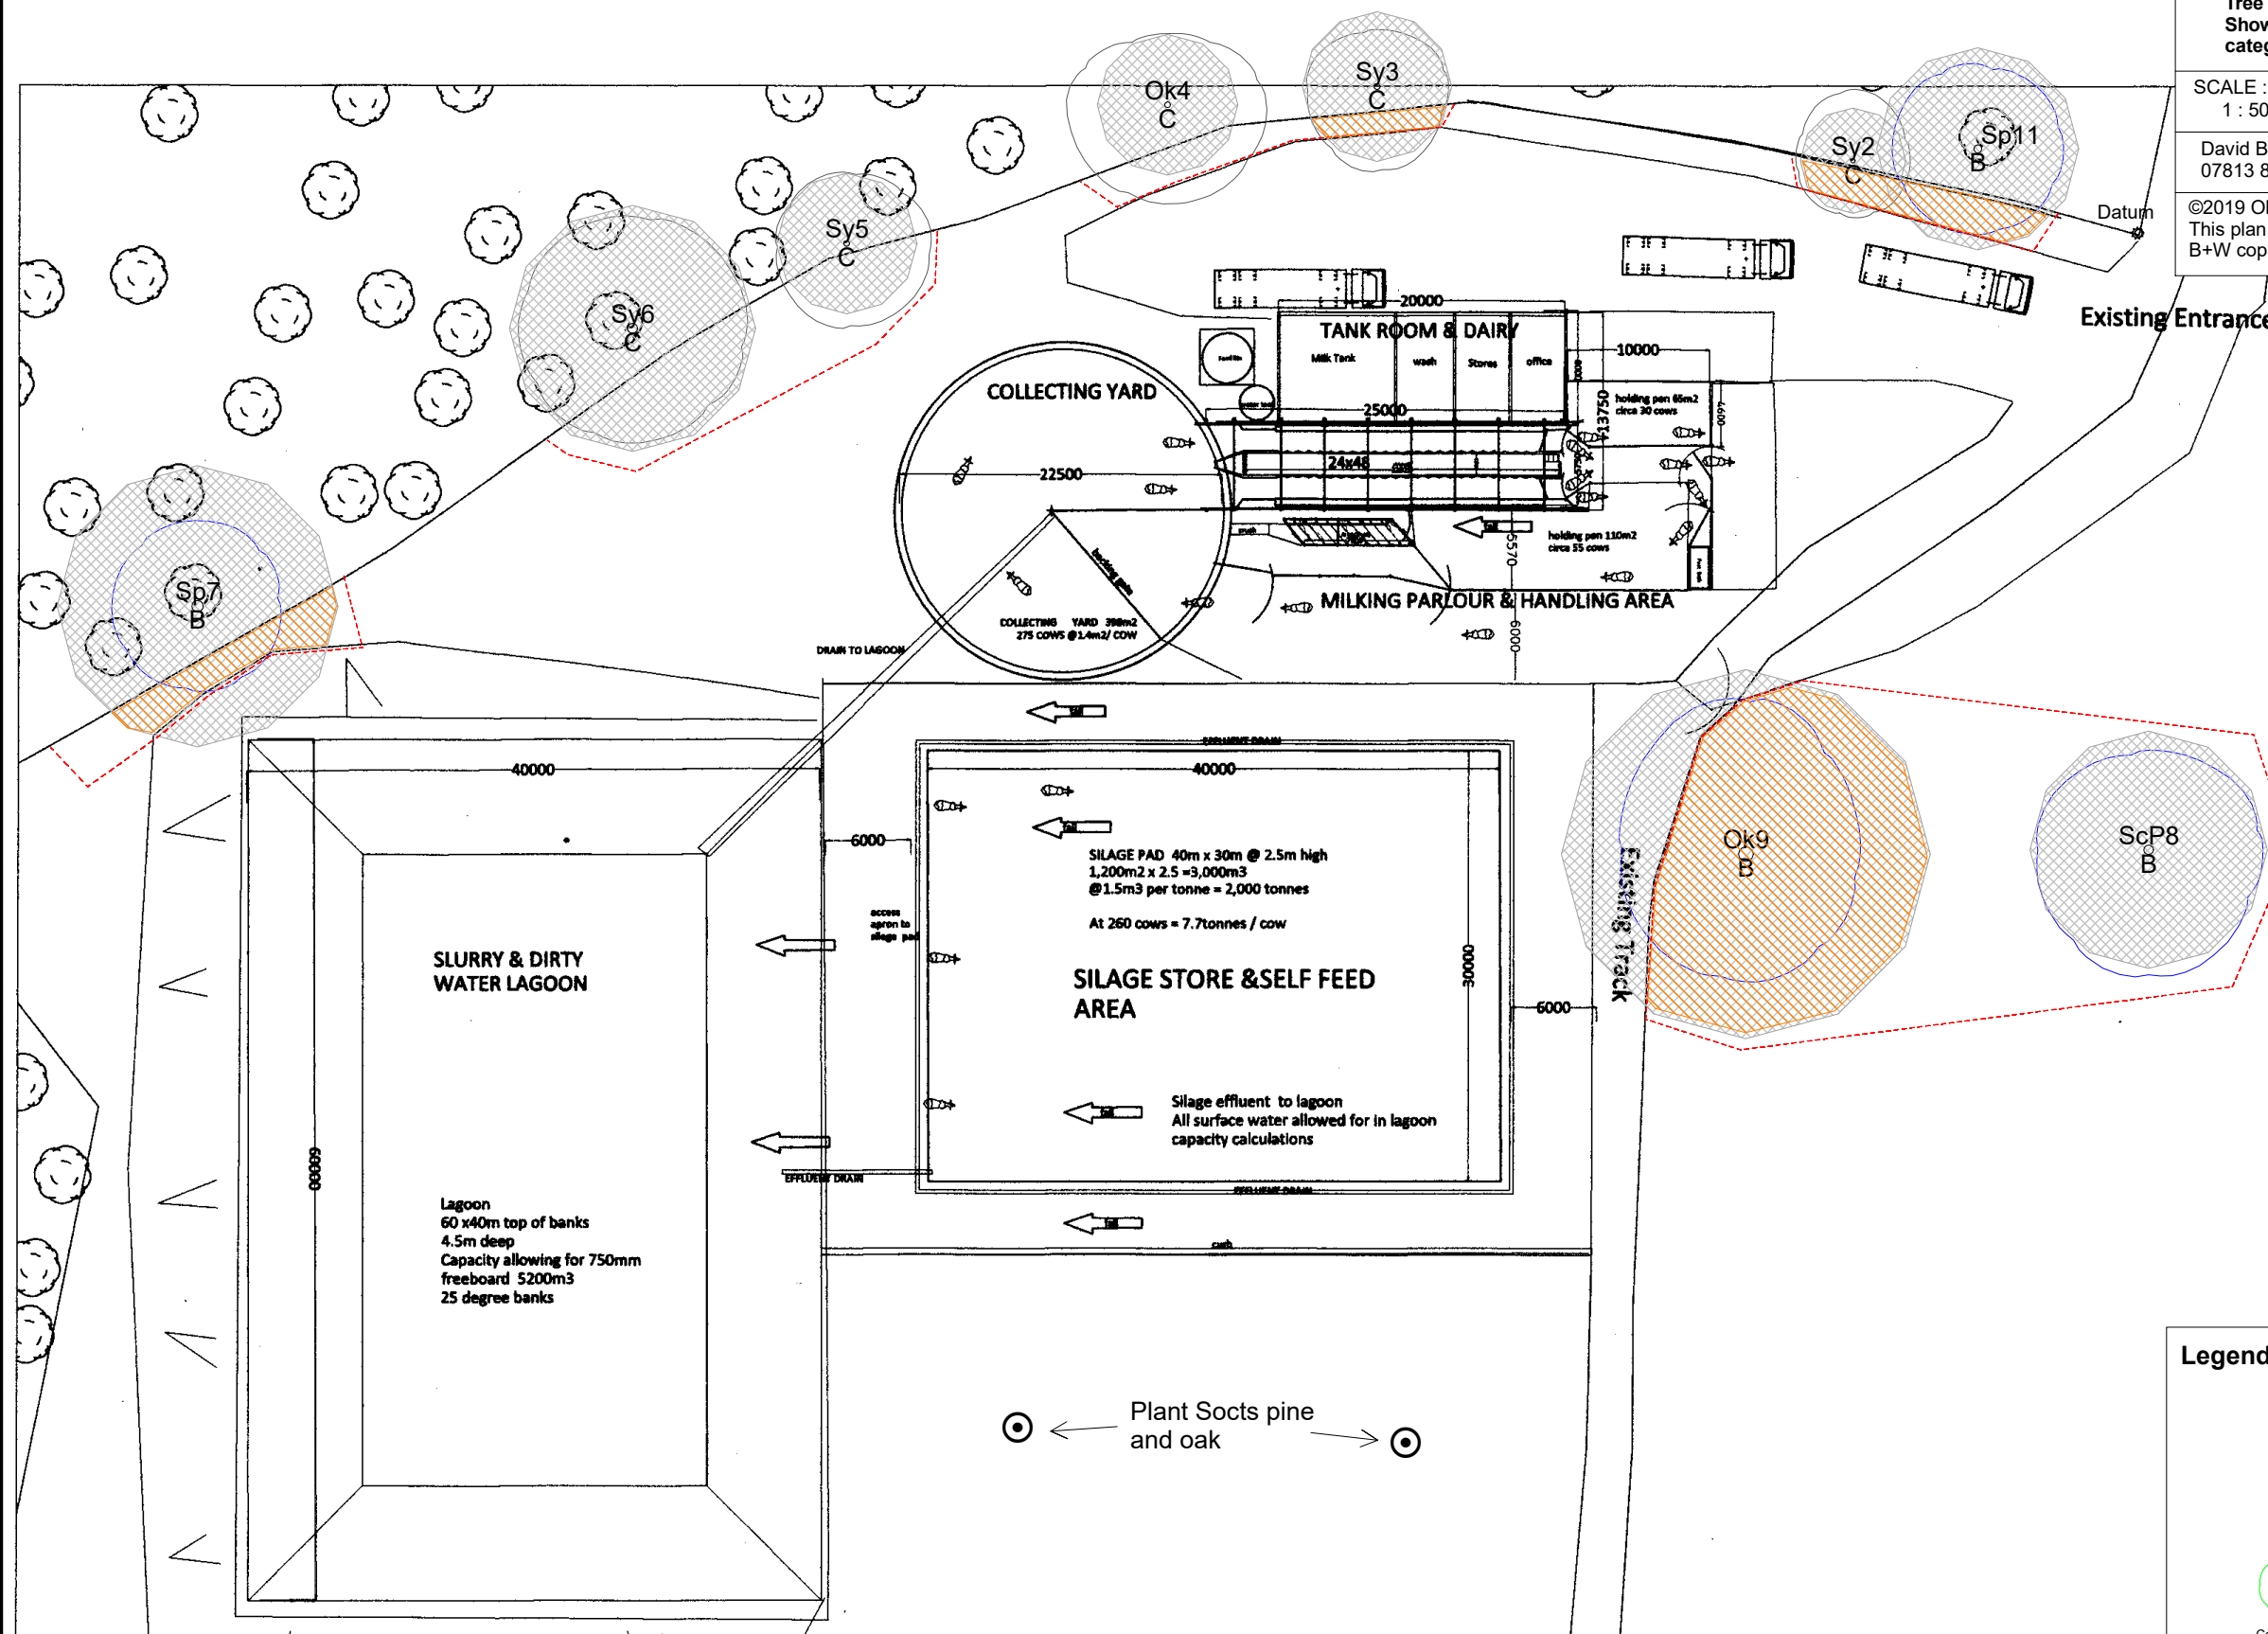

Legend

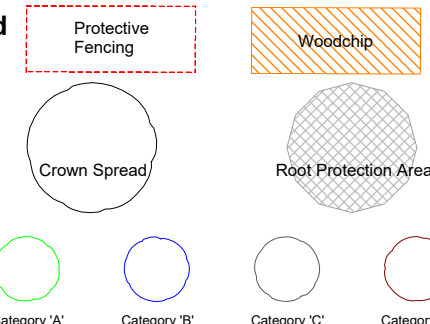

0 40m

COPYRIGHT
This drawing is the property of P&L
AgriConsulting Ltd
Information is protected by Copyright.
Copying or any form of reproduction is not
permitted without permission from P&L
AgriConsulting Ltd.

Site: P&L
P&L AgriConsulting Ltd
Farm
Whitchurch, Shropshire, SY13 3JH
01630 673216
07813 808174

Milking Parlour, Slurry Lagoon
& Silage Area
Drawn: J
6/9/2019
Scale: 1:200 e1

FLOORPLAN
Mr T. Hare
Merehead
Hanmer
Whitchurch
SY13 3JH