


This drawing is the copyright of AXIS P.E.D Limited and may not be loaned, copied or reproduced in any way -or used for any offer, quote, tender or construction purposes without written consent of the company to do so

Follow any figured dimensions - do not scale for construction purposes. IF IN DOUBT ASK.

Revision History		Date

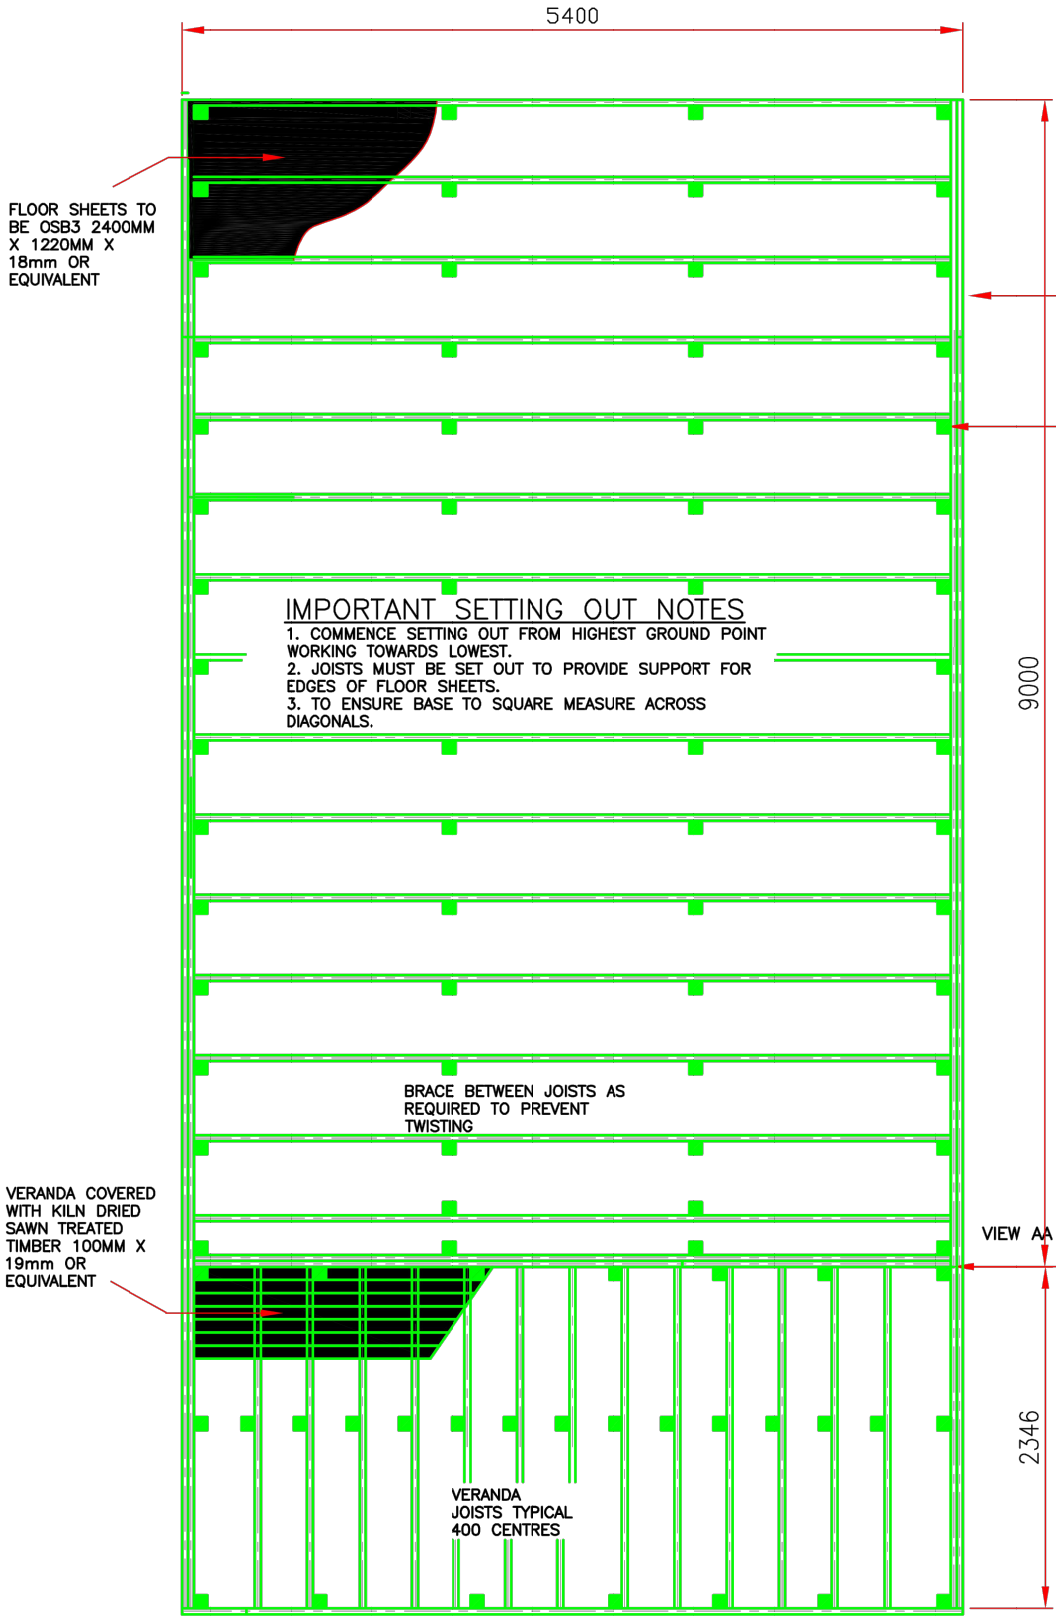


IMPORTANT SETTING OUT NOTES

1. COMMENCE SETTING OUT FROM HIGHEST GROUND POINT WORKING TOWARDS LOWEST.
2. JOISTS MUST BE SET OUT TO PROVIDE SUPPORT FOR EDGES OF FLOOR SHEETS.
3. TO ENSURE BASE TO SQUARE MEASURE ACROSS DIAGONALS.

BASE PLAN
SCALE 1:50




MATERIALS LIST		
NO.	ITEM	QUANTITY
1	RECOMMEND ALL JOISTS TO BE C16 GRADE KILN DRIED SAWN TREATED TIMBER 100X47mm OR EQUIVALENT	APPROX 150M
2	RECOMMEND FLOOR SHEETS TO BE OSB3 2400MM X 1200MM X 18mm OR EQUIVALENT	APPROX 15 SHEETS / 45M2
3	RECOMMEND VERANDA COVERED WITH KILD DRIED SAWN TREATED TIMBER 100MM X 19mm OR EQUIVALENT	APPROX 135M / 13.5M2
4	RECOMMEND GROUND POSTS 100mm x 100mm LENGTHS TO SUIT CONDITIONS	APPROX 65 POSTS LENGTH TO SUIT GROUND CONDITIONS
5	SCREWS EXTERNAL GRADE RECOMMEND No10 3" FOR ALL JOIST FIXINGS AND No8 2" FOR SHEETS AND VERANDA BOARD FIXING. TENT LEGS TO BE FIXED WITH M10 X 75MM COARSE THREAD COACH BOLTS	QUANTITY TO SUIT

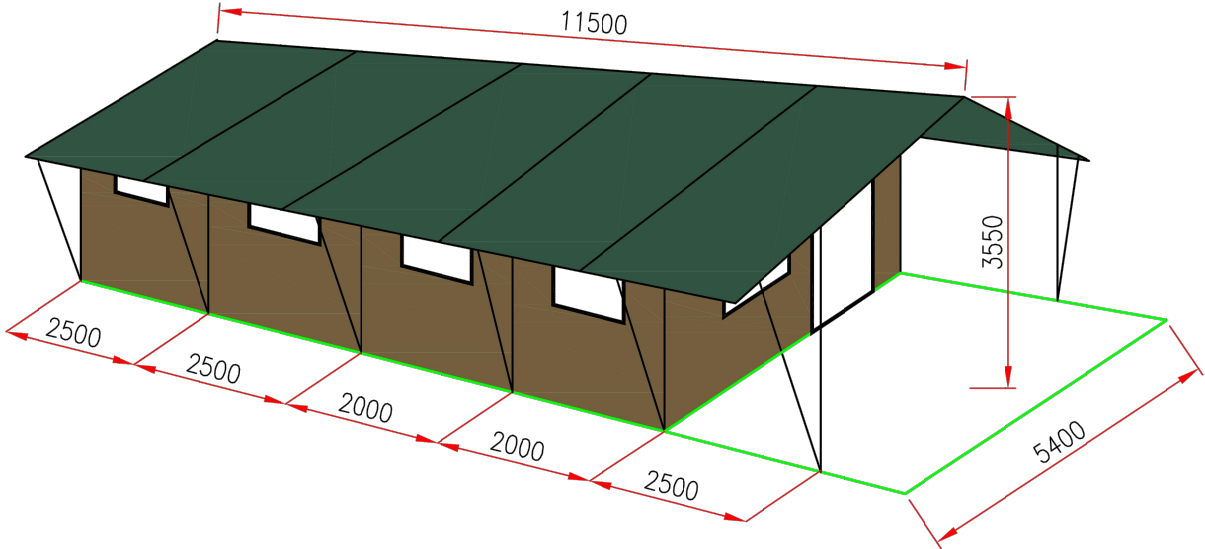

ISOMETRIC VIEW
NTS

VERANDA CAN BE EXTENDED TO SUIT CUSTOMER REQUIREMENTS TYPICAL 2400

VERANDA SET OUT LOWER THAN TENT BASE TO PROVIDE A STEP AND ALLOW INNER TENT FRONT SHEET TO FINISH FLUSH. RECOMMEND 100mm. NOTE EDGE TIMBERS REQUIRED AT SAME HEIGHT AS BASE TO PROVIDE FIXING FOR TENT FRAME LEGS.

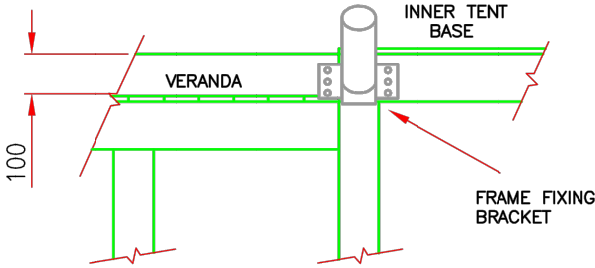

ELEVATION VIEW AA
NTS

Chester Office: Well House Barns Bruton CH4 8DH		South Manchester Office: Canella House 76 Water Lane Wilmslow SK9 5BB		axis
0844 8700 007		www.axisped.co.uk		
client: --				
project: BOWLING BANK FARM				
drawing title: TYPICAL SAFARI TENT PLANS AND ELEVATIONS				
date: January 2019		drawn by:	checked:	
drawing number: 2316-02-010		A/P	PR	
		status: --		
scale(s): Not to Scale		rev:	--	
planning environment design				