




Section/Elevation B - B (Proposed)

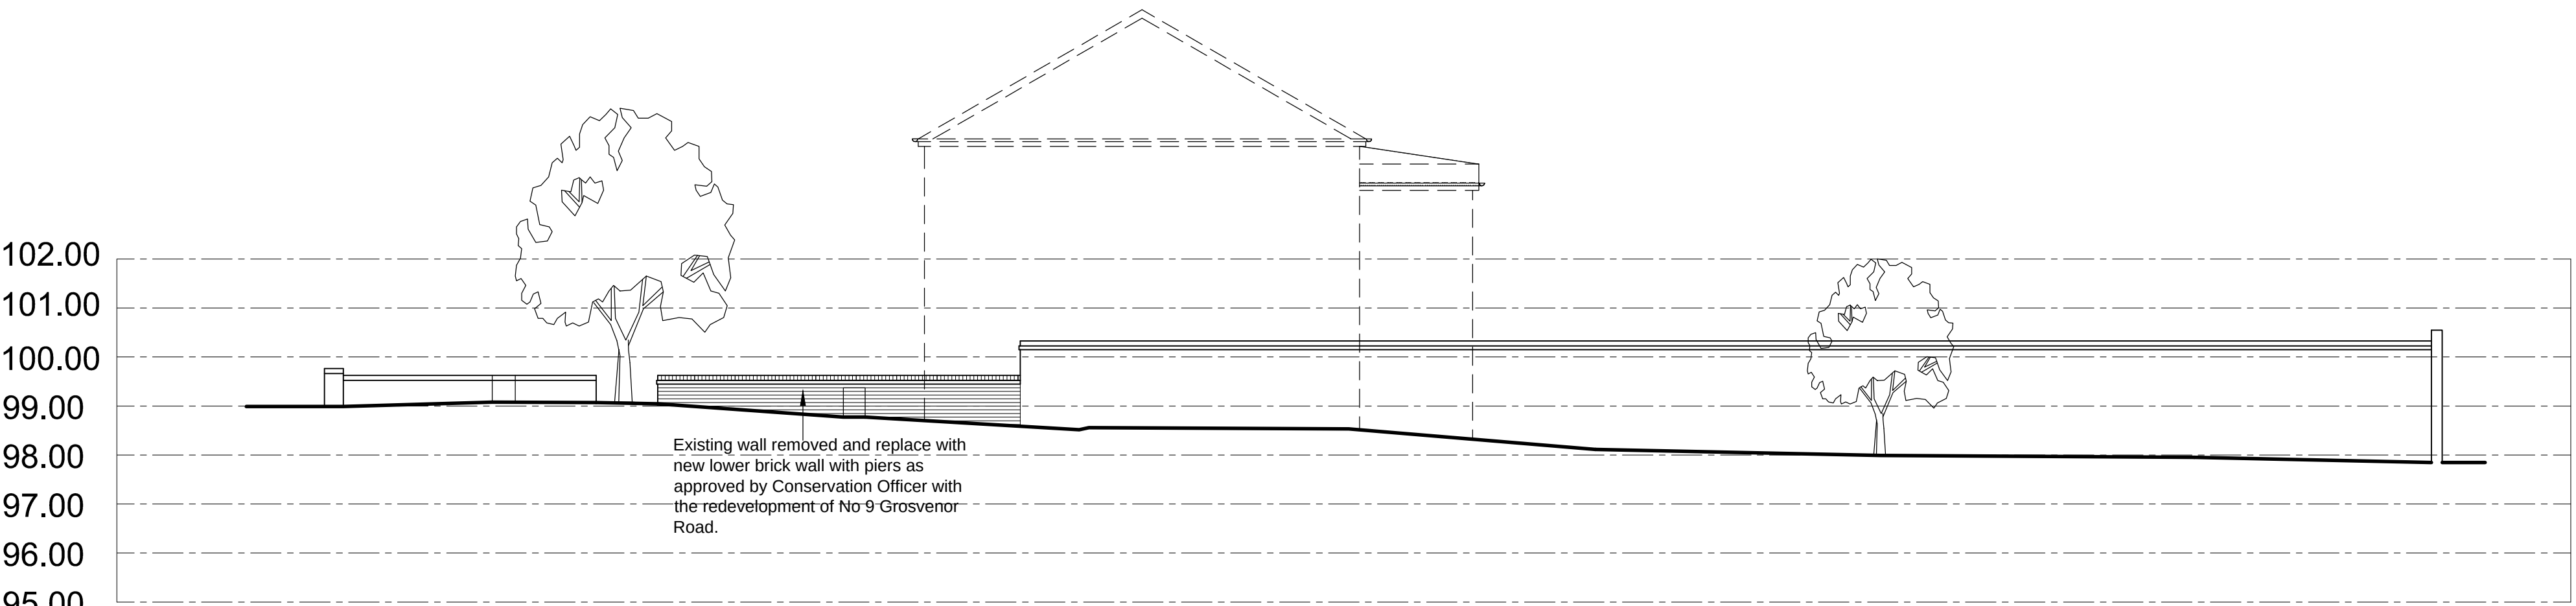

Section/Elevation A - A (Proposed)

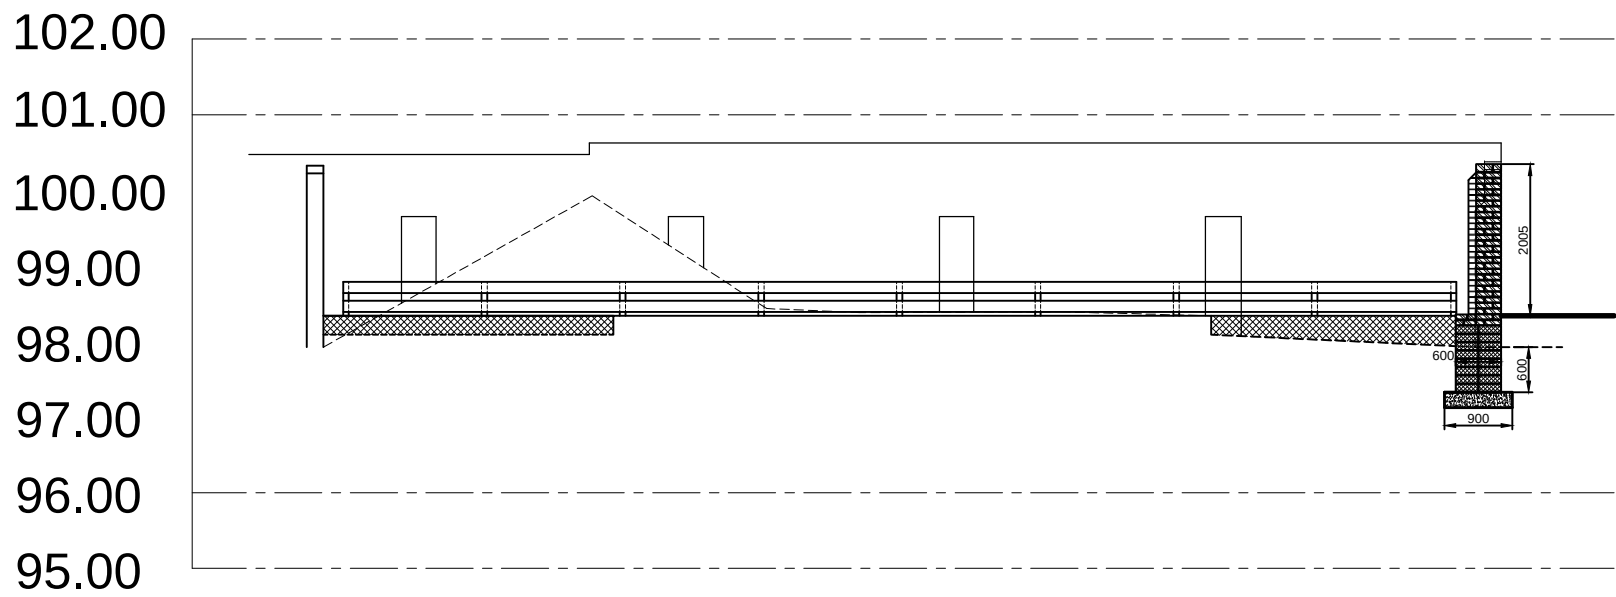

Section/Elevation C - C (Proposed)

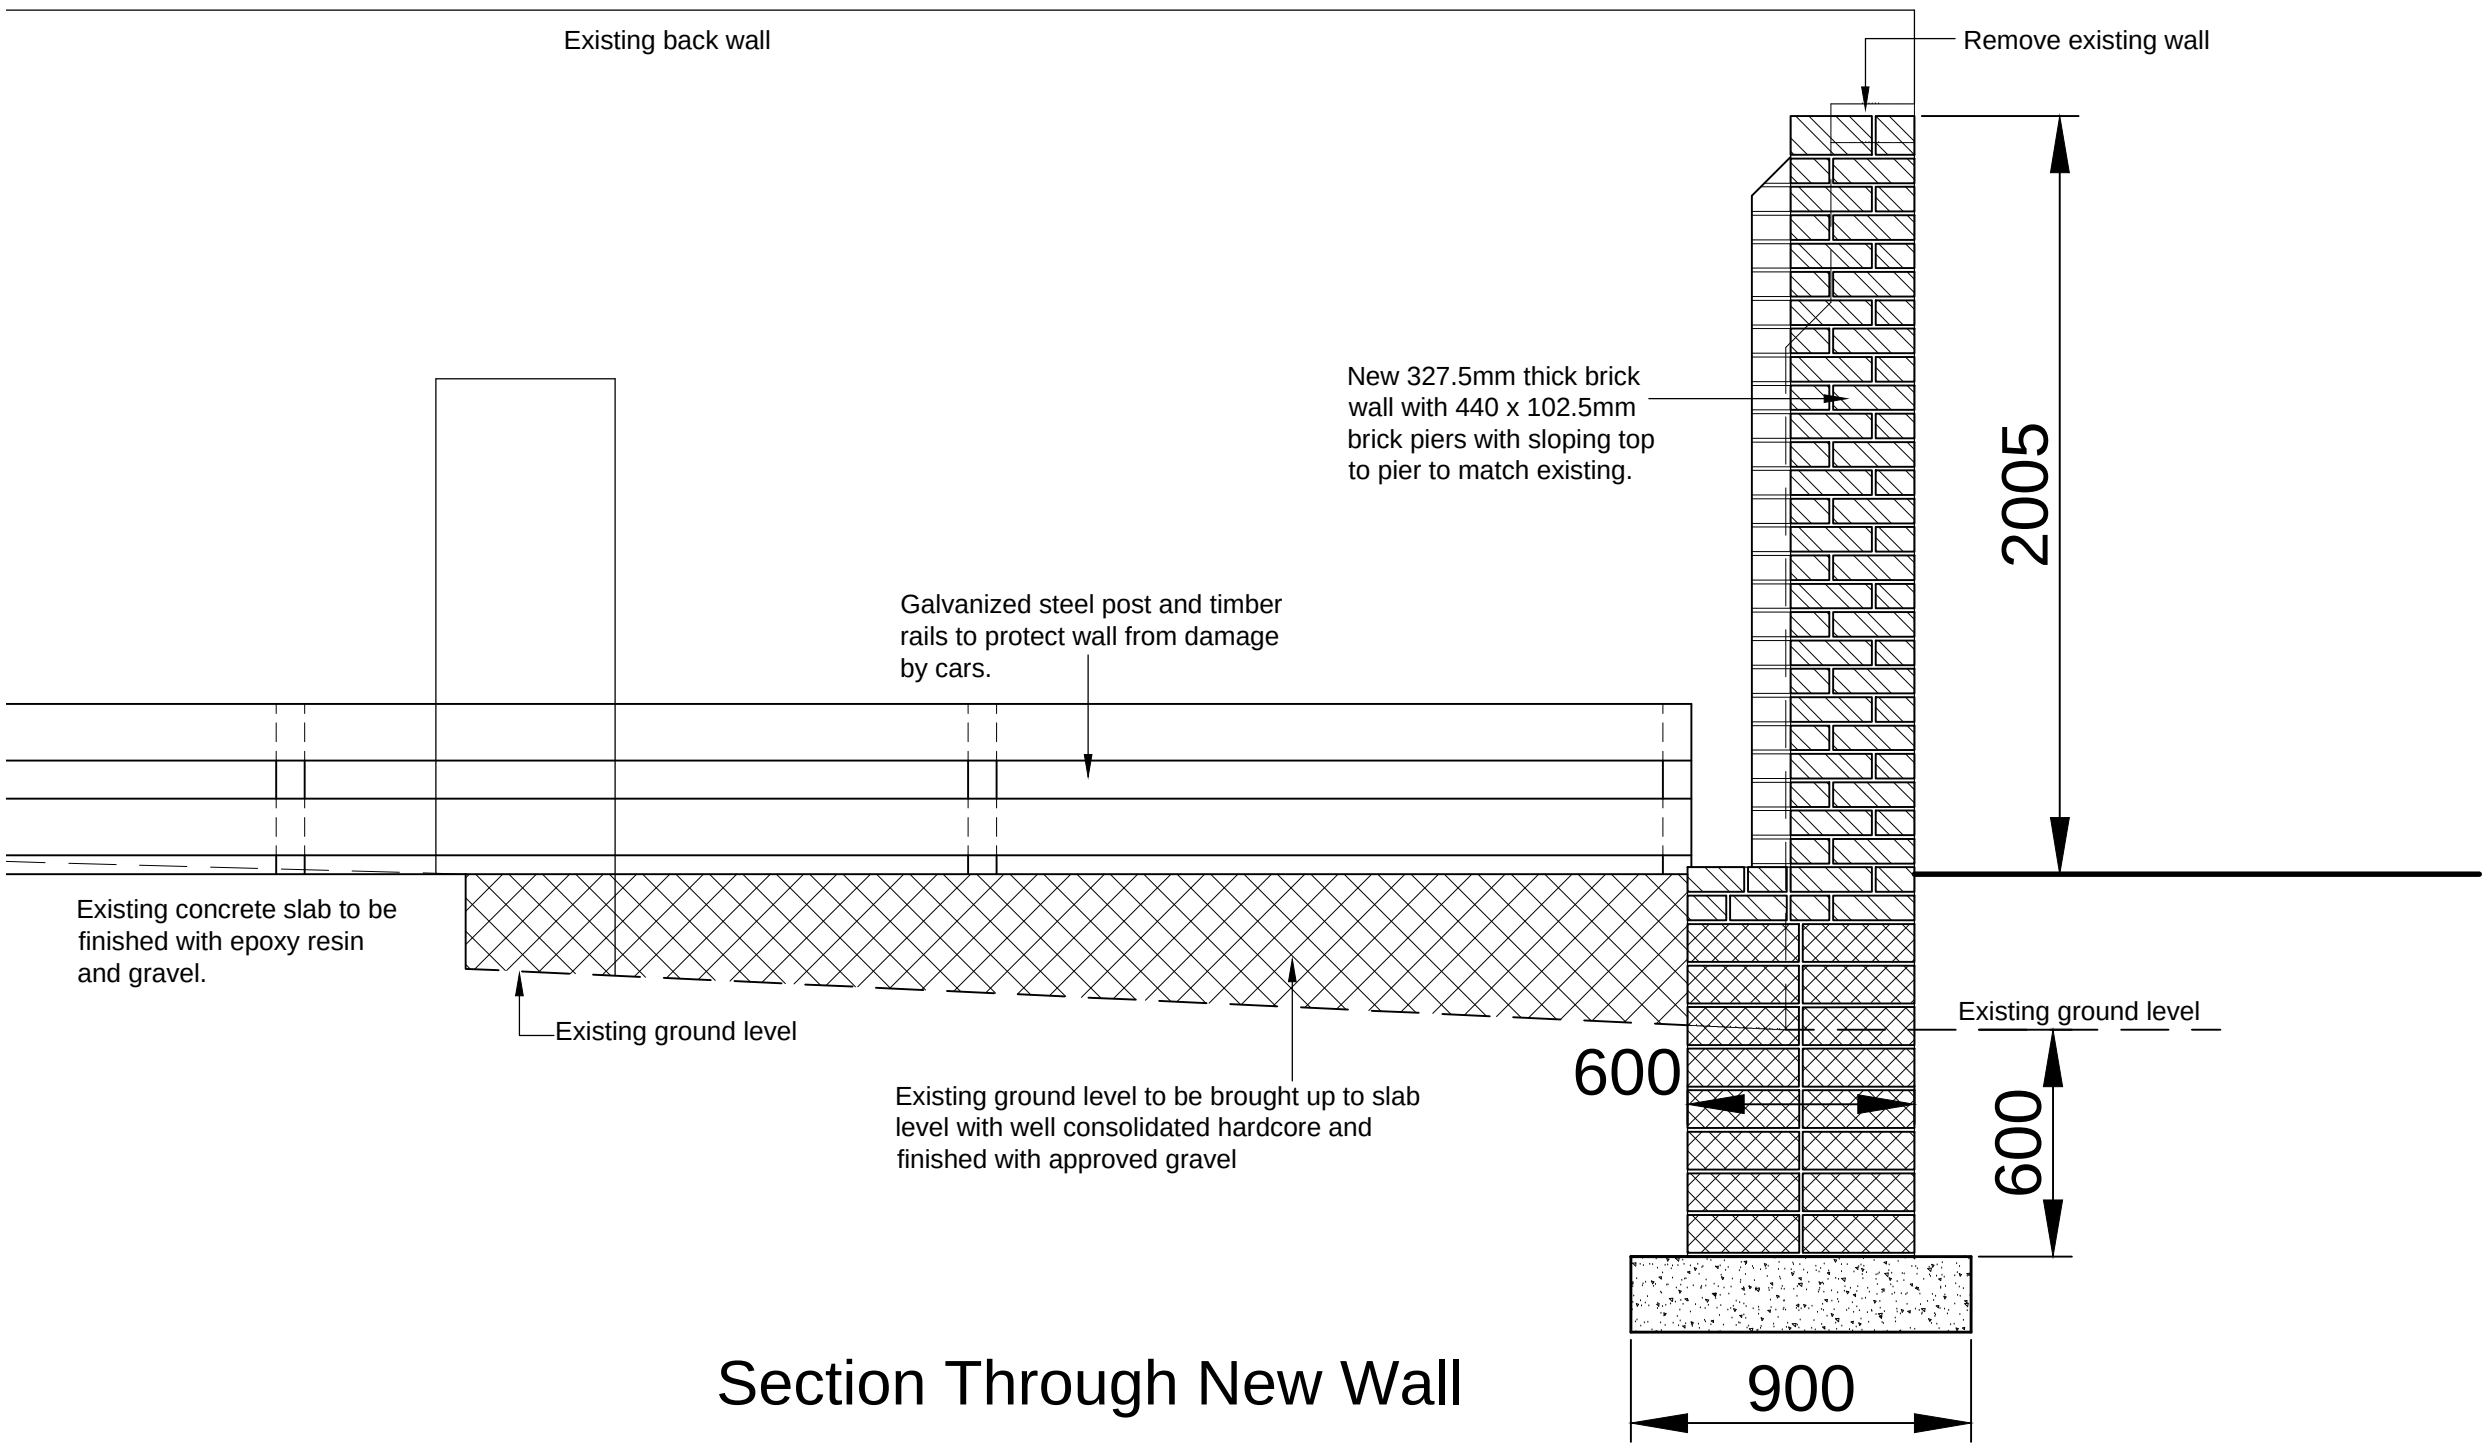

Section Through New Wall

A 16/07/19 Minor alterations added.
Revision

- Project: Proposed Landscaping to Rear of No. 11 Grosvenor Road, Wrexham. LL11 1DB
- Scale: 1:100; 1:20
- Project Ref: 1210/240.03a

studio83
paul whale architecture and design

The Fort Offices, Artillery Business Park, Park Hall,
Oswestry, Shropshire, SY21 4AD
Tel: 01691 664239
Mob: 07828 820200
email: paulwhale@studio83.co.uk