
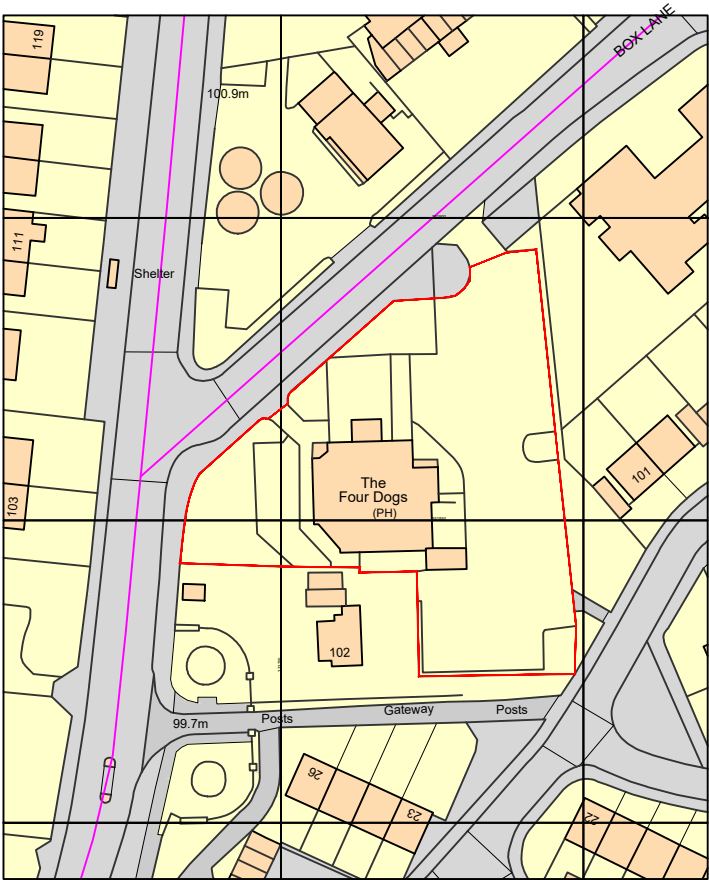


Ordnance Survey, (c) Crown Copyright 2019. All rights reserved. Licence number 100022432

All levels and dimensions must be checked on site by contractor prior to commencement of works. Any variations must be reported to JSA Design. All information herein is to the copyright of JSA Design. Copying in full or in part is forbidden without the written permission from JSA Design.

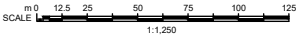

A 29.10.19 Red line updated.	
Client STAR PUBS & BARS	
Date: Oct 2019	Status: STAT
Drawn: LAD	Checked: JMS
Scale: 1:1250	Size: A1
Rev: A	248 - 400
Drawing Title Location Plan	
Project Title The Four Dogs, Wrexham	
	