


**This drawing is the property of base Architecture & Design Ltd.
It shall not be copied or scanned, in part or whole, without prior
consent of base Architecture and Design.
Do not scale this drawing.**

Accomodation Schedule

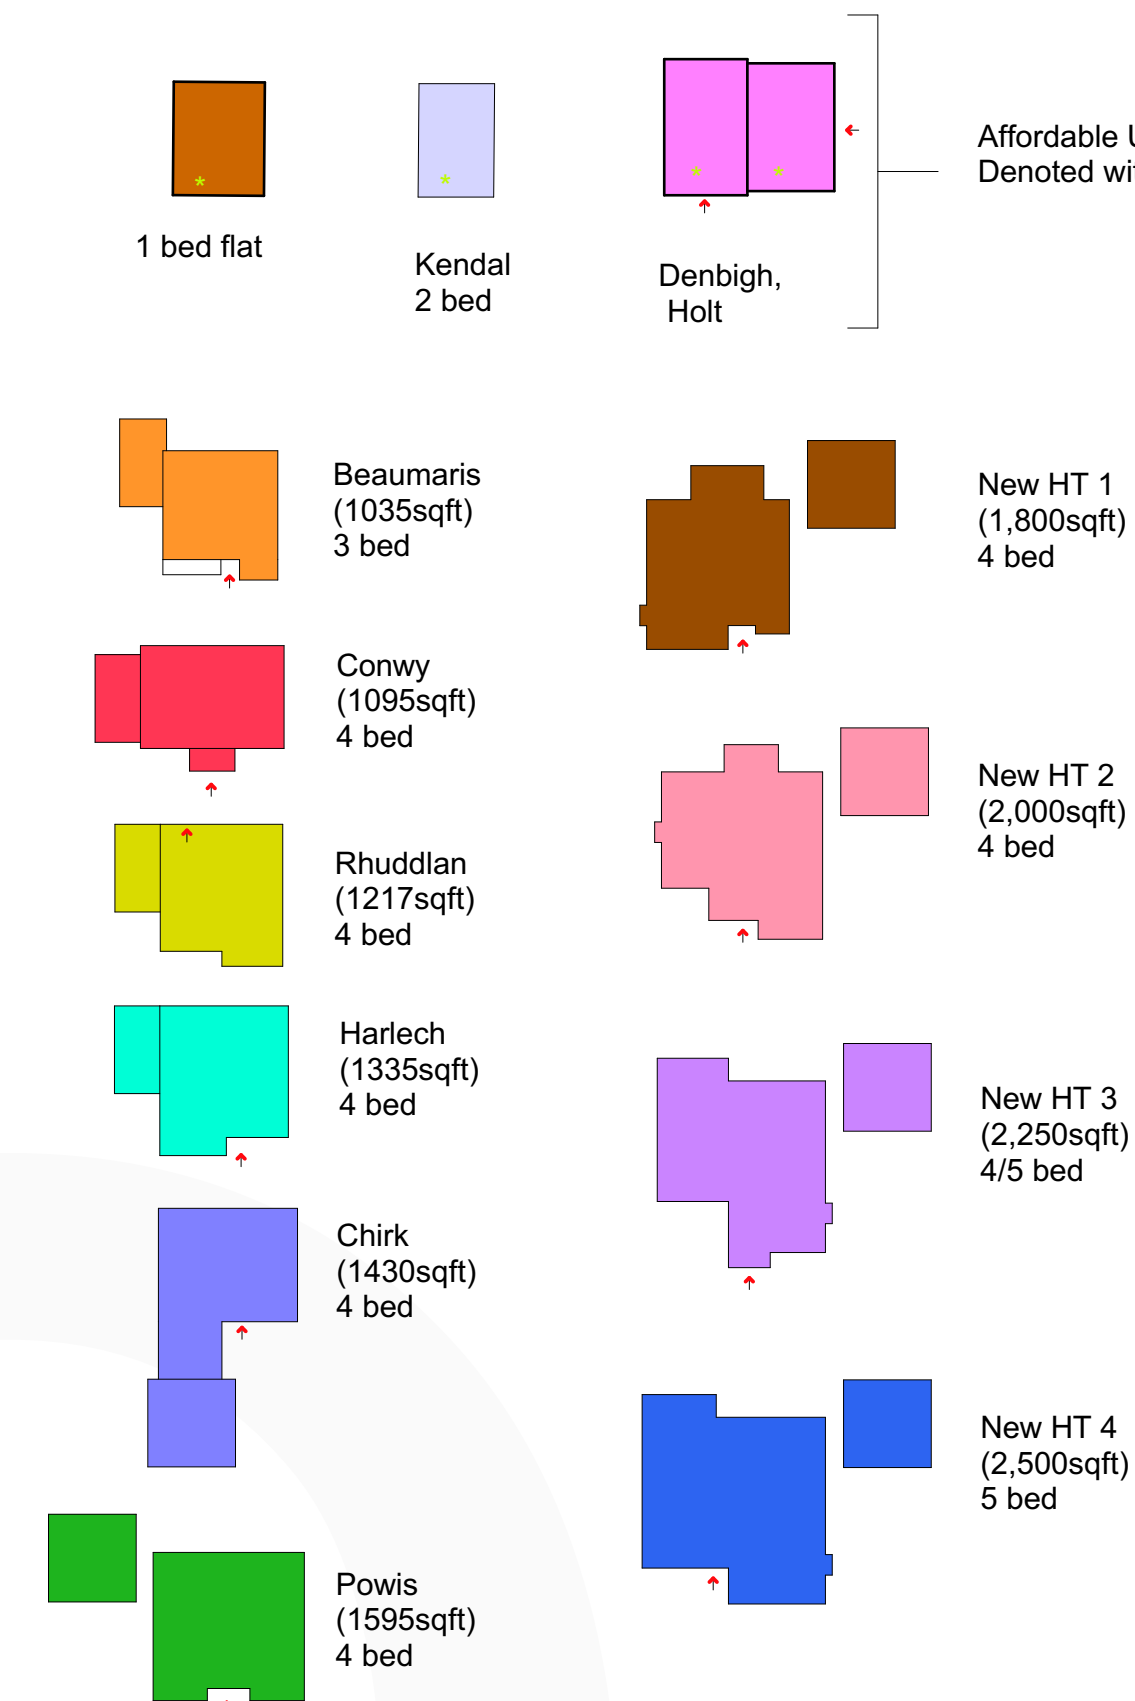

Site Boundary = 2.75 ha

Affordable Housing Units = 11no. (25%)

Open Market Housing Units = 33no.

Total Units = 44no.

Development Density = 16no. units pha

Total POS = .041ha (16%)



D	04.04.19	POS/Pumping Station location revised, adjacent plots adjusted accordingly.	ROH	BE
C	20.03.19	Masterplan revised in line with RPA locations	JS	BE
B	08.03.19	Masterplan revised in line with Highways and LAP comments.	ROH	BE
A	23.01.19	House types and areas/no. of beds now shown on masterplan as requested by Planning Officer. 1no. Denbigh House Type shown on plot 12 is market housing and not affordable.	ROH	BE
Rev No.	Date.	Rev.	By.	Chk.

PLANNING

Scale.	1:500 @A1	Date.	13.12.2018	Drawn by.	AO	Chk.	HR
							
Project Title.	Proposed Housing Vicarage Lane, Gresford						
Client.	Gower Homes						
Drawing Title.	Proposed Masterplan						
Project No.	BA1858		Drawing No.	PL-002		Revision.	D

base Architecture and Design is a registered Limited Company



SCALE BAR 1:500

base Architecture & Design Limited : T: 01743 236400 : T: 01244 569008 : W: www.basearchitecture.co.uk