


Number 10

- R1 approx. 6m x 4.3m
- R2 approx. 7.1m x 4.4m
- R3 approx. 6.1m x 2m

Parking area approx. 7.8m x 6.1m

Number 10a

- R1a approx. 5.6m x 4.3m
- Parking area approx. 5.8m x 5.5m

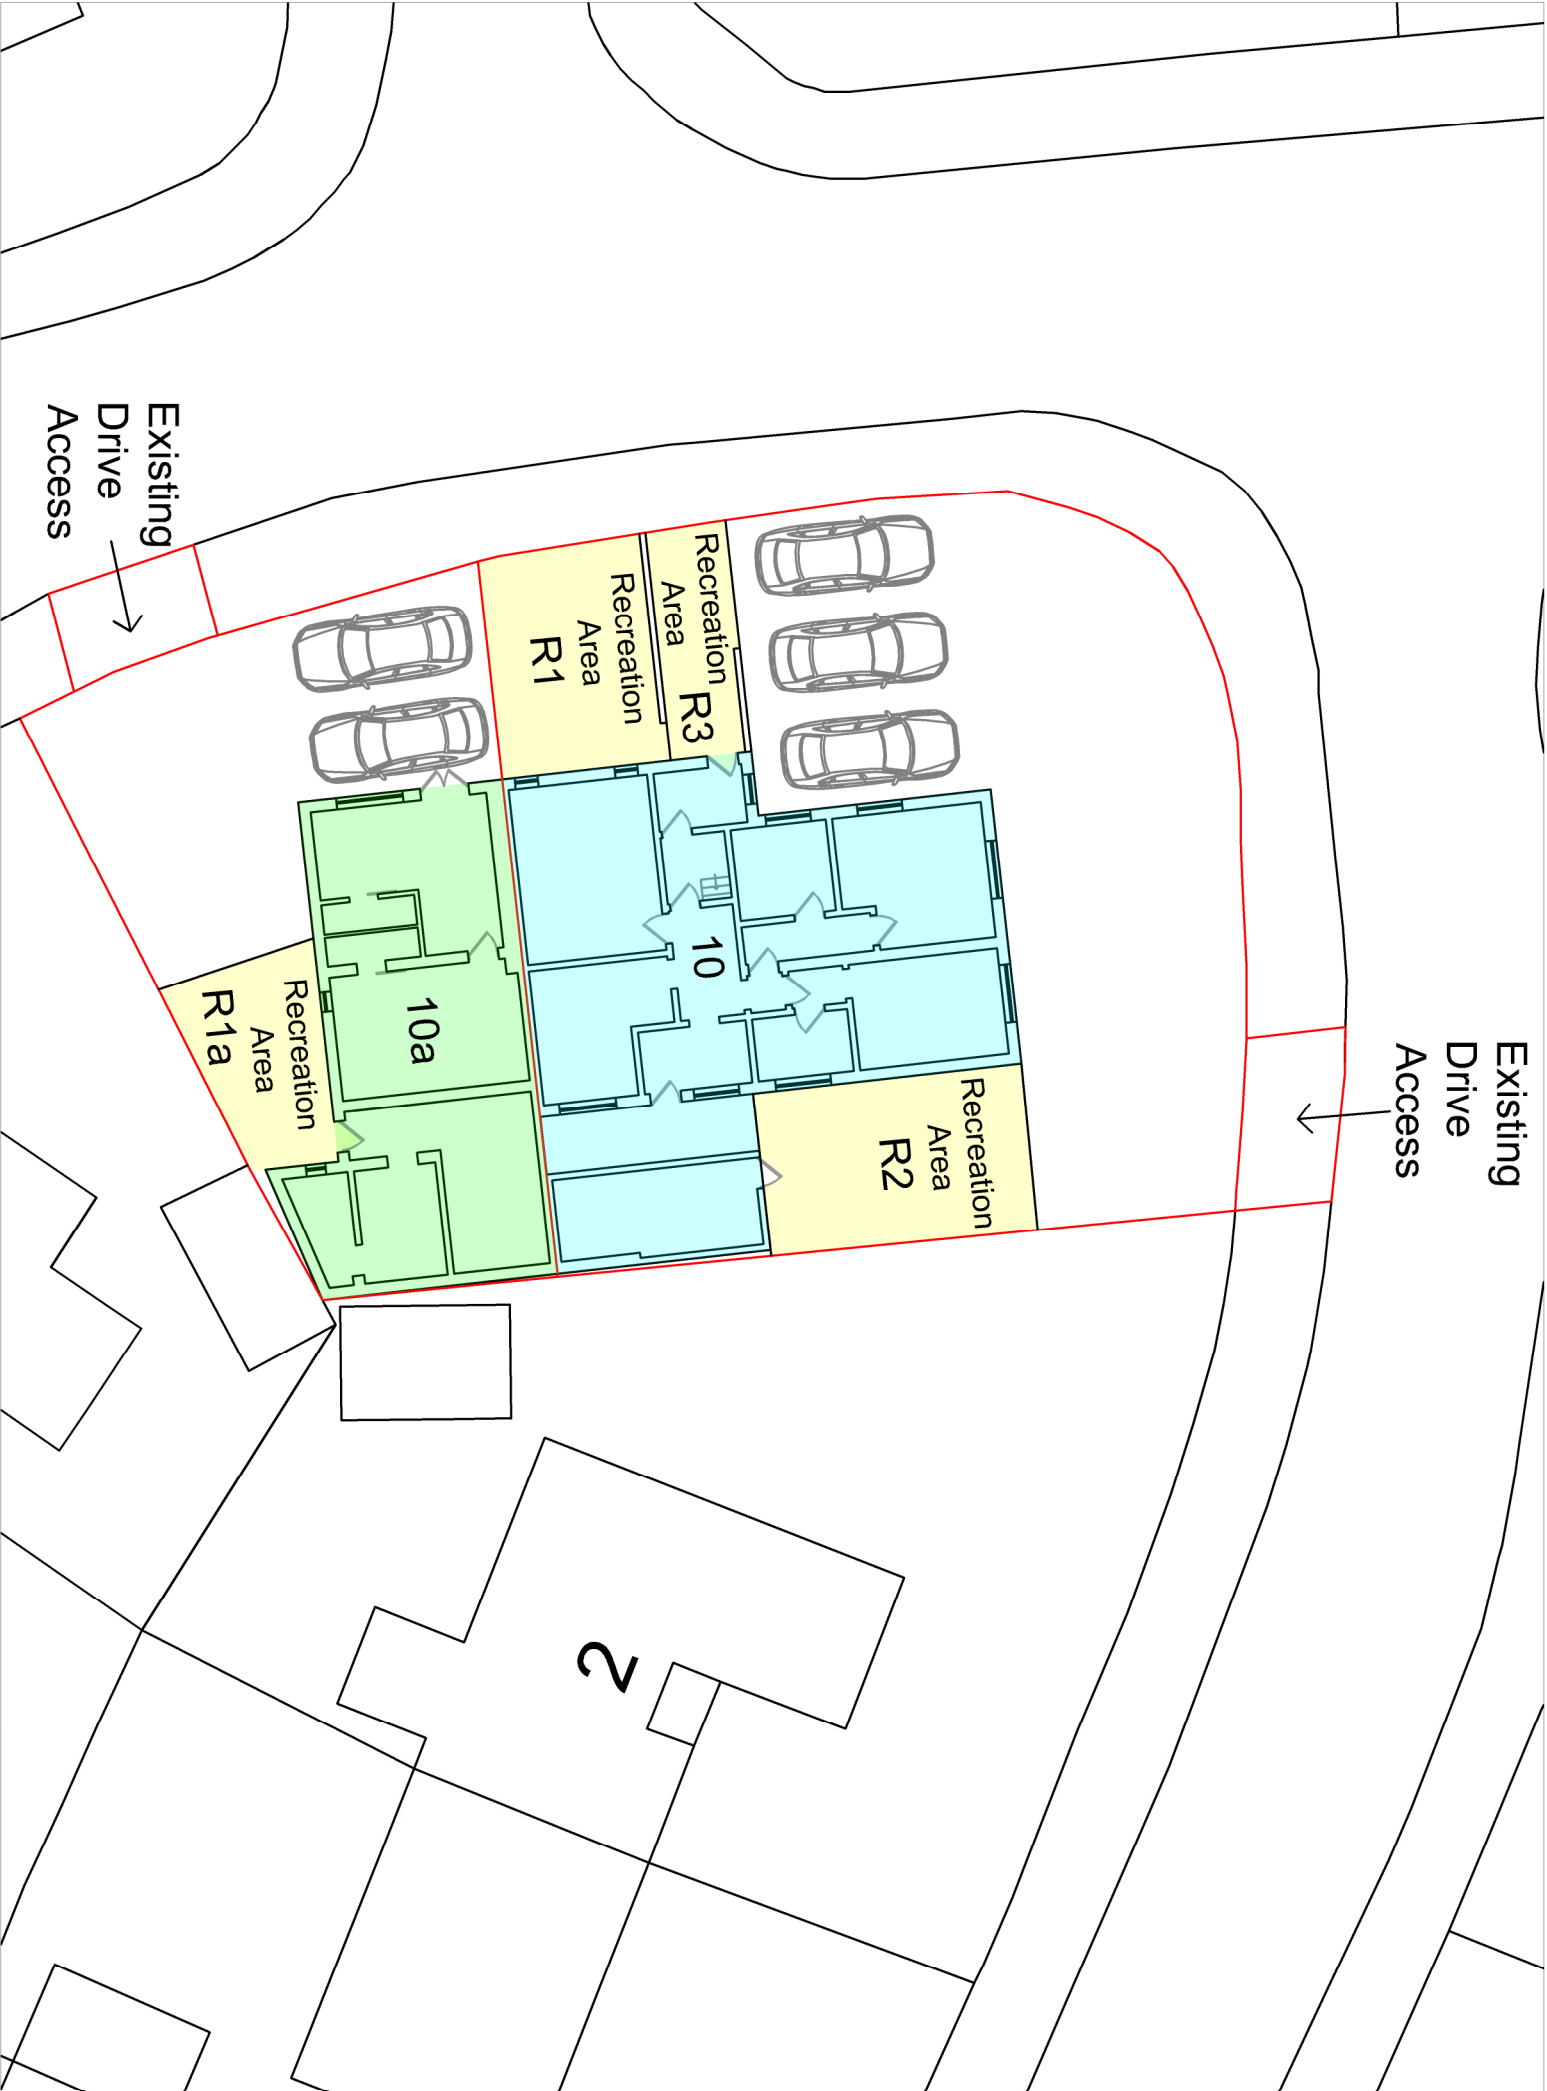

Produced on 03 October 2019 from the Ordnance Survey National Geographic Database and incorporating surveyed revision available at this date.
This map shows the area bounded by 333947,352654 333947,352796 334089,352796 334089,352654
Reproduction in whole or part is prohibited without the prior permission of Ordnance Survey.
Crown copyright 2017. Supplied by copla ltd trading as UKPlanningMaps.com
Data licenced for 1 year, expiring 03 October 2020. Unique plan reference: v2c/392040/531876

Metres
Scale 1:200

Applicant: Mr Davies		Project: Split existing into two properties		
Address: 10 Windermere Road Wrexham LL12 8AN		Scale: As shown @ A3 Date: 07/10/2019		
Revision date: 19/10/2019		Revision: A		Plan No: PLA007
Title: Proposed recreation and parking plan				