

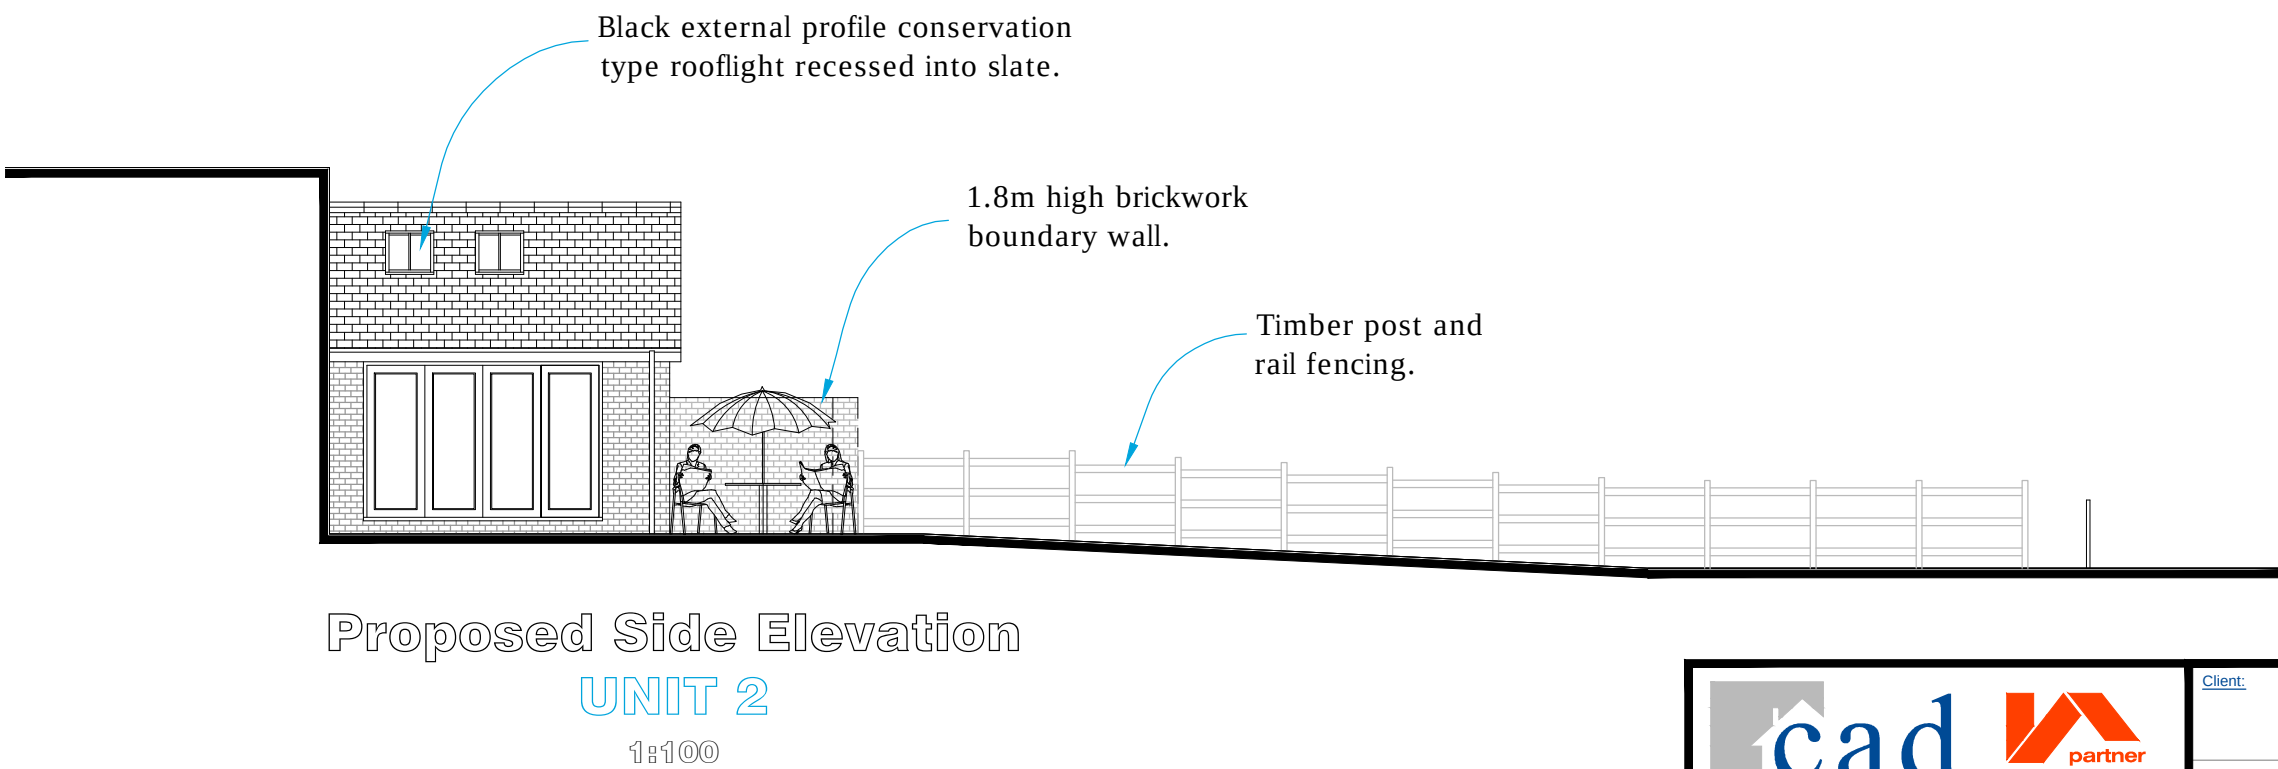
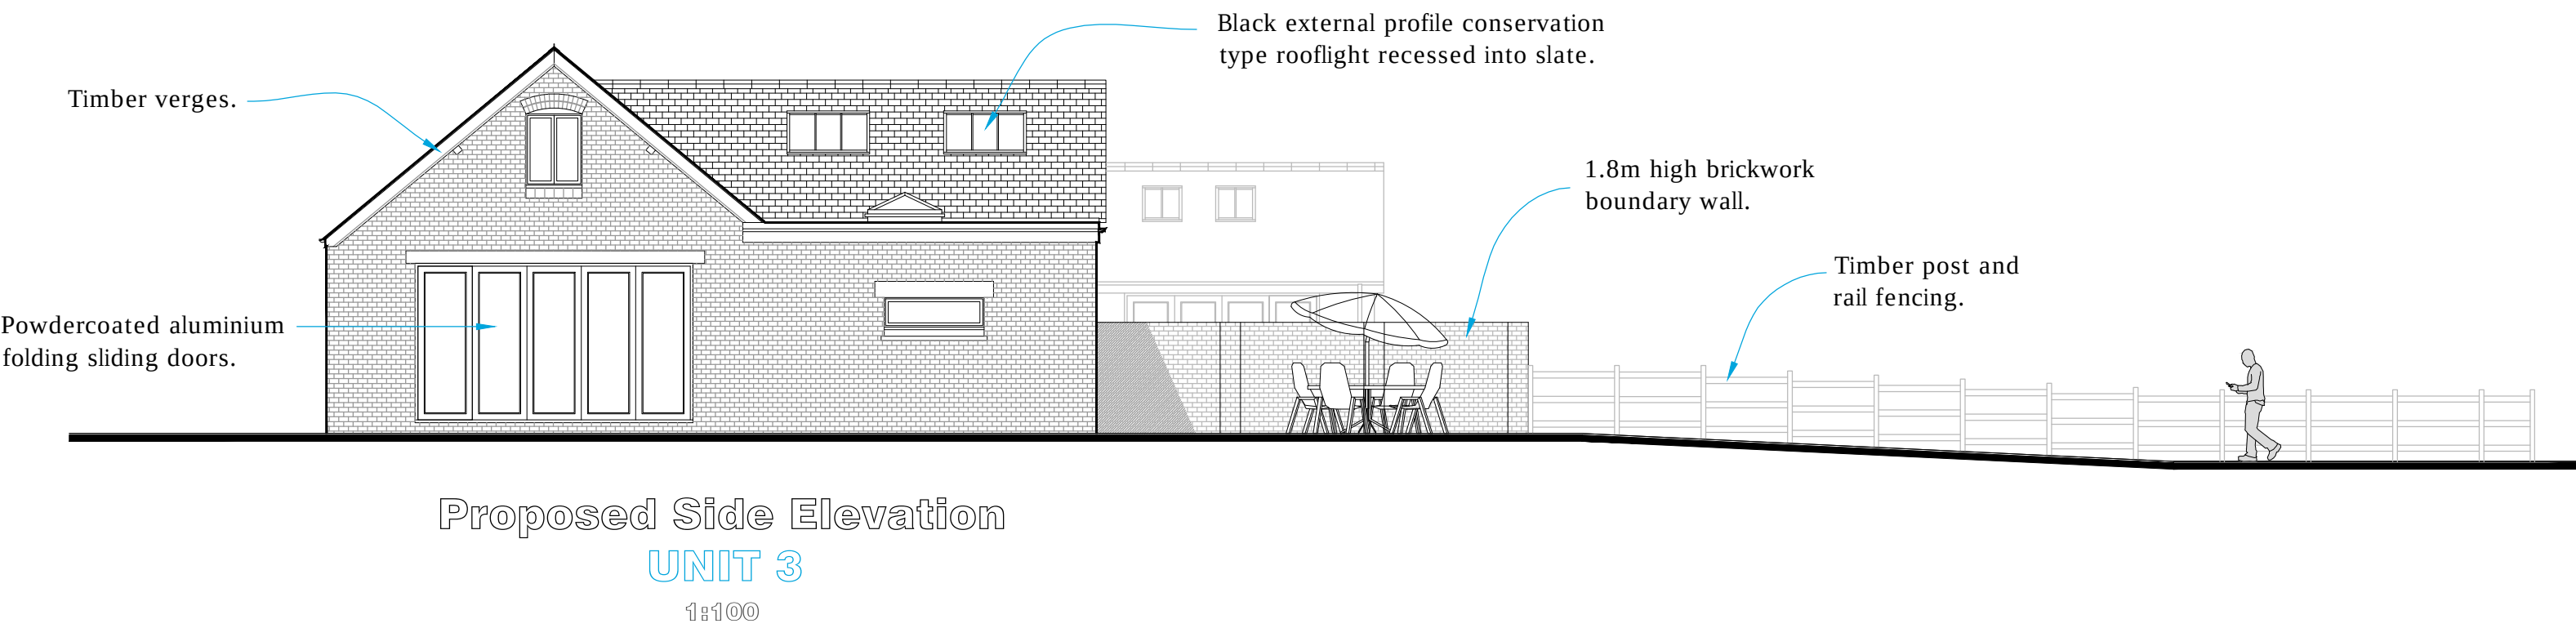
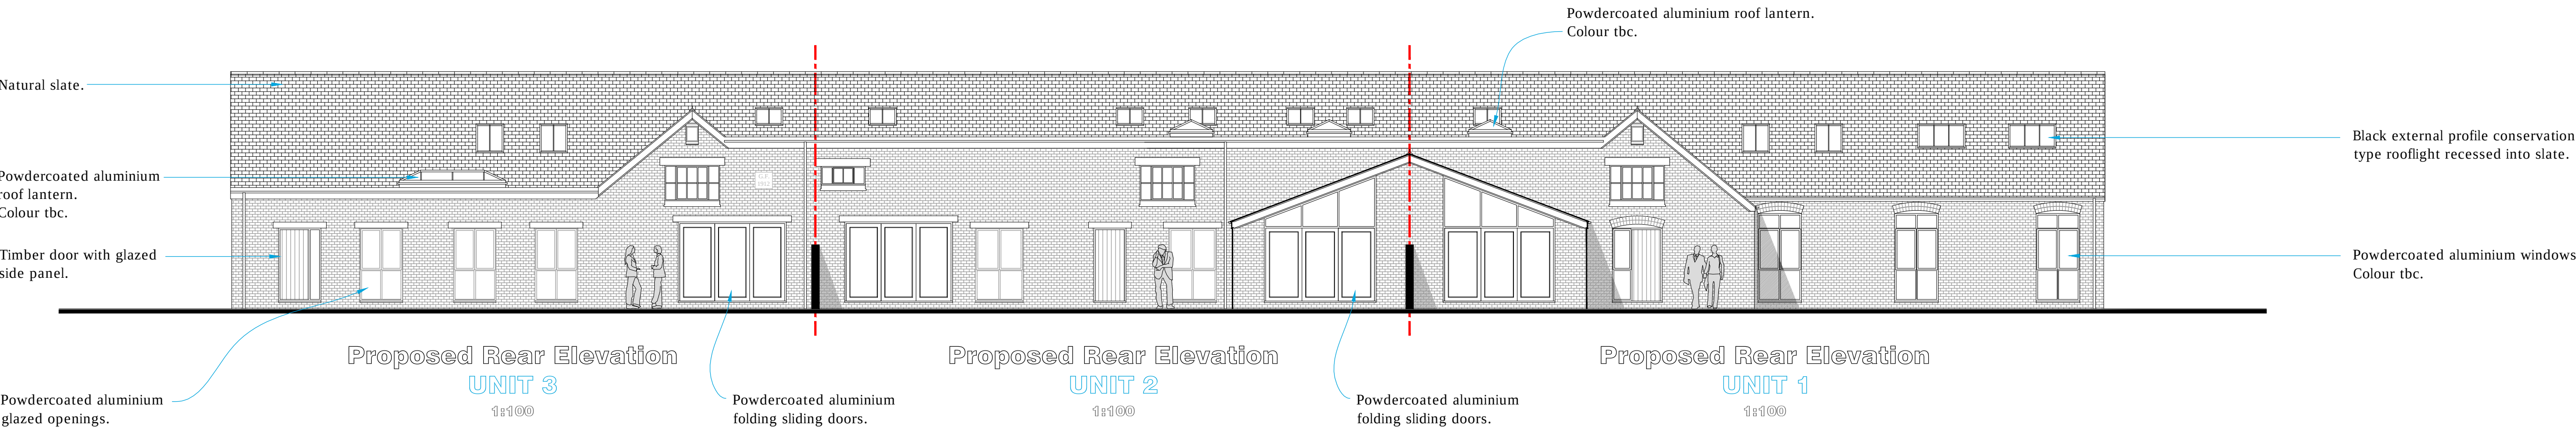


PLAS POWER HOME FARM BARNS

Architects Copyright

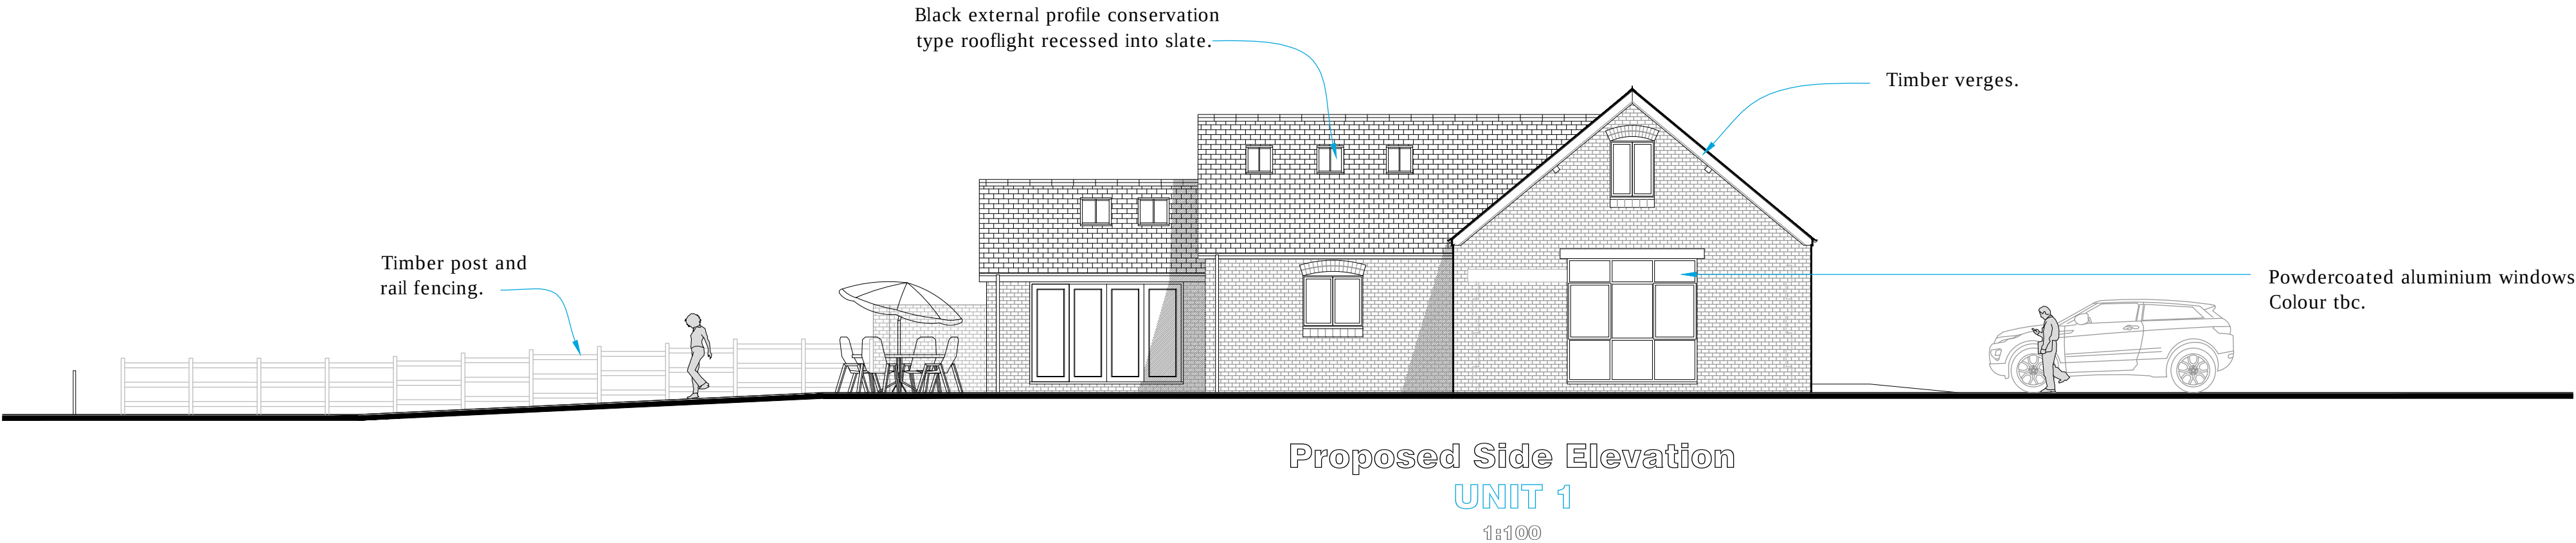

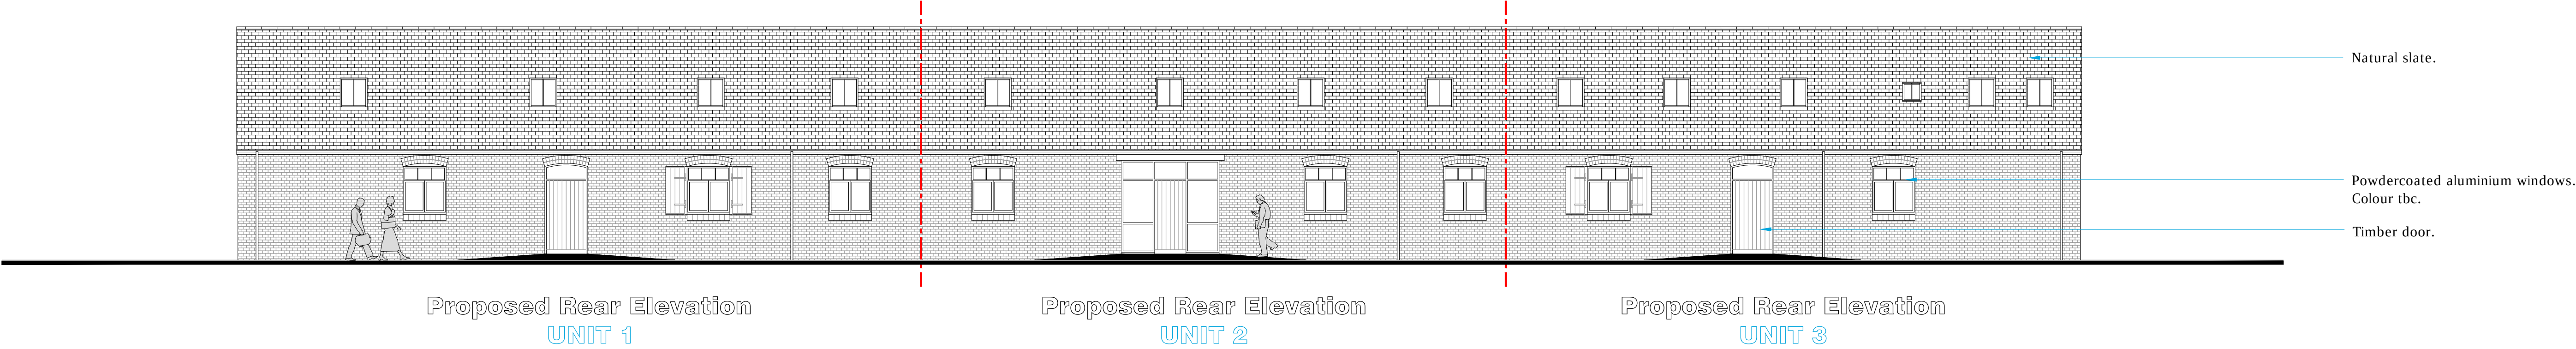

CELLIS-ARCHITECTURAL-DESIGN

25 Sunningdale Close
Wrexham
North Wales
LL13 9QU

T 01978 264376
M 07791 480768
E ajones540@btinternet.com



LABCO

Client: Mr. C. Sheffield.

Drawing Title: Proposed Elevations.

Job Title: Proposed Barn Conversion to Plas Power Home Farm Building, Ruthin Rd.

Date:	Scale:	Rev:	Drawn by:
May 2019	1:100 at A1		PD165/07