



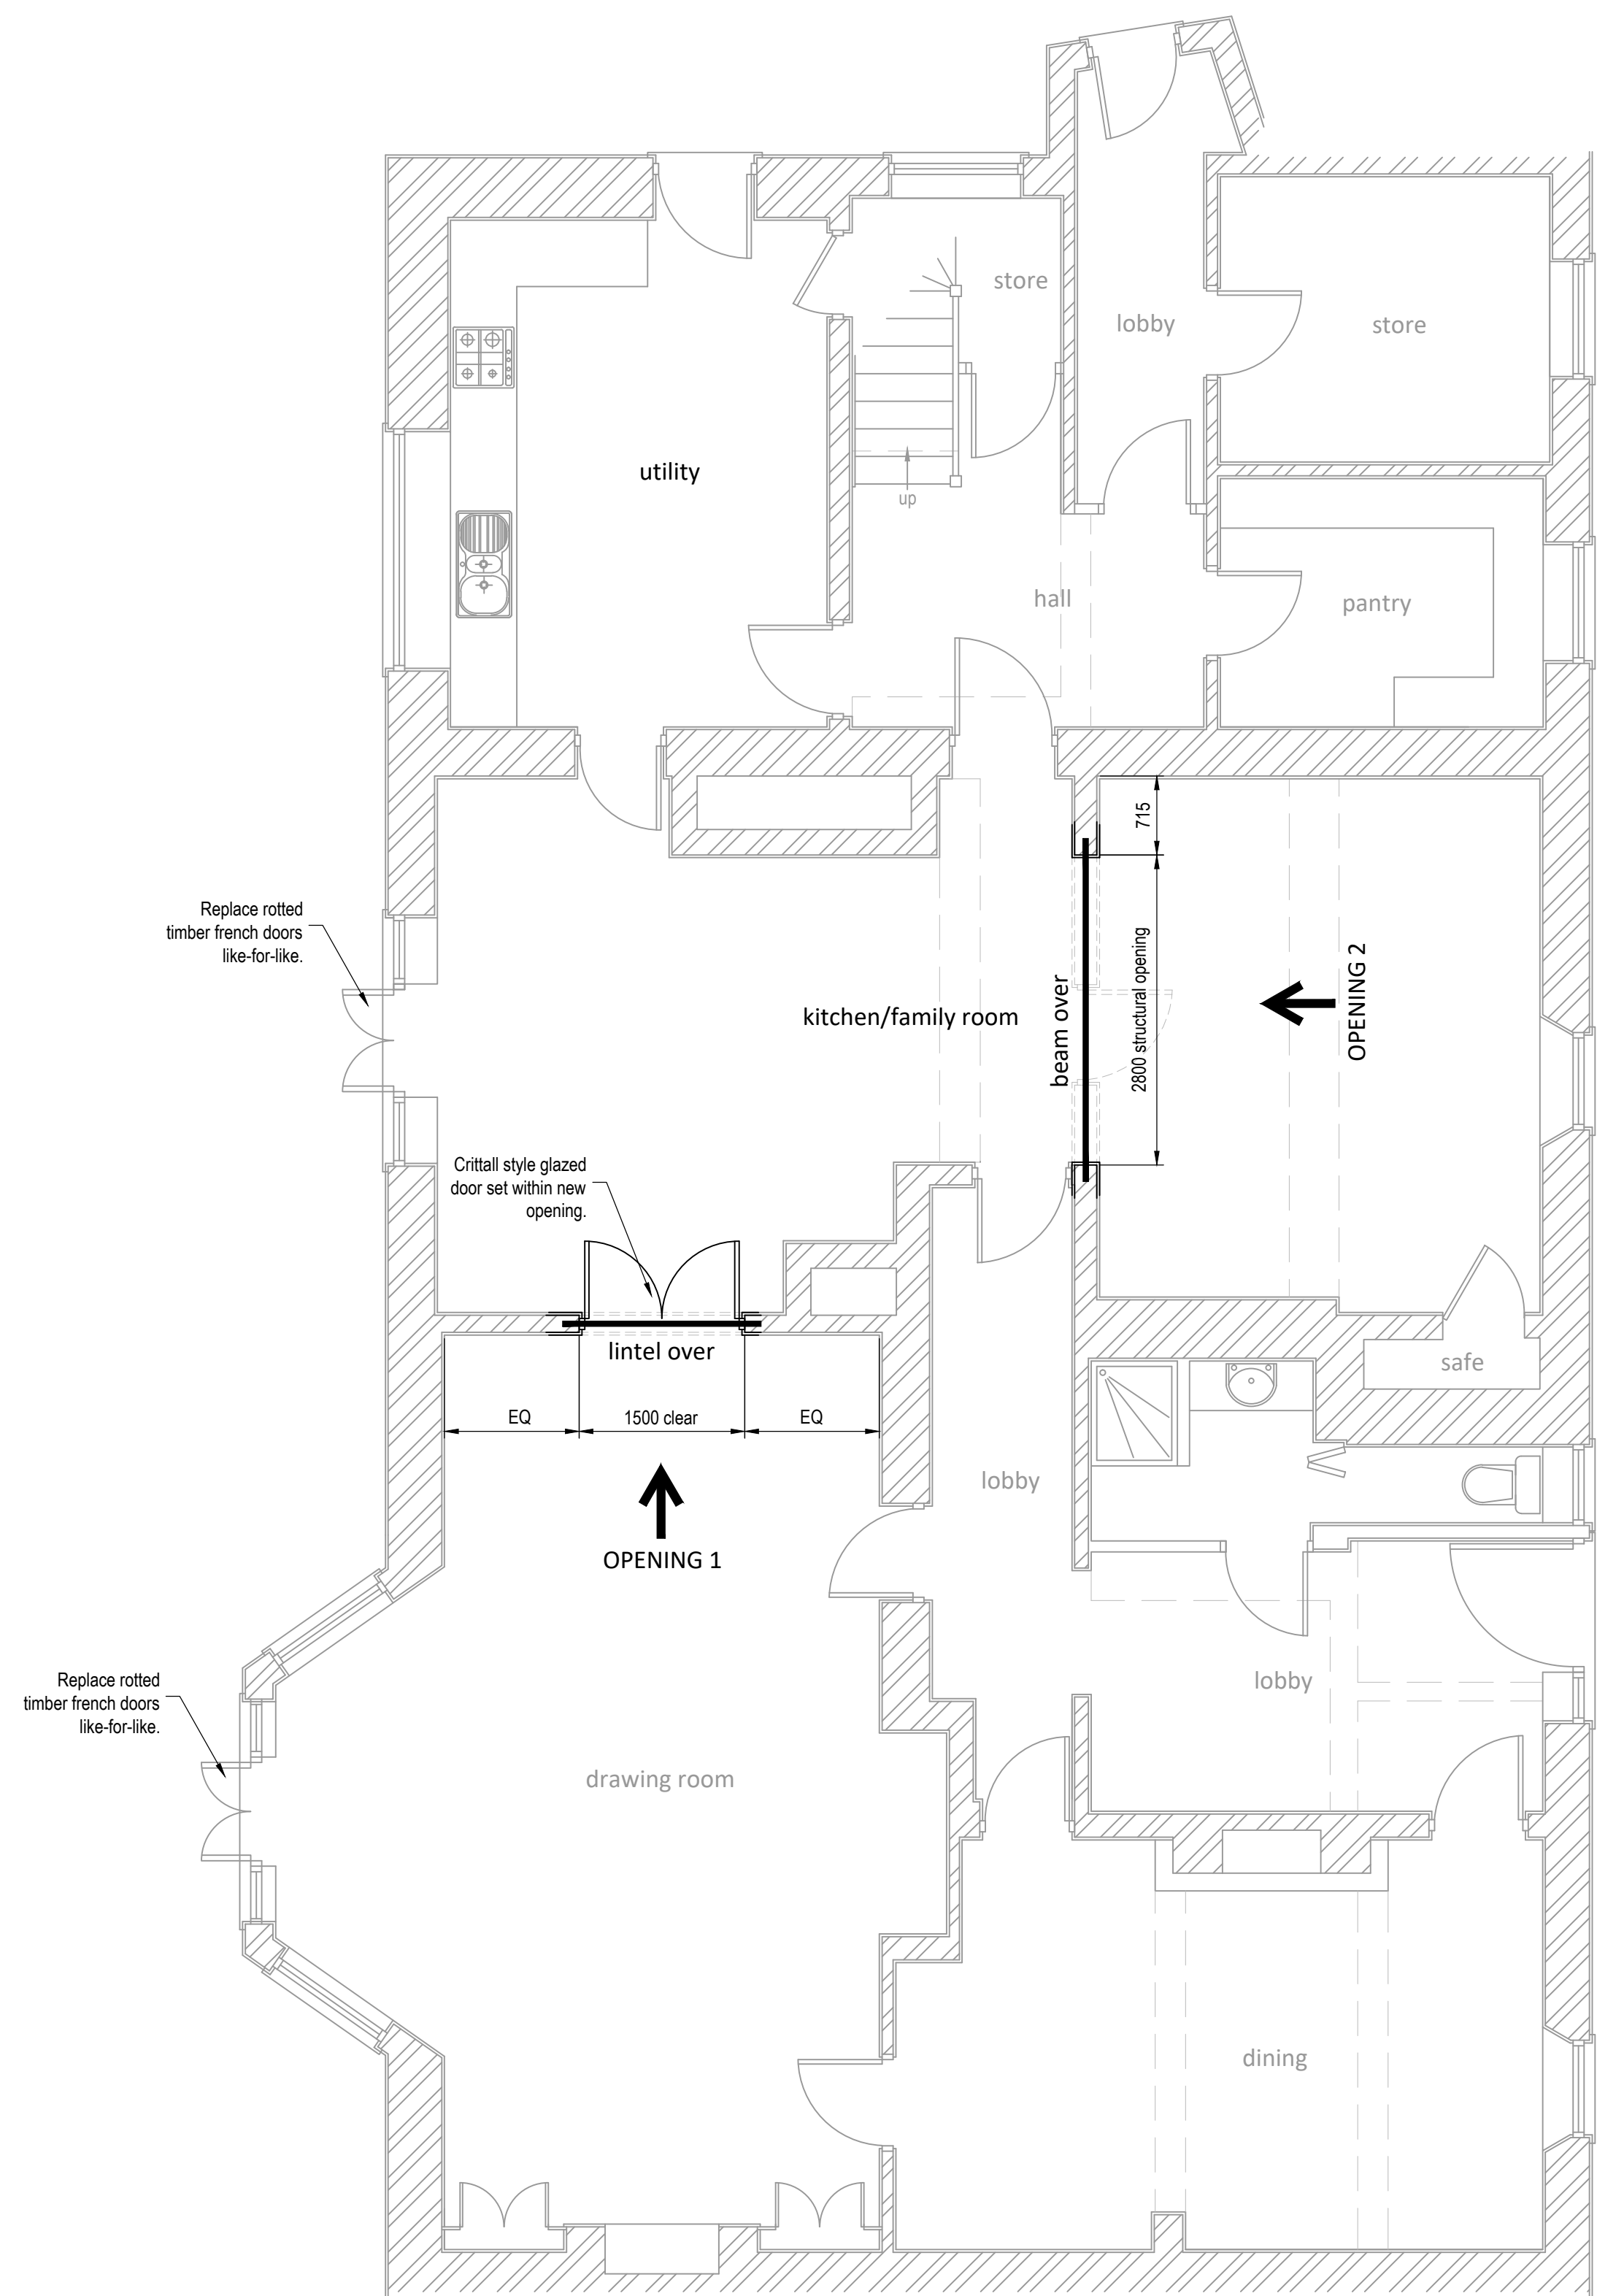

PROPOSED PLAN AT GROUND FLOOR
Scale 1:50

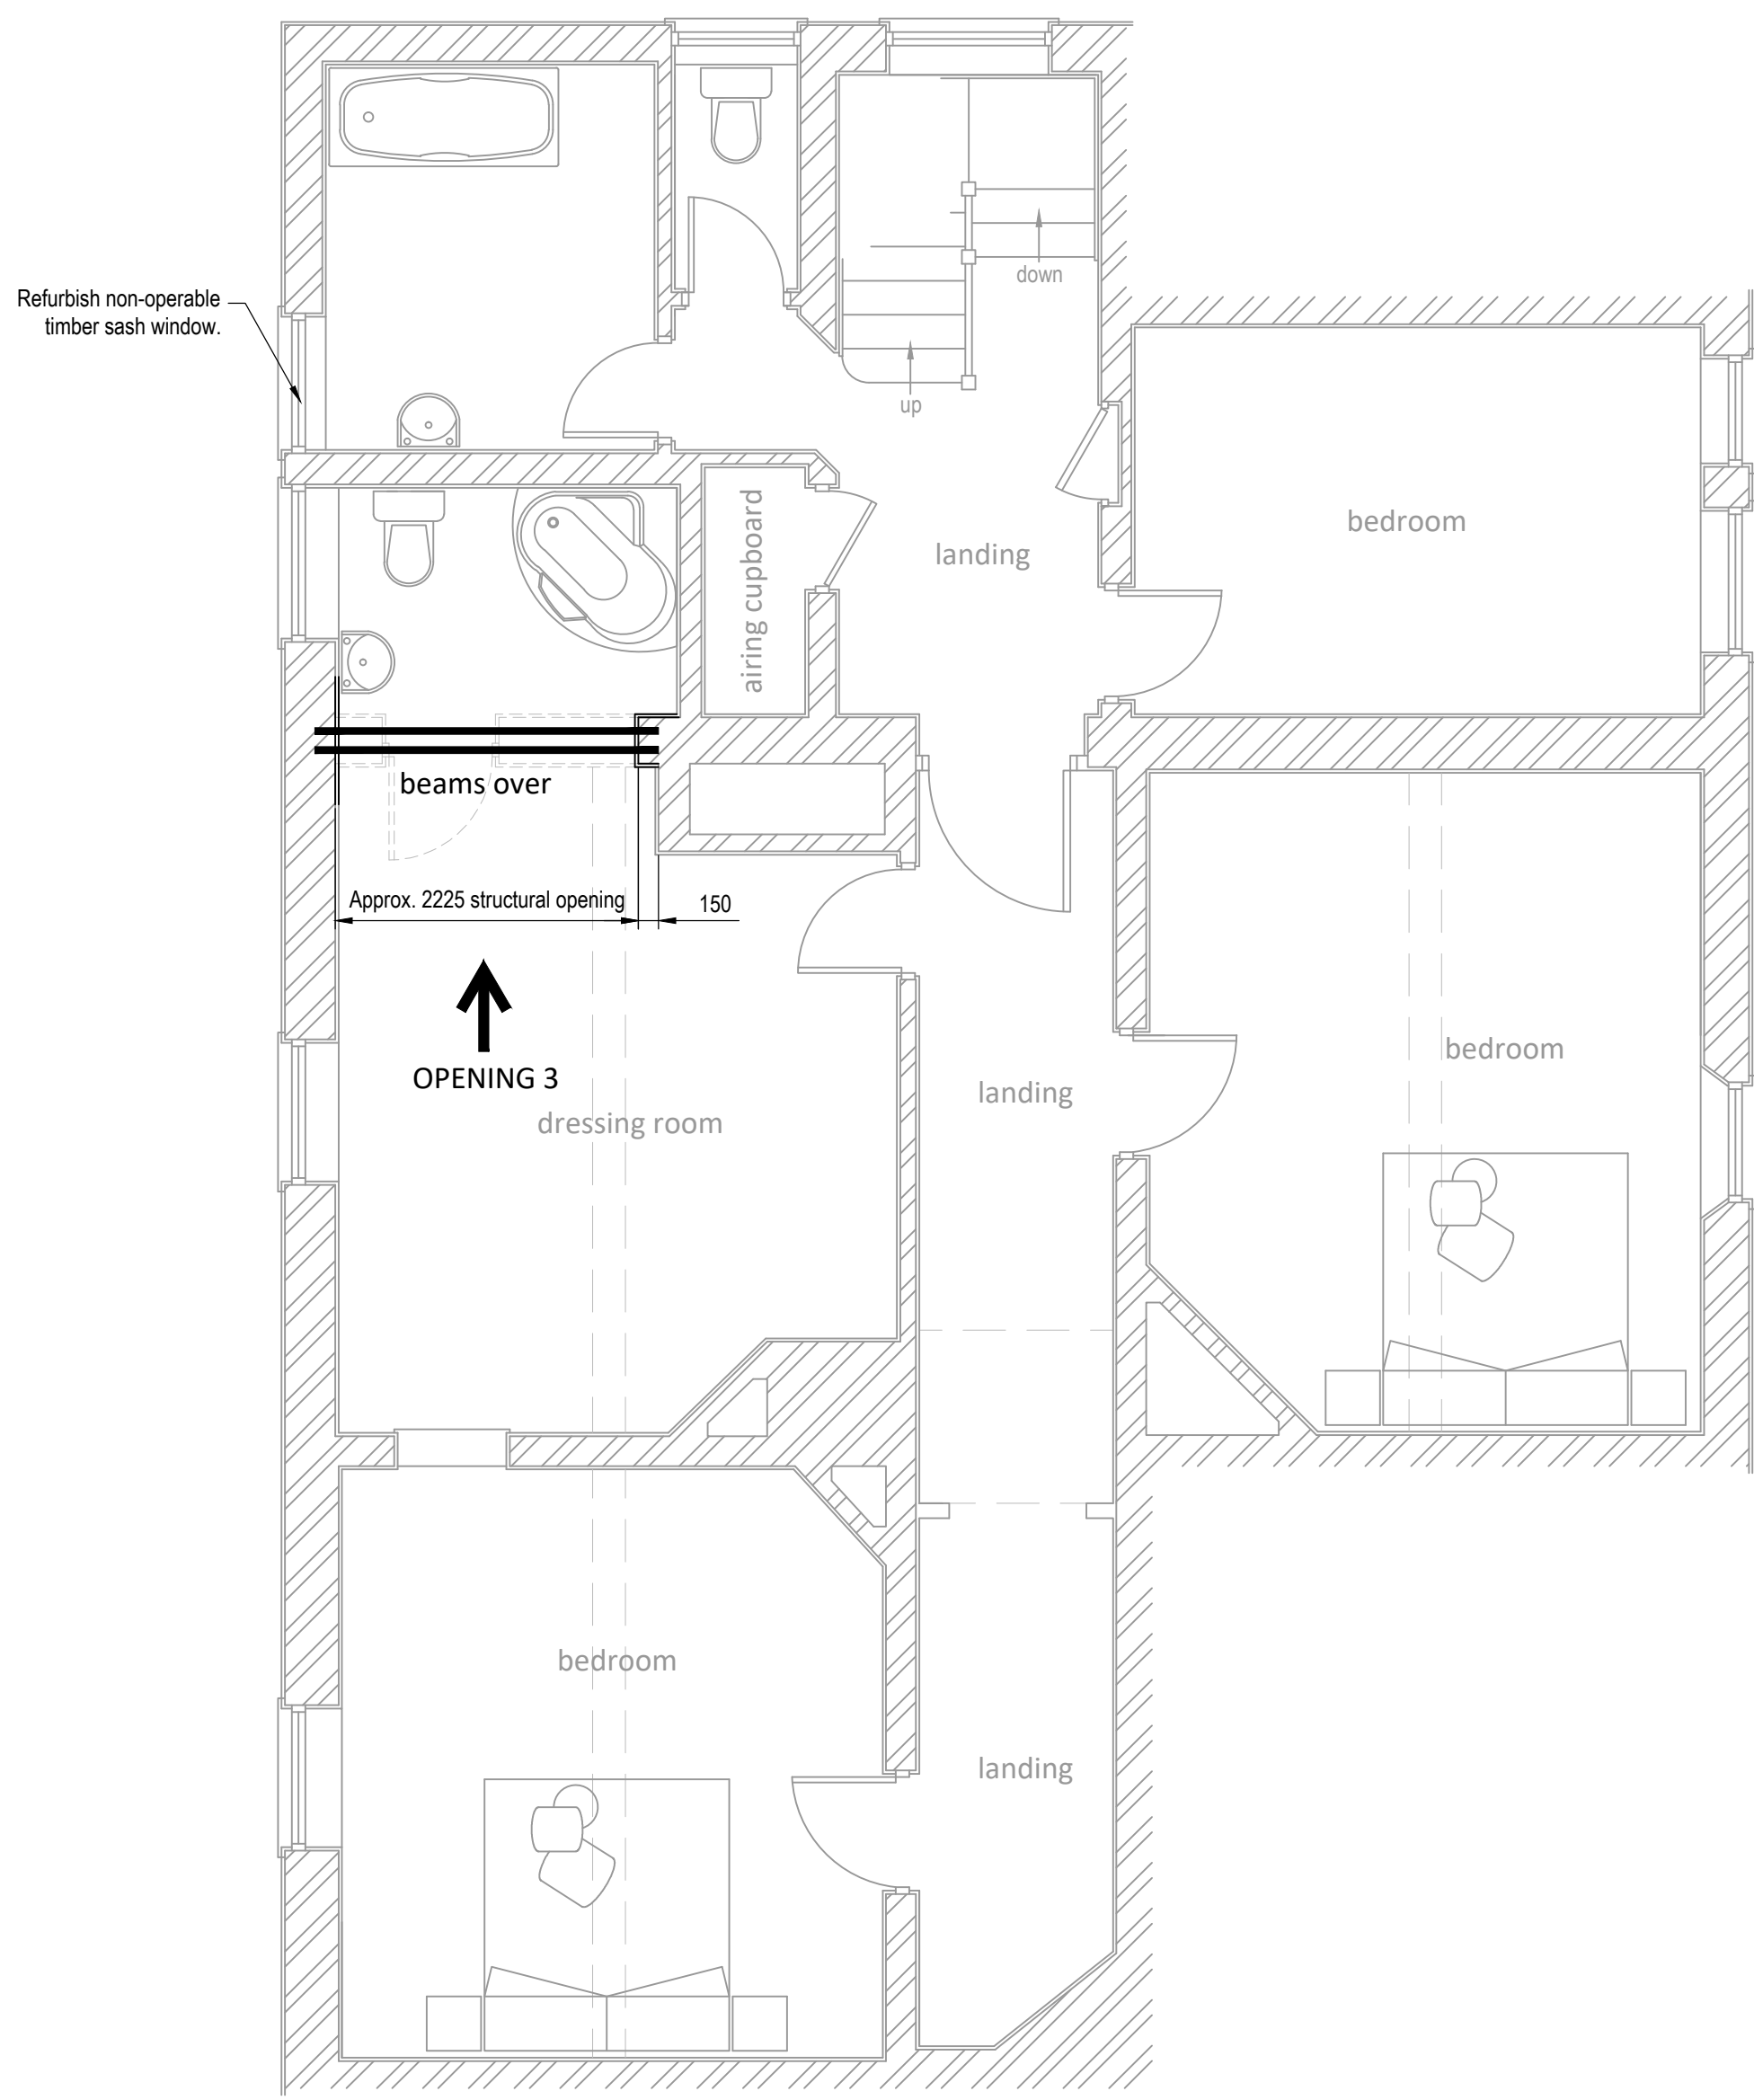

PROPOSED PLAN AT FIRST FLOOR
Scale 1:50



A	First Issue	AH	AH	Oct 19
Ph/Rev.	Revision Details	Rev.by	Chk.by	Date

andrew hannett limited
civil | structural | architectural

Office 14, Redwither Business Centre, Wrexham. LL13 9XR.
Tel. 01978 664256 Mobile 07761 346542 e-mail ah.ltd@gmx.com

Client:	Mr and Mrs Ellis		
Project:	West Darland Hall, Darland Lane, Rossett, Wrexham Refurbishment and Internal Alterations Proposed General Arrangement		
Drawn by:	Andy Hannett	Date:	October 19
Scales:	As shown @ A1	Drawing No:	2019/243/D/02
		Sheet	1 of 1
		Phase/Rev:	A