


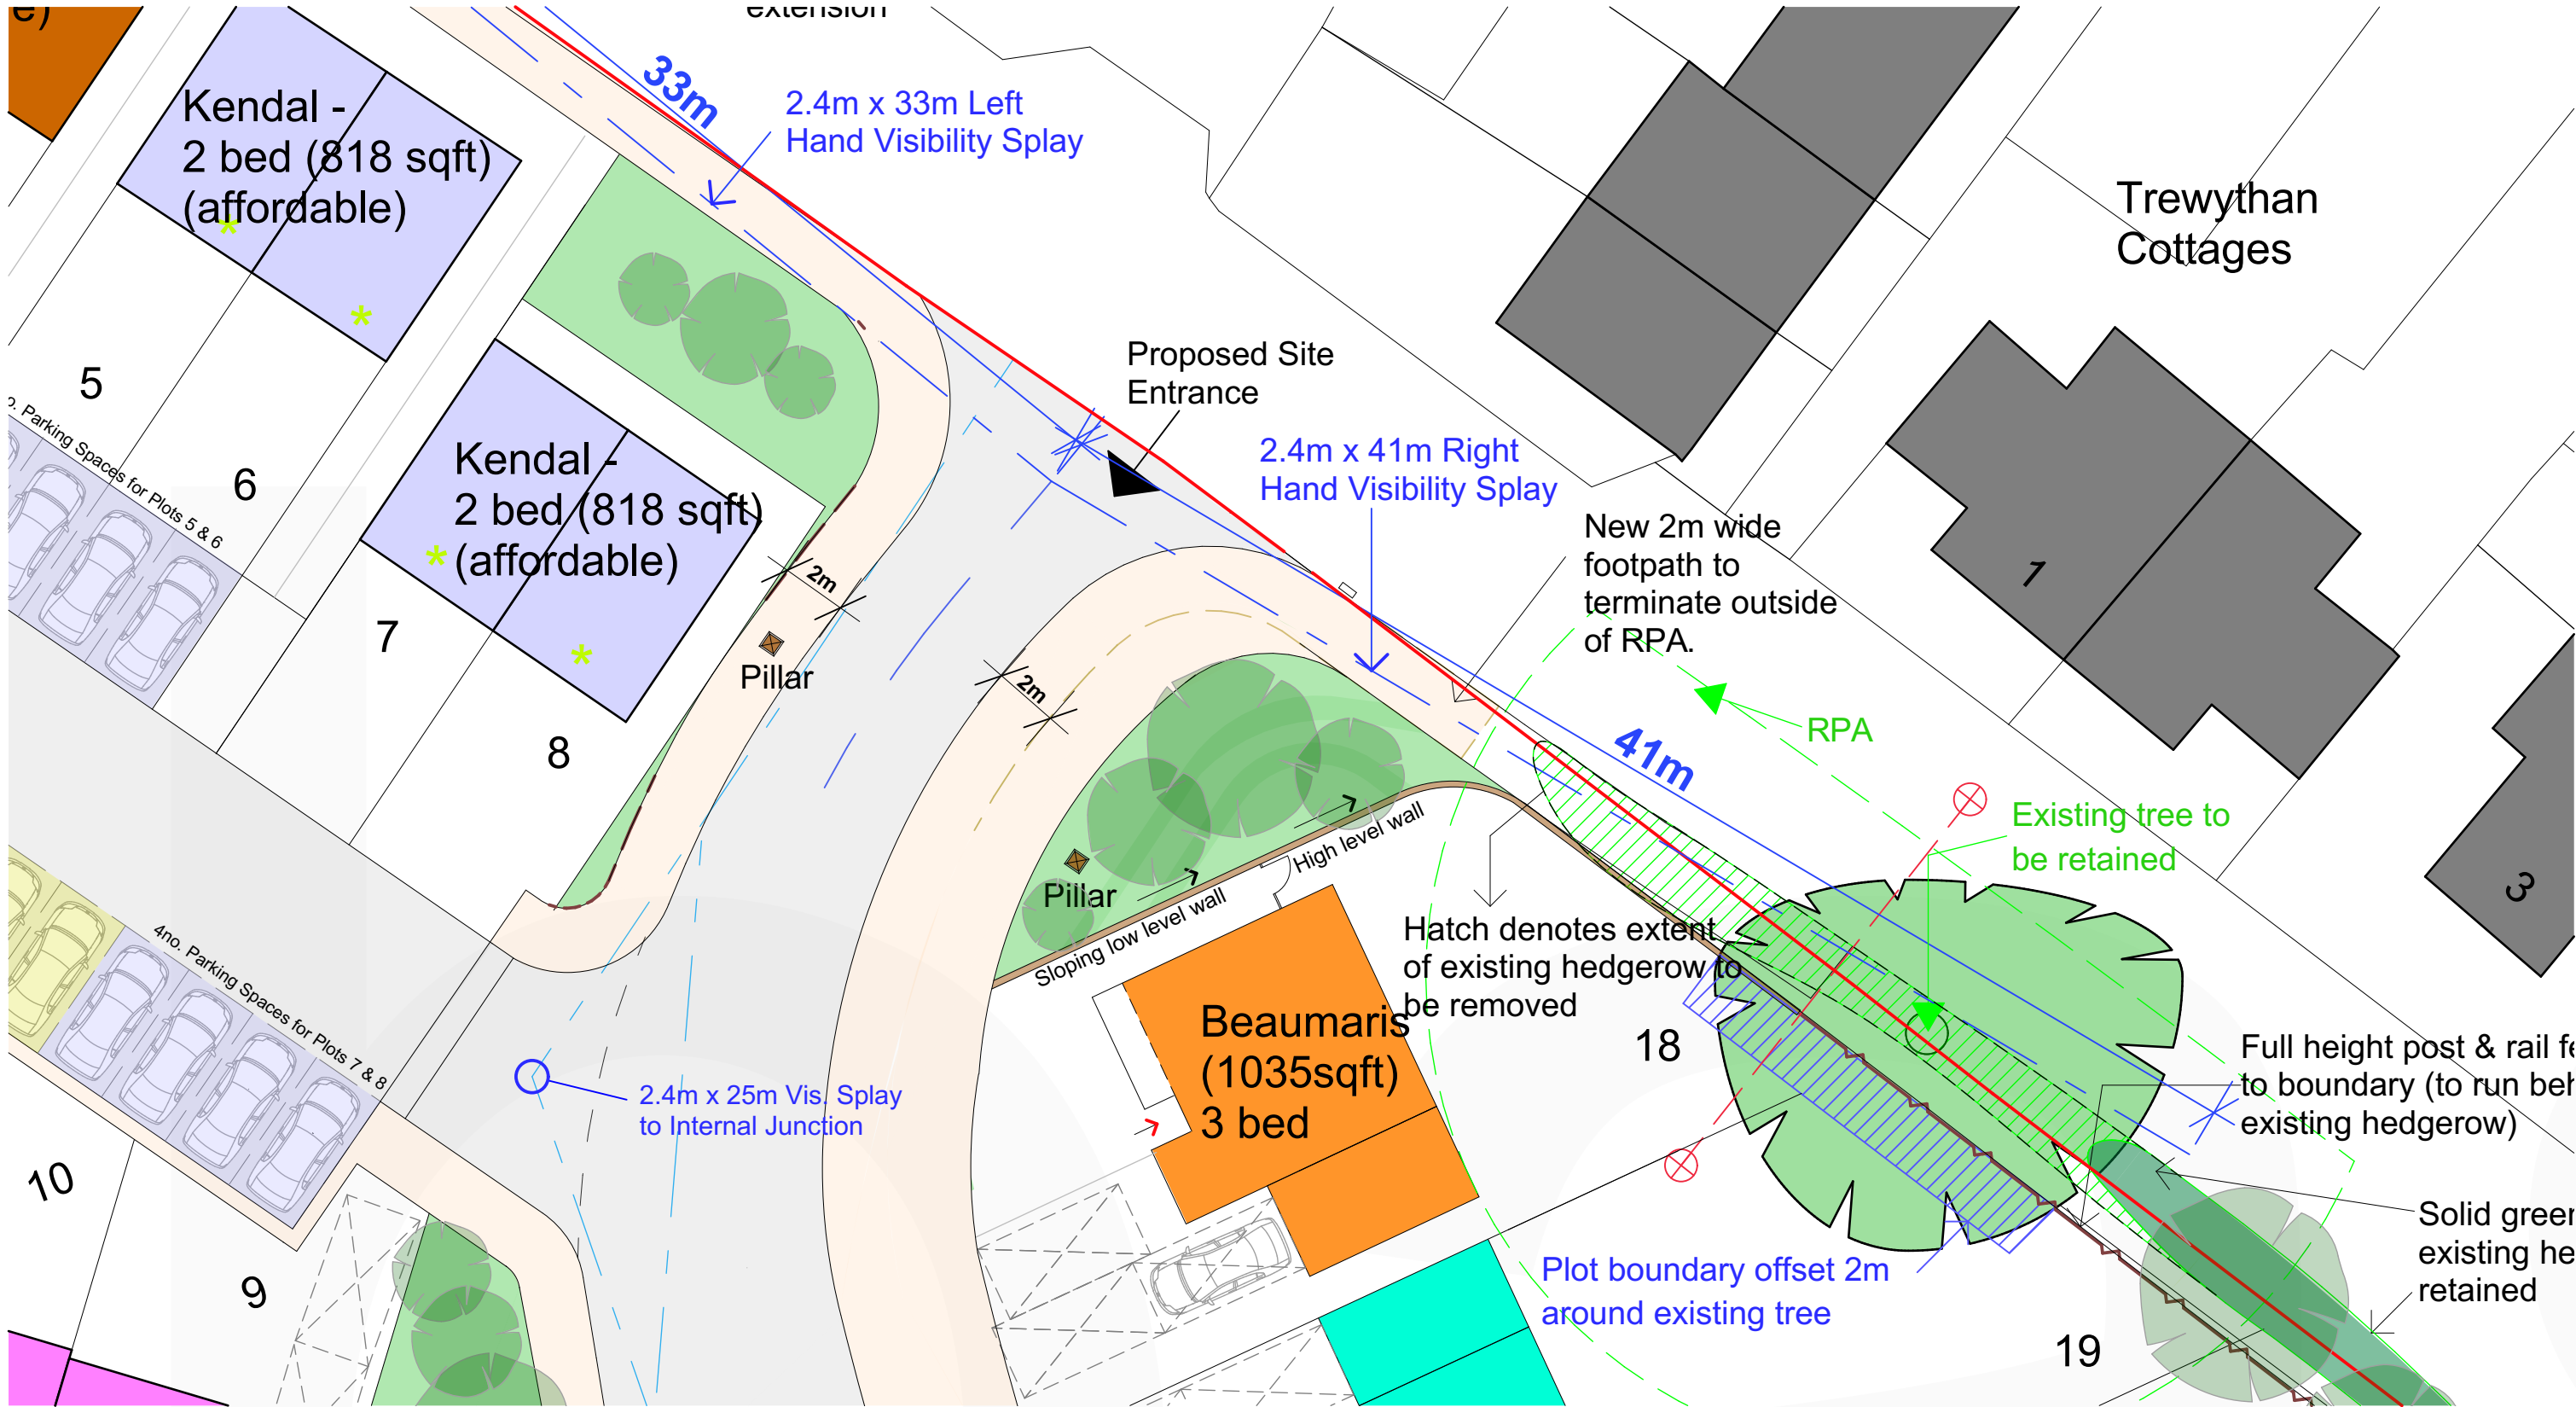

Proposed Site Entrance




Entrance Approach View 01



Entrance Approach View 02



Entrance Approach View 03

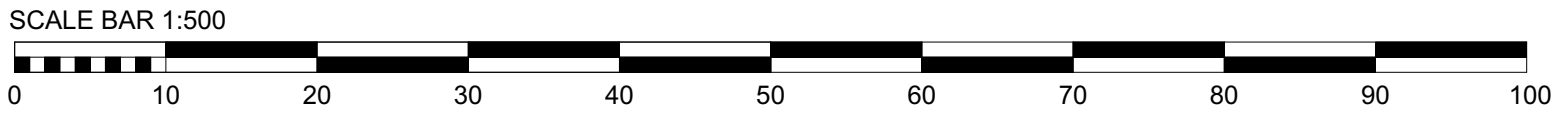

A	17.07.19	Amended in line with entrance reconfiguration	JS	BE
Rev No.	Date	Rev.	By.	Chk.

PLANNING

Scale.	1:200 @A1	Date.	13.12.2018	Drawn by.	AO	Chk.	HR
base. ARCHITECTS							
Project Title. Proposed Housing Vicarage Lane, Gresford							
Client. Gower Homes							
Drawing Title. Site Entrance Approach							
Project No. BA1858		Drawing No. PL-003		Revision. A			