




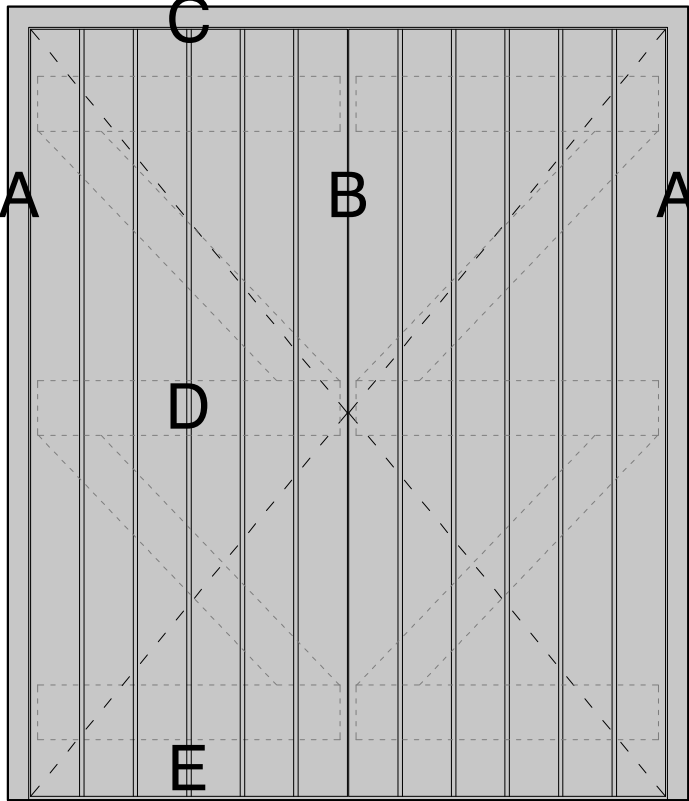



DGs 3 & 4 (open out)

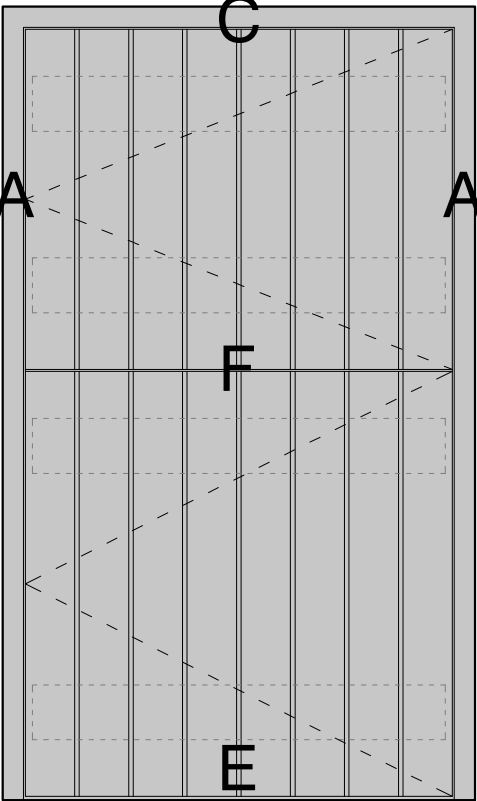

DGs 1 & 6
(stable doors, open out)

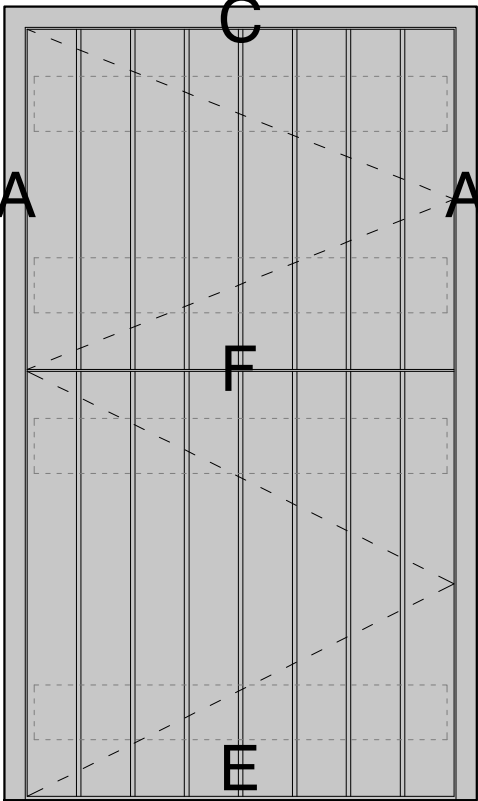

DGs 2 & 5
(stable doors, open out)



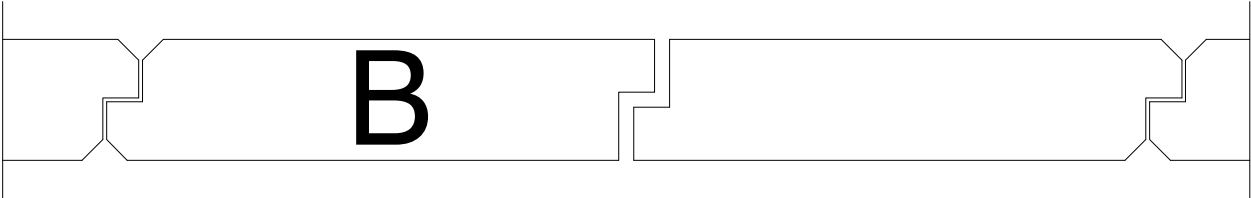
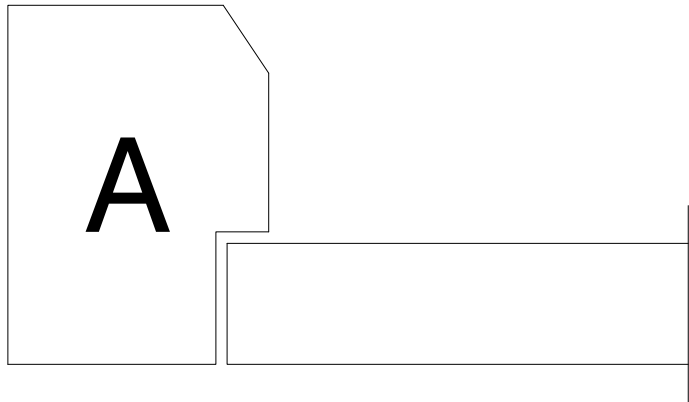


SCHEDULE

code	plan	section	dimensions
DG 1	AA	CFE	1250 x 2100
DG 2	AA	CFE	1250 x 2100
DG 3	ABA	CDE	1800 x 2100
DG 4	ABA	CDE	1800 x 2100
DG 5	AA	CFE	1250 x 2100
DG 6	AA	CFE	1250 x 2100

Notes: all dimensions stated are width x height in mm. They are approximate for quotation purposes only, and must be confirmed on site prior to commencing manufacture of any windows/doors, or alternatively confirmed with contractor in writing prior to construction of the openings.

Easily accessible doors and windows are to be of a design that has been certified to PAS24 or equivalent security standard, and installed in full accordance with manufacturer's instructions. Upon appointment, pass details of all security options to employer to confirm.

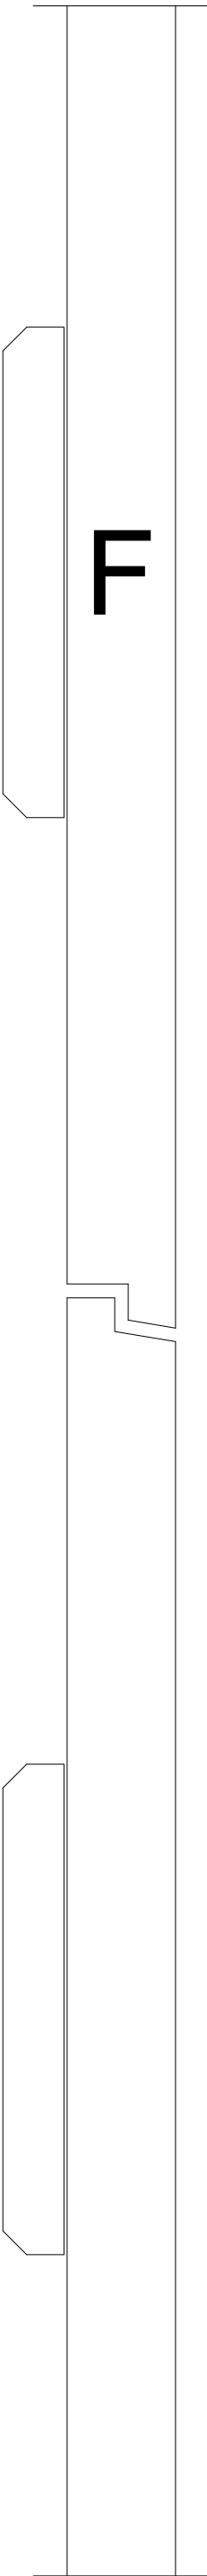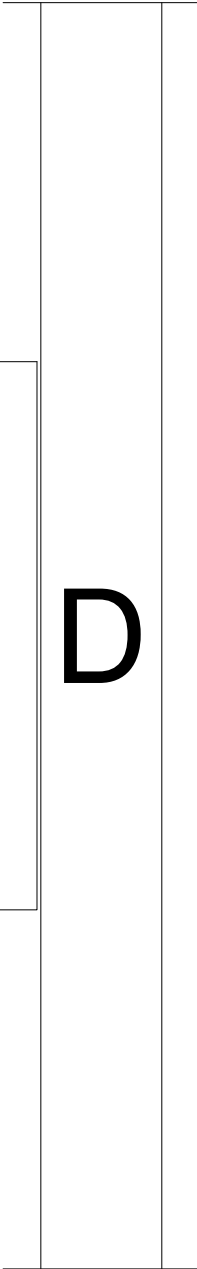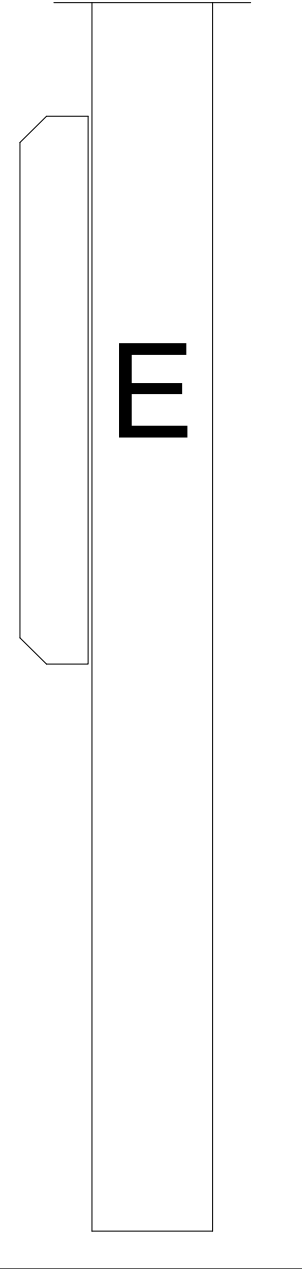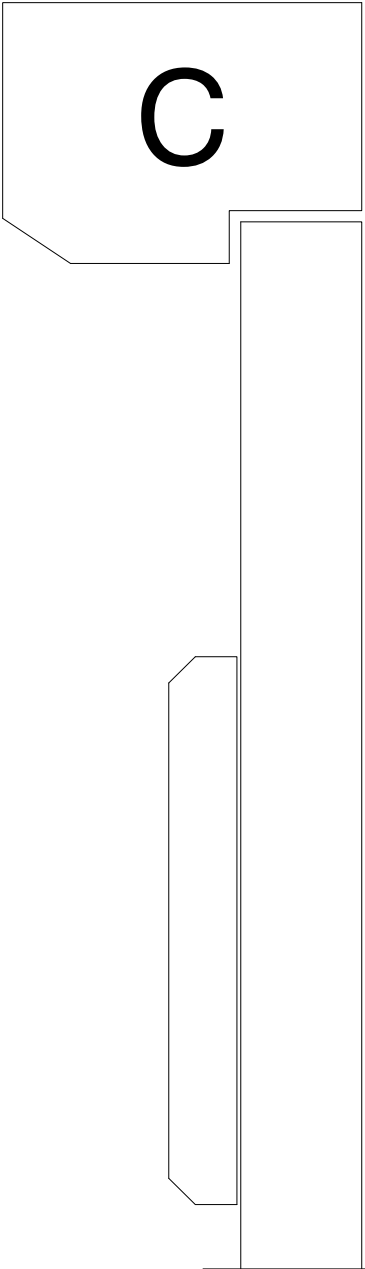

project
OUTBUILDINGS at KNOLTON HALL

project no.
1140

client
MR & MRS CHANTLER

drawing
STABLES WINDOW SCHEDULE

drawing no.	revision
24	-

scale	date
1:2/20 @ A2	09.07.19

drawn by
JK

MOSS. CO. LLP.

BROOKGATE - PLEALEY - SHREWSBURY - SY5 0UY
TEL 01743 588230
E-mail - graham@mosscompany.co.uk