
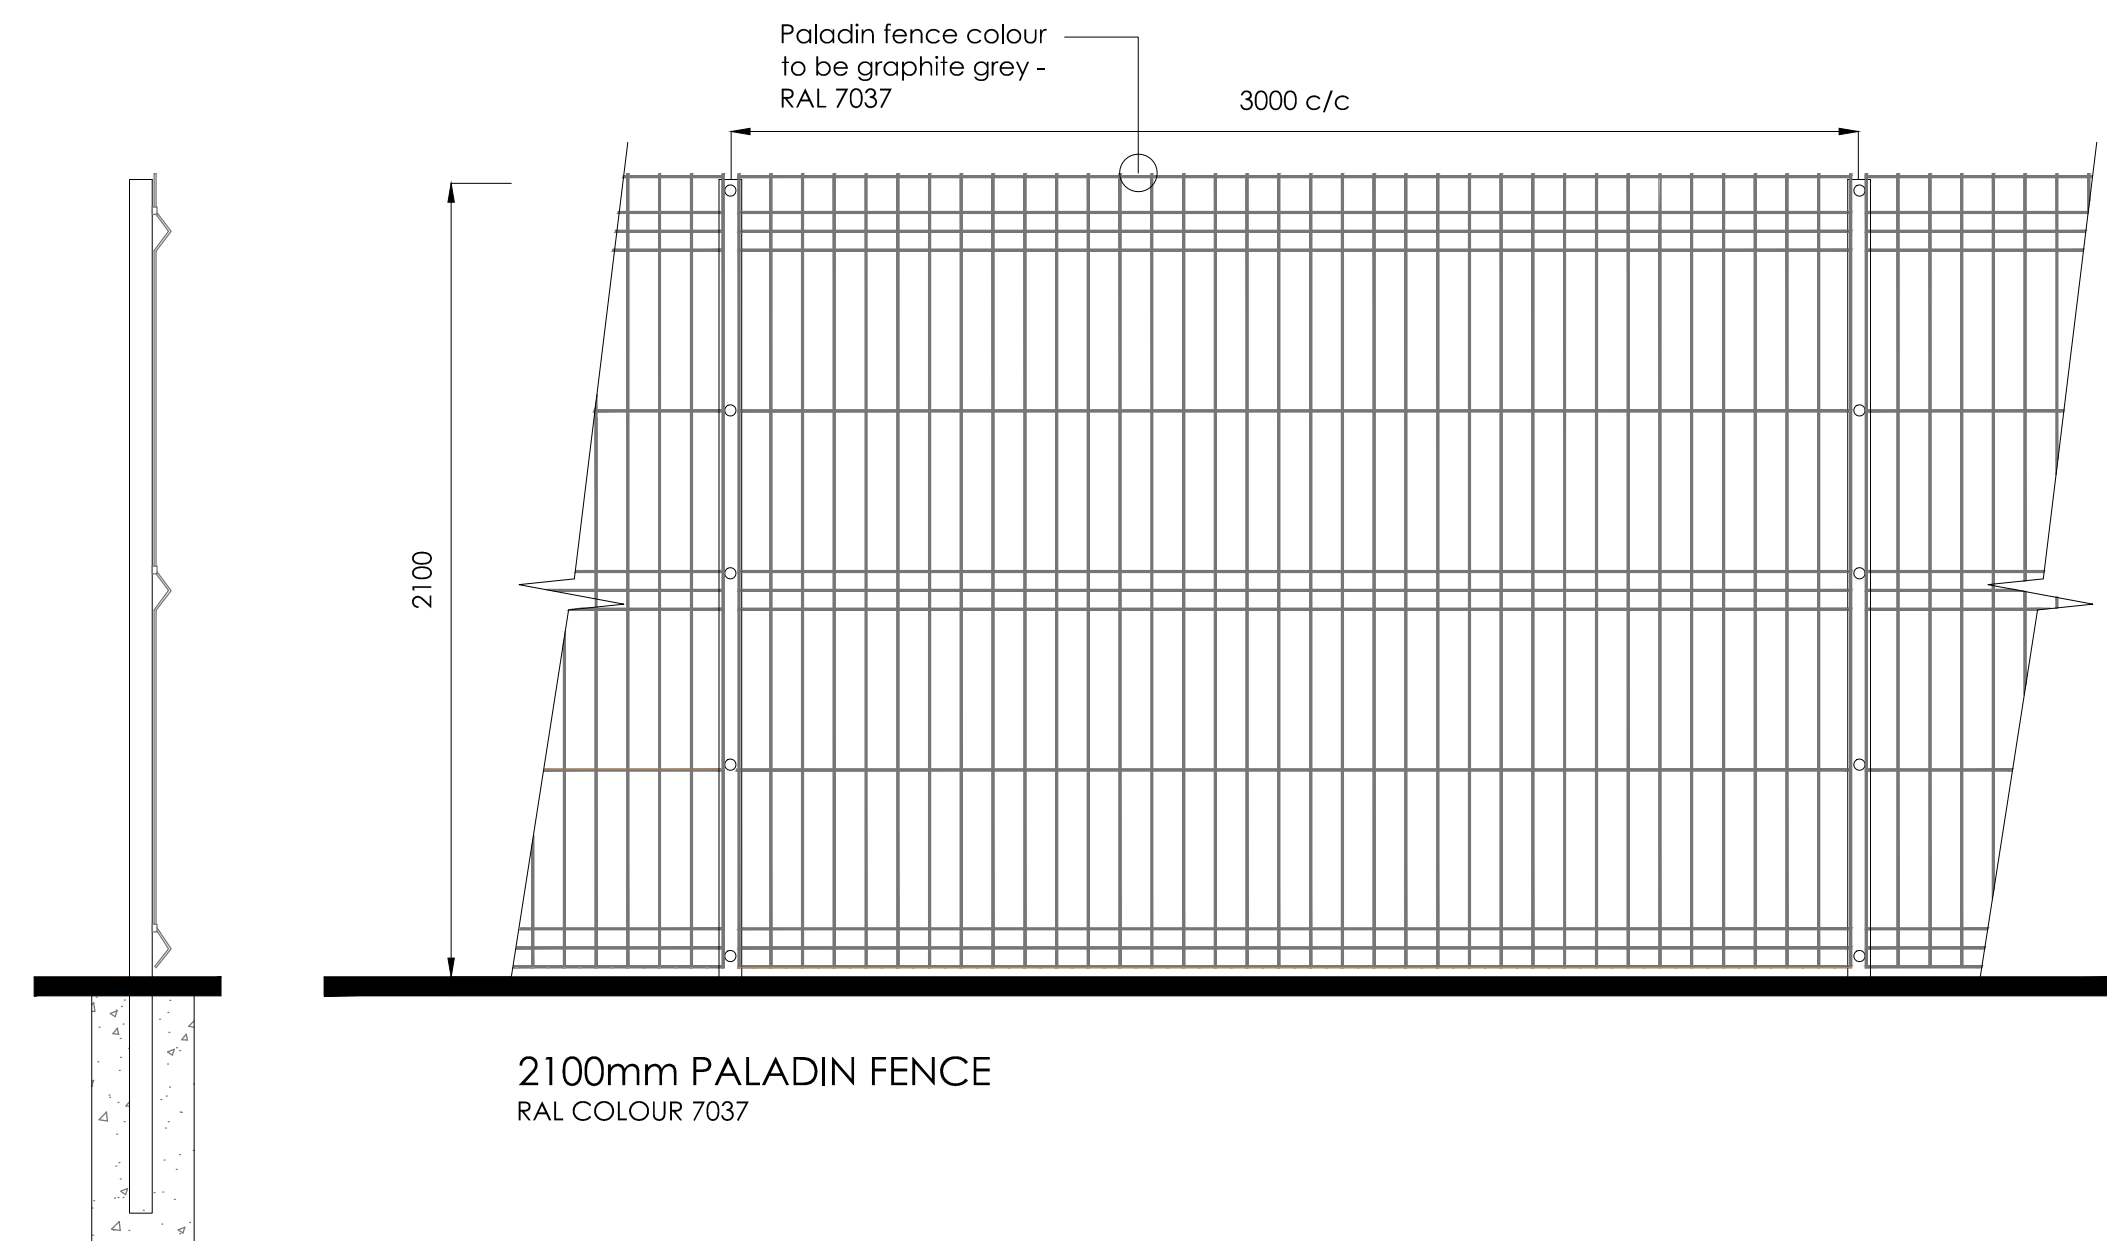
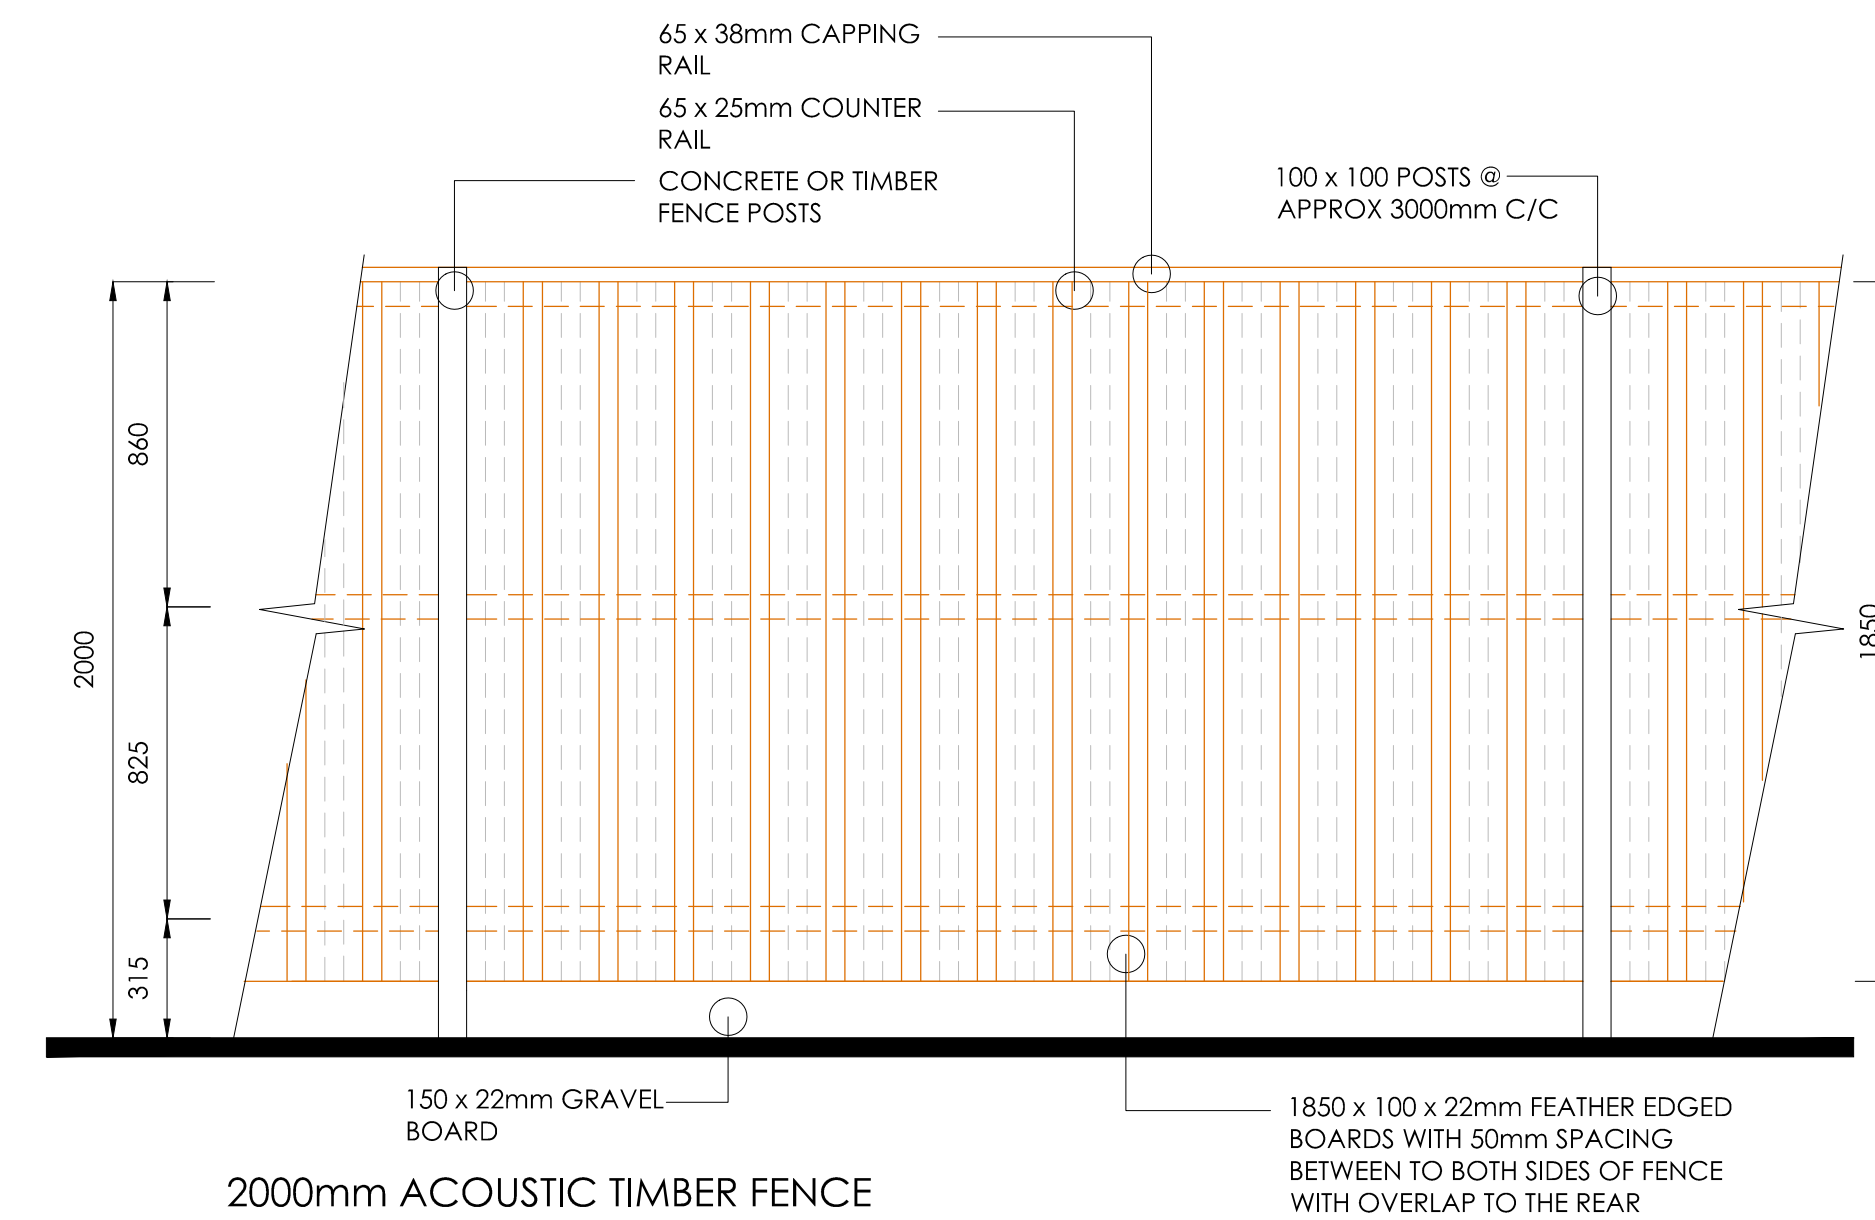
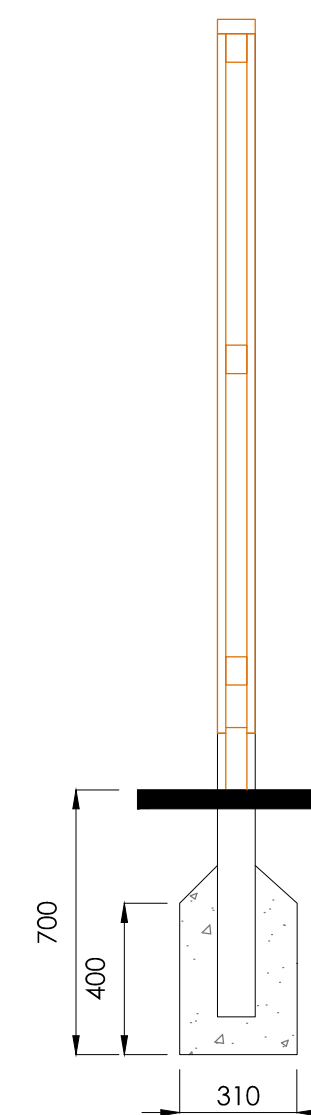
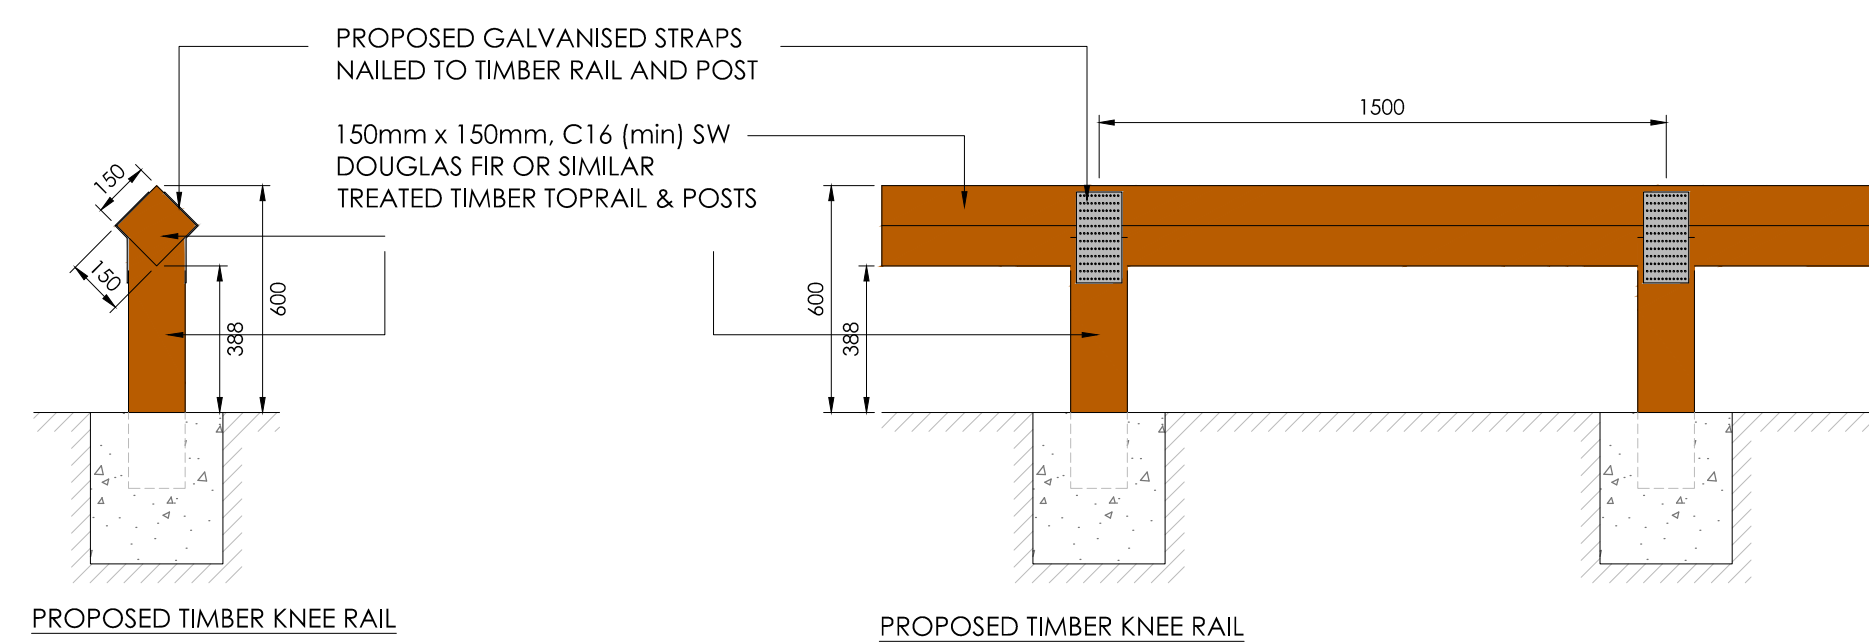
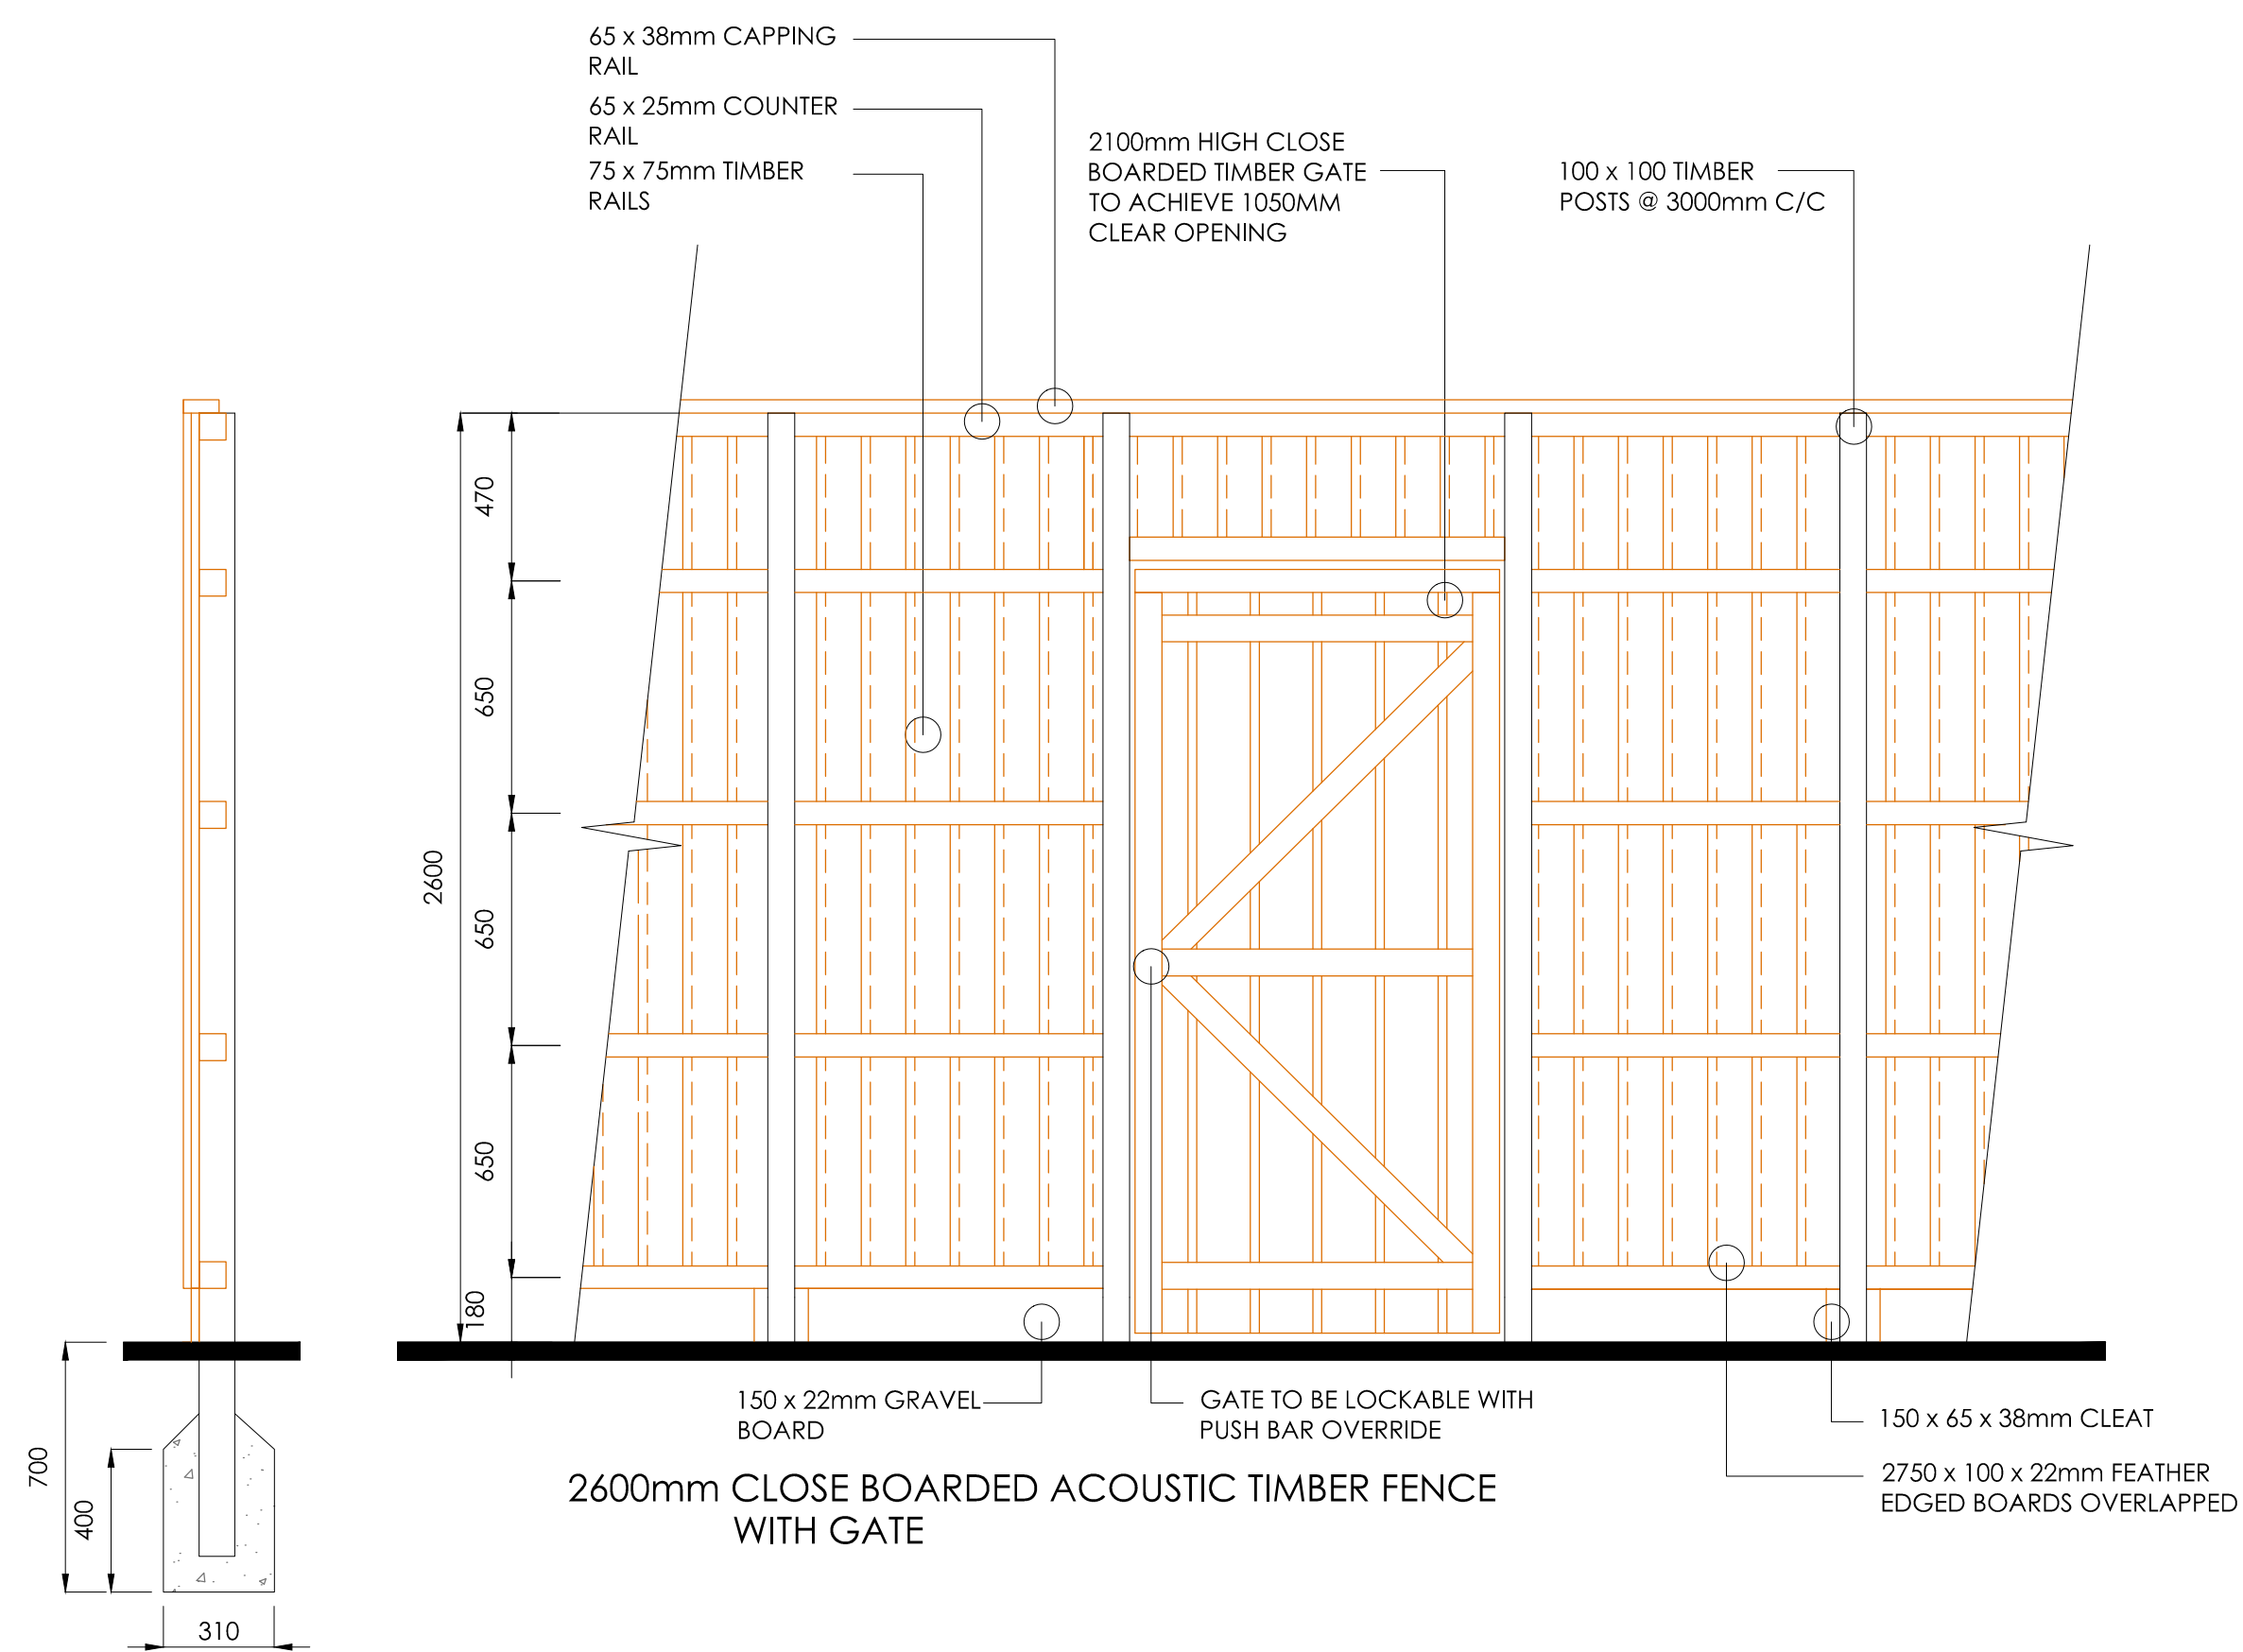


- 2600mm ACOUSTIC FENCE WITH GATE
- 2000mm ACOUSTIC FENCE
- 2100mm PALADIN FENCE
- 600mm KNEE RAIL

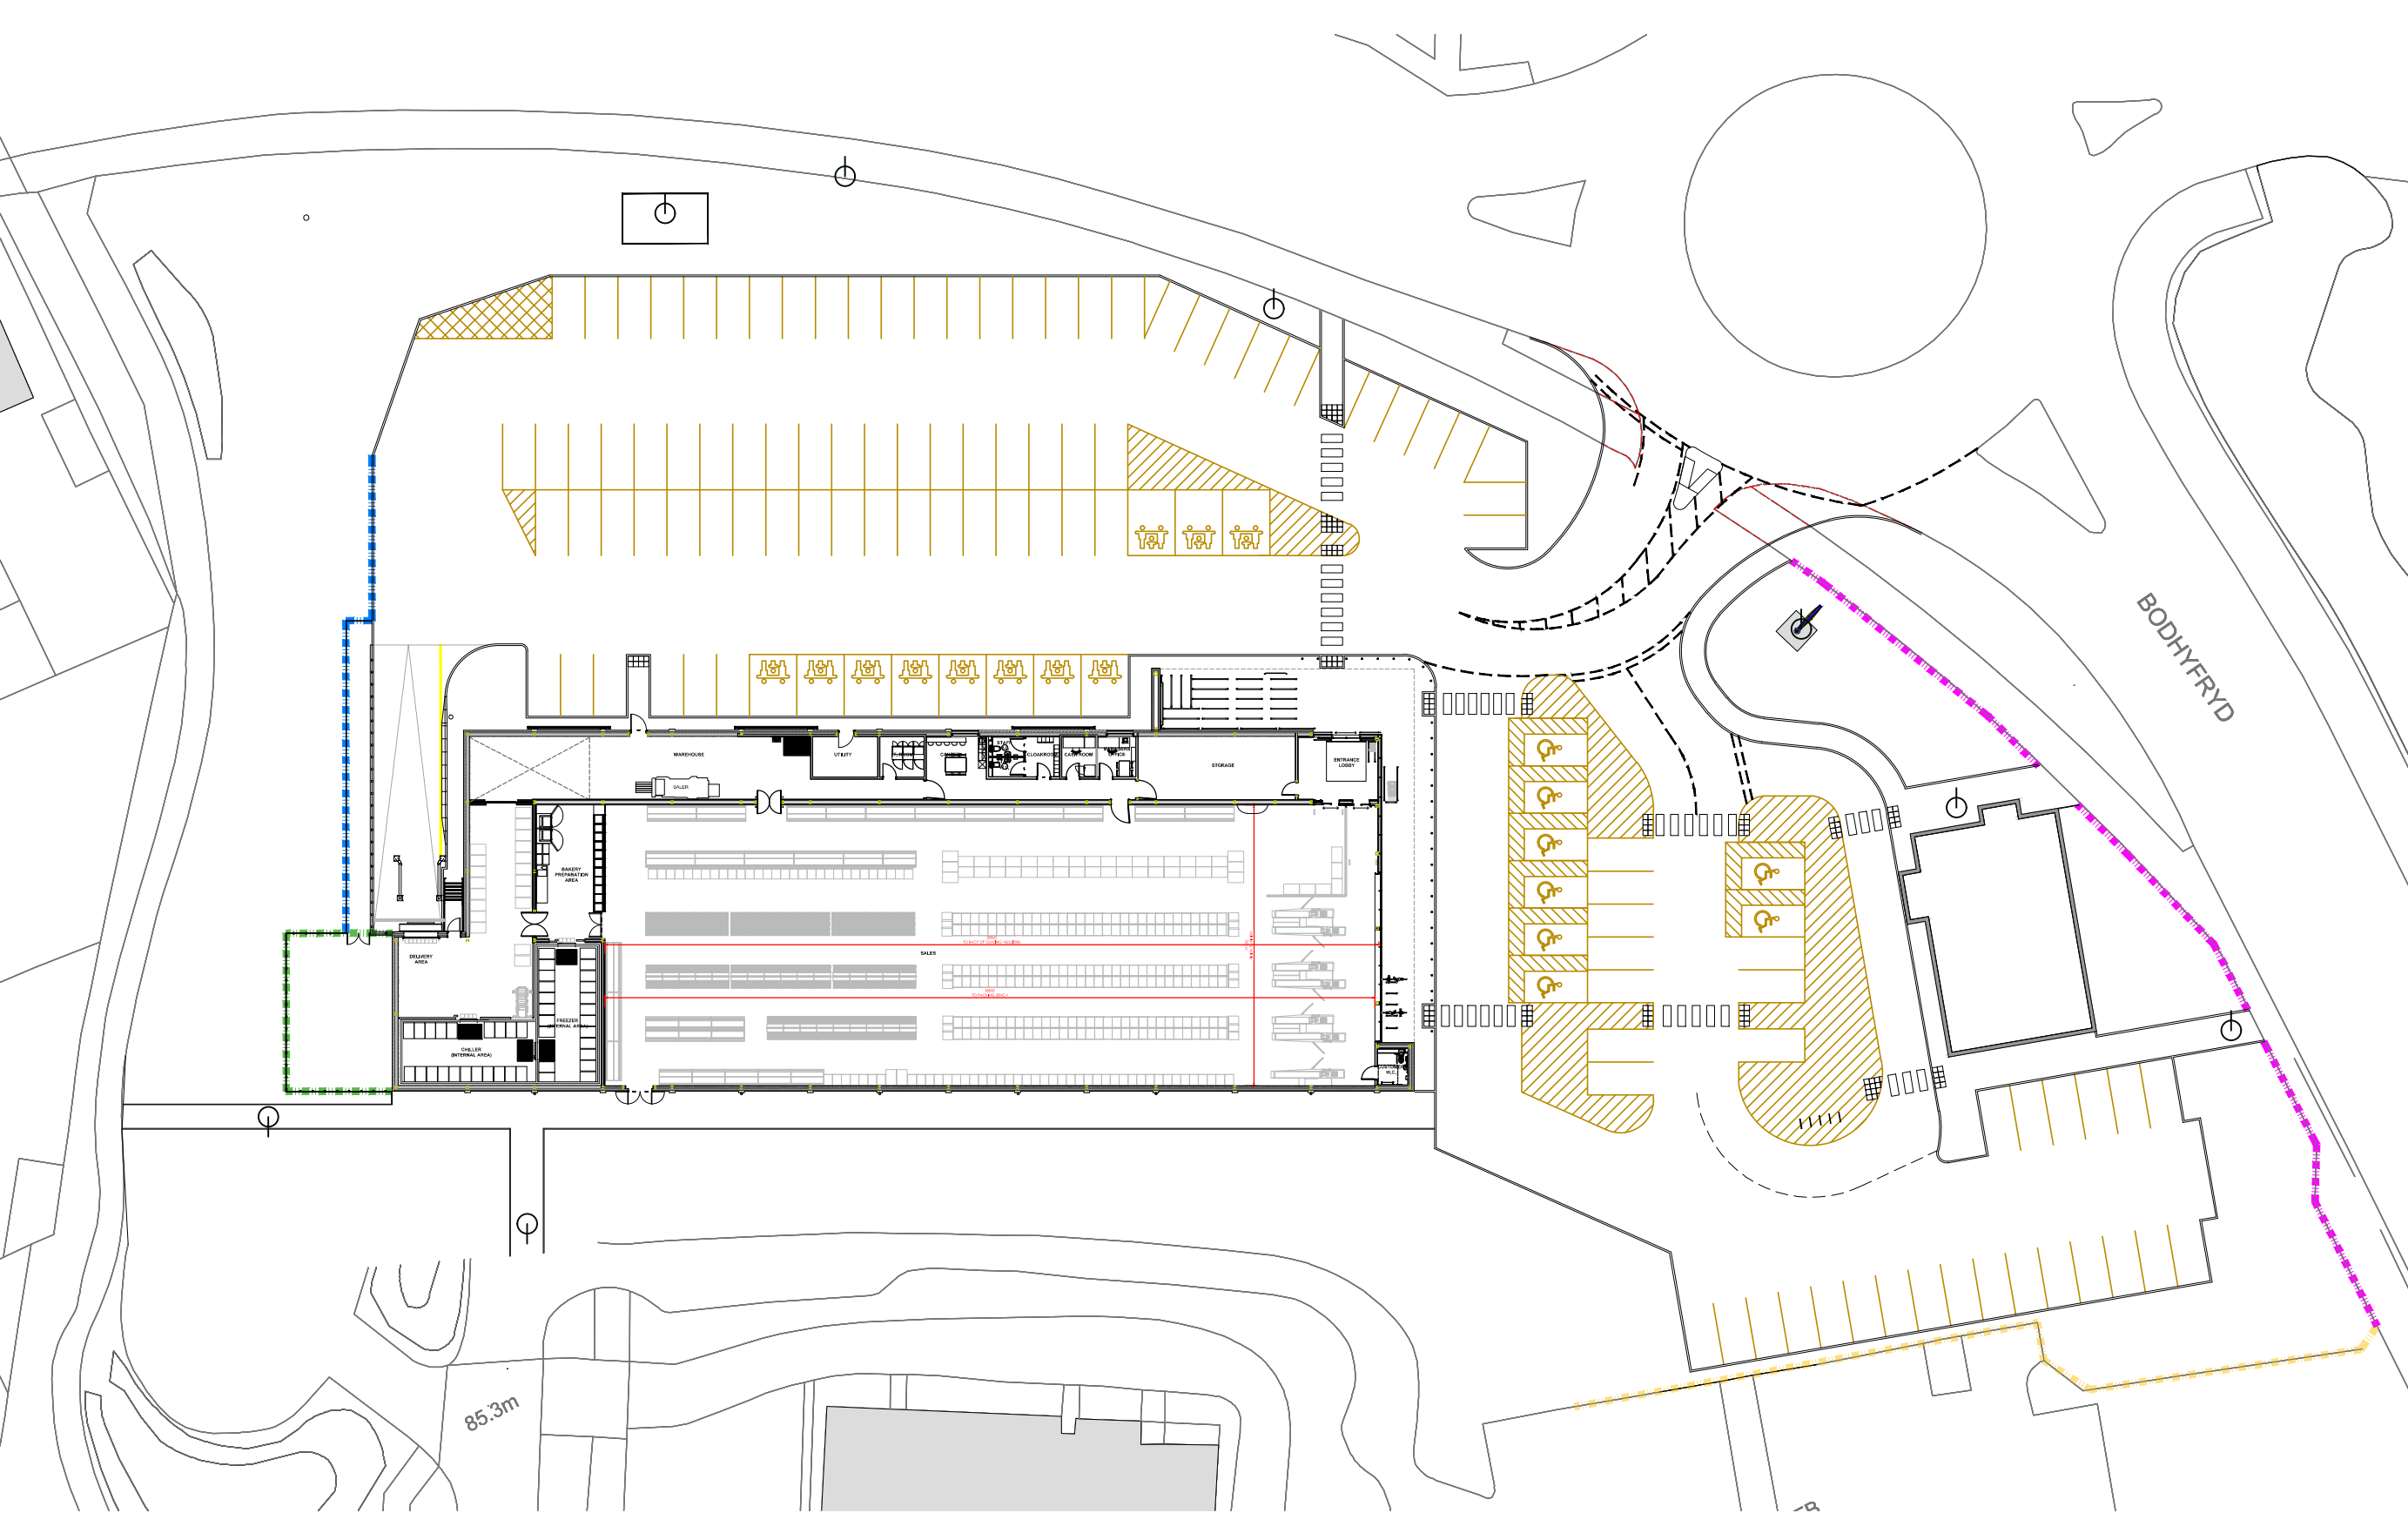

D	05.08.19	BUILDING AND BOUNDARY TREATMENTS UPDATED AS PER CLIENTS REQUEST	OT	LMC
C	27.03.19	BUILDING AND SITE ALTERED TO SUIT ROOT PROTECTION ARE		GAP
B	22.03.19	BUILDING AND CAR PARK ALTERED TO LIDL REQUEST		GAP
A	05.11.18	DRIVE THRU BUILDING AND CAR PARK ALTERED TO CLIENTS REQUEST		GAP
Rev	Date	Description	Revised by	Checked by
Amendments				

STATUS: PLANNING

Client
LIDL UK GMBH - RUNCORN, WA7 1SE

Project
BODHYFRYD, WREXHAM

Title
PROPOSED BOUNDARY TREATMENTS

Job No.	16055
Drawing No.	AD 114 _REV D
Drawn by	SEN
Checked by	SPN
Date	JUNE 2018
Scale	1:20 / 1:500
Sheet	A1



One Design Architectural Services Ltd
Unit 1, Merchants Quay,
Phase II, Ashley Lane, Shipley
West Yorkshire, BD17 7DB
0 1 2 7 4 5 9 1 1 8 8
www.onedesignarchs.com
mail@onedesignarchs.com

Registered in England and Wales Co No. 8355643

ONE DESIGN