


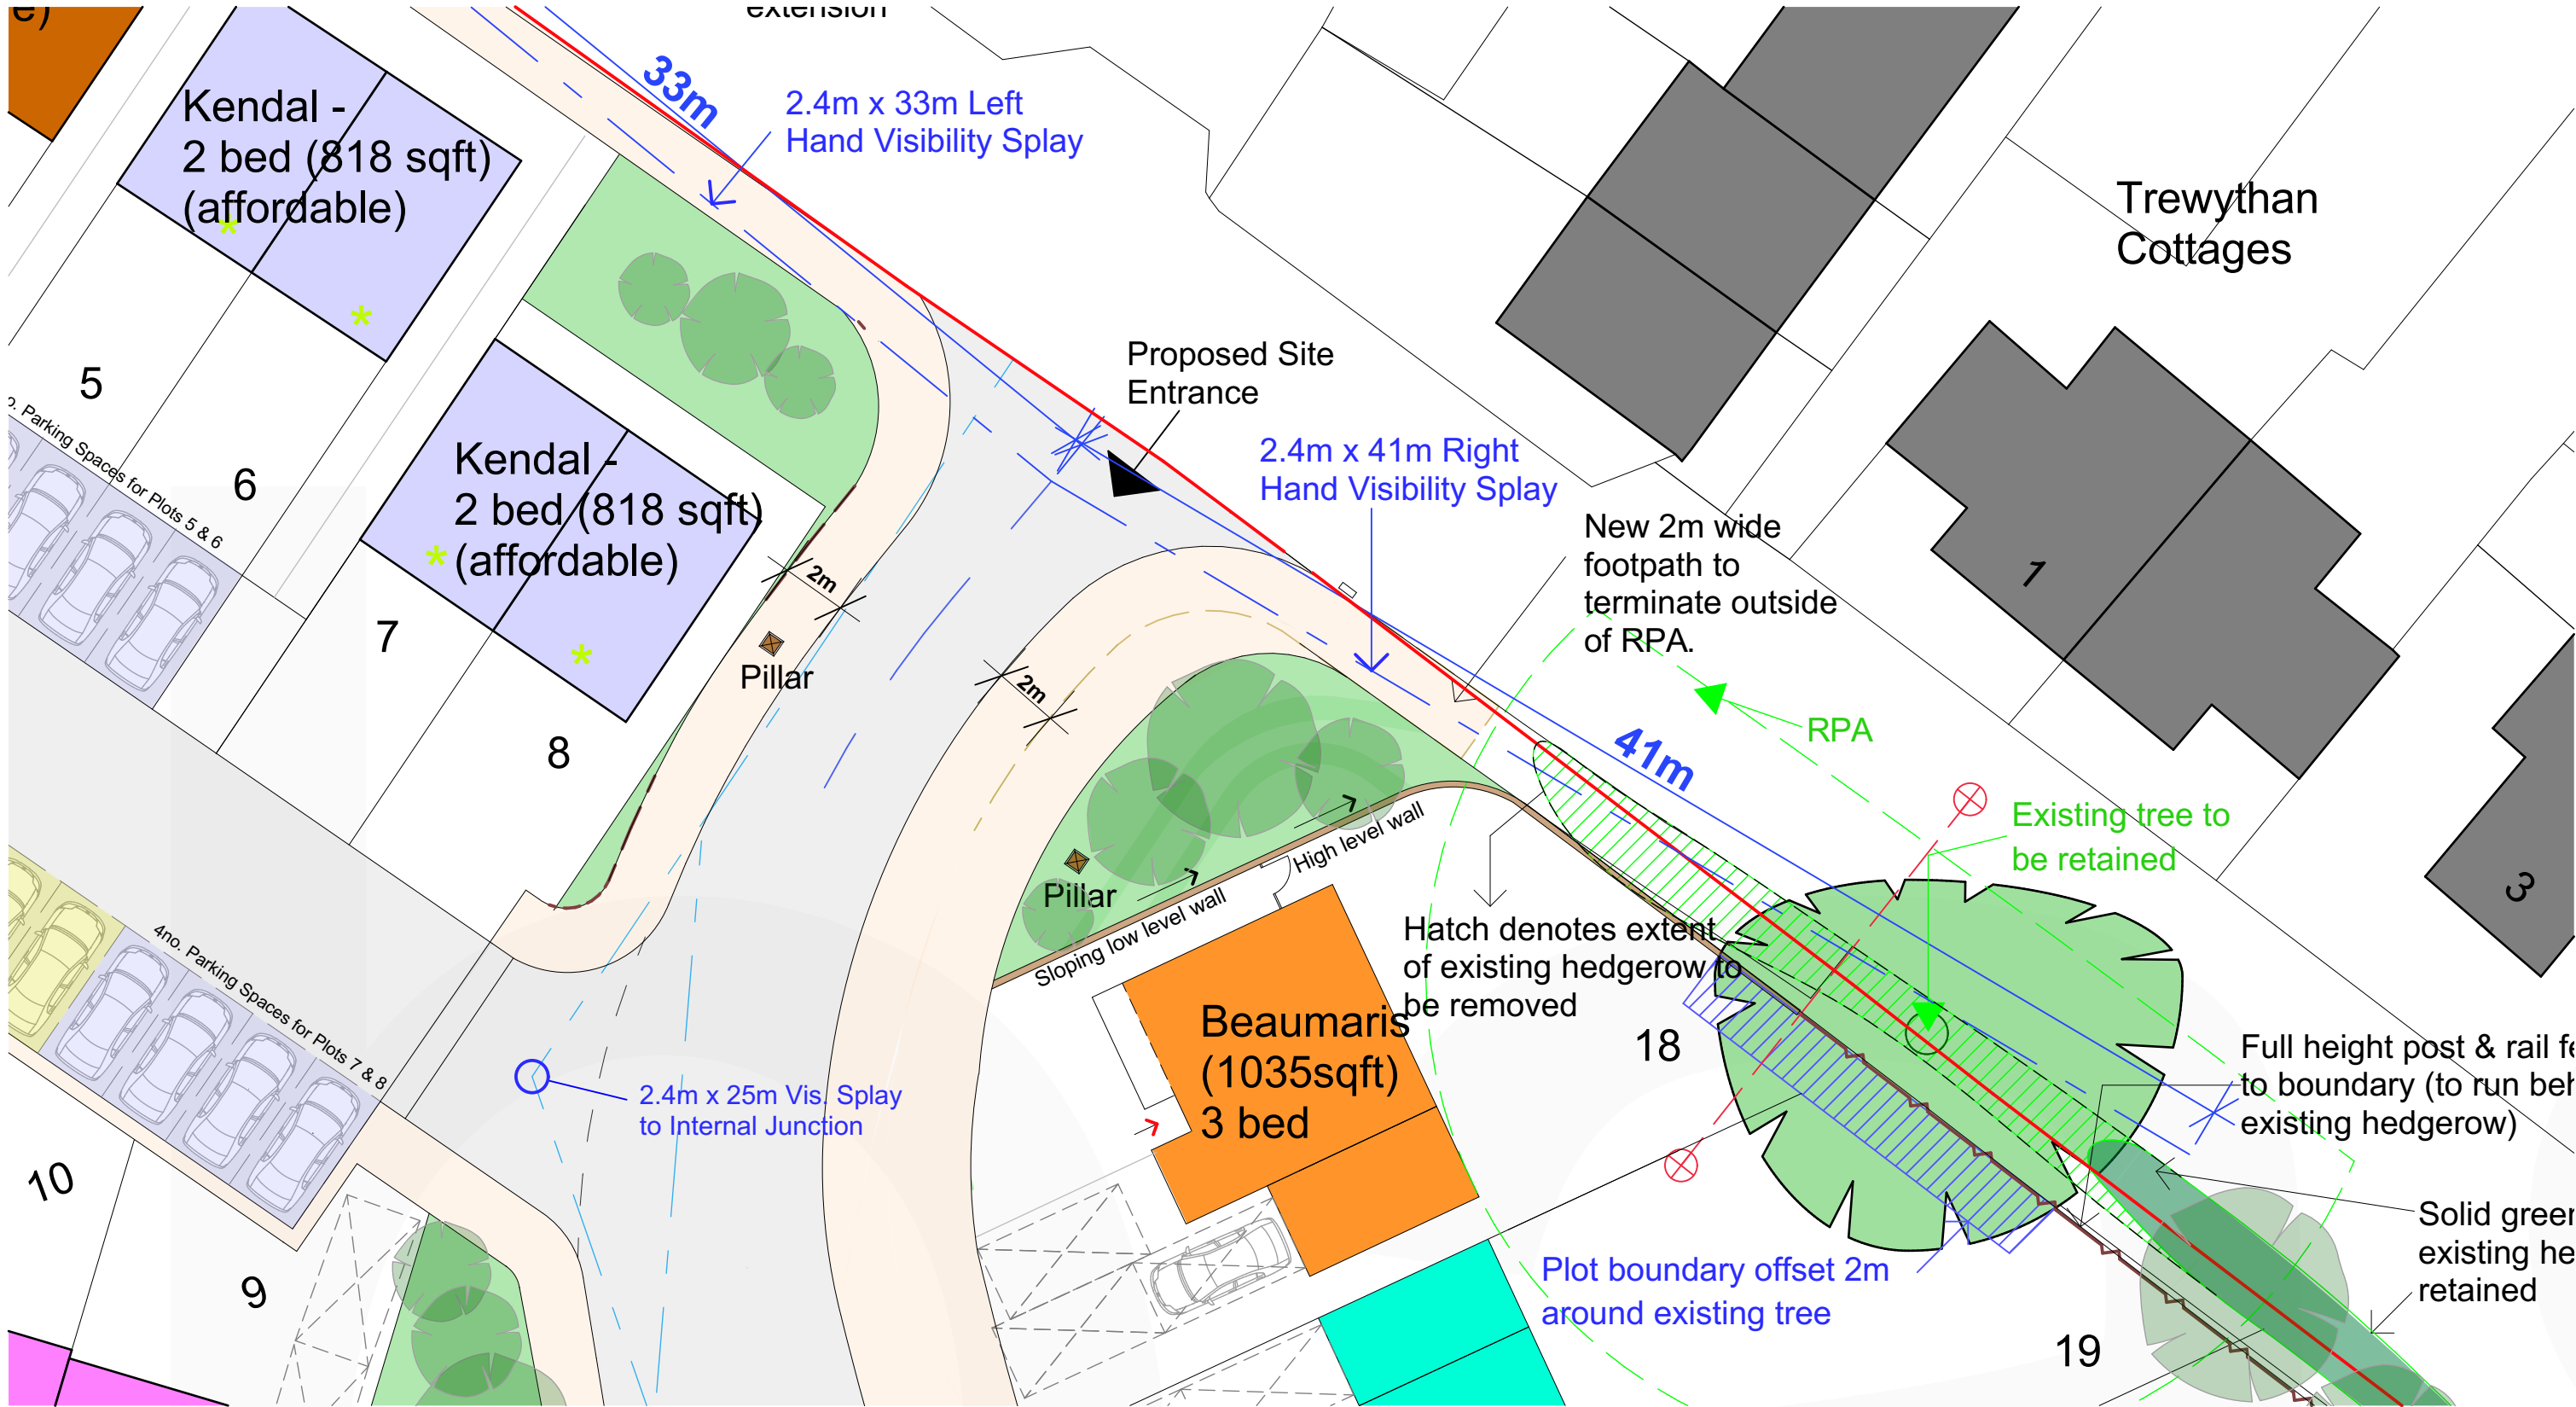

Proposed Site Entrance



Entrance Approach View 01



Entrance Approach View 02



Entrance Approach View 03

A	17.07.19	Amended in line with entrance reconfiguration	JS	BE
Rev No.	Date.	Rev.	By.	Chk.

PLANNING

Scale.	1:200 @A1	Date.	13.12.2018	Drawn by.	AO	Chk.	HR
--------	-----------	-------	------------	-----------	----	------	----

base.
ARCHITECTS

Project Title.	Proposed Housing Vicarage Lane, Gresford				
Client.	Gower Homes				
Drawing Title.	Site Entrance Approach				
Project No.	BA1858	Drawing No.	PL-003	Revision.	A

base Architecture and Design is a registered Limited Company

