


Condition 2 & 3

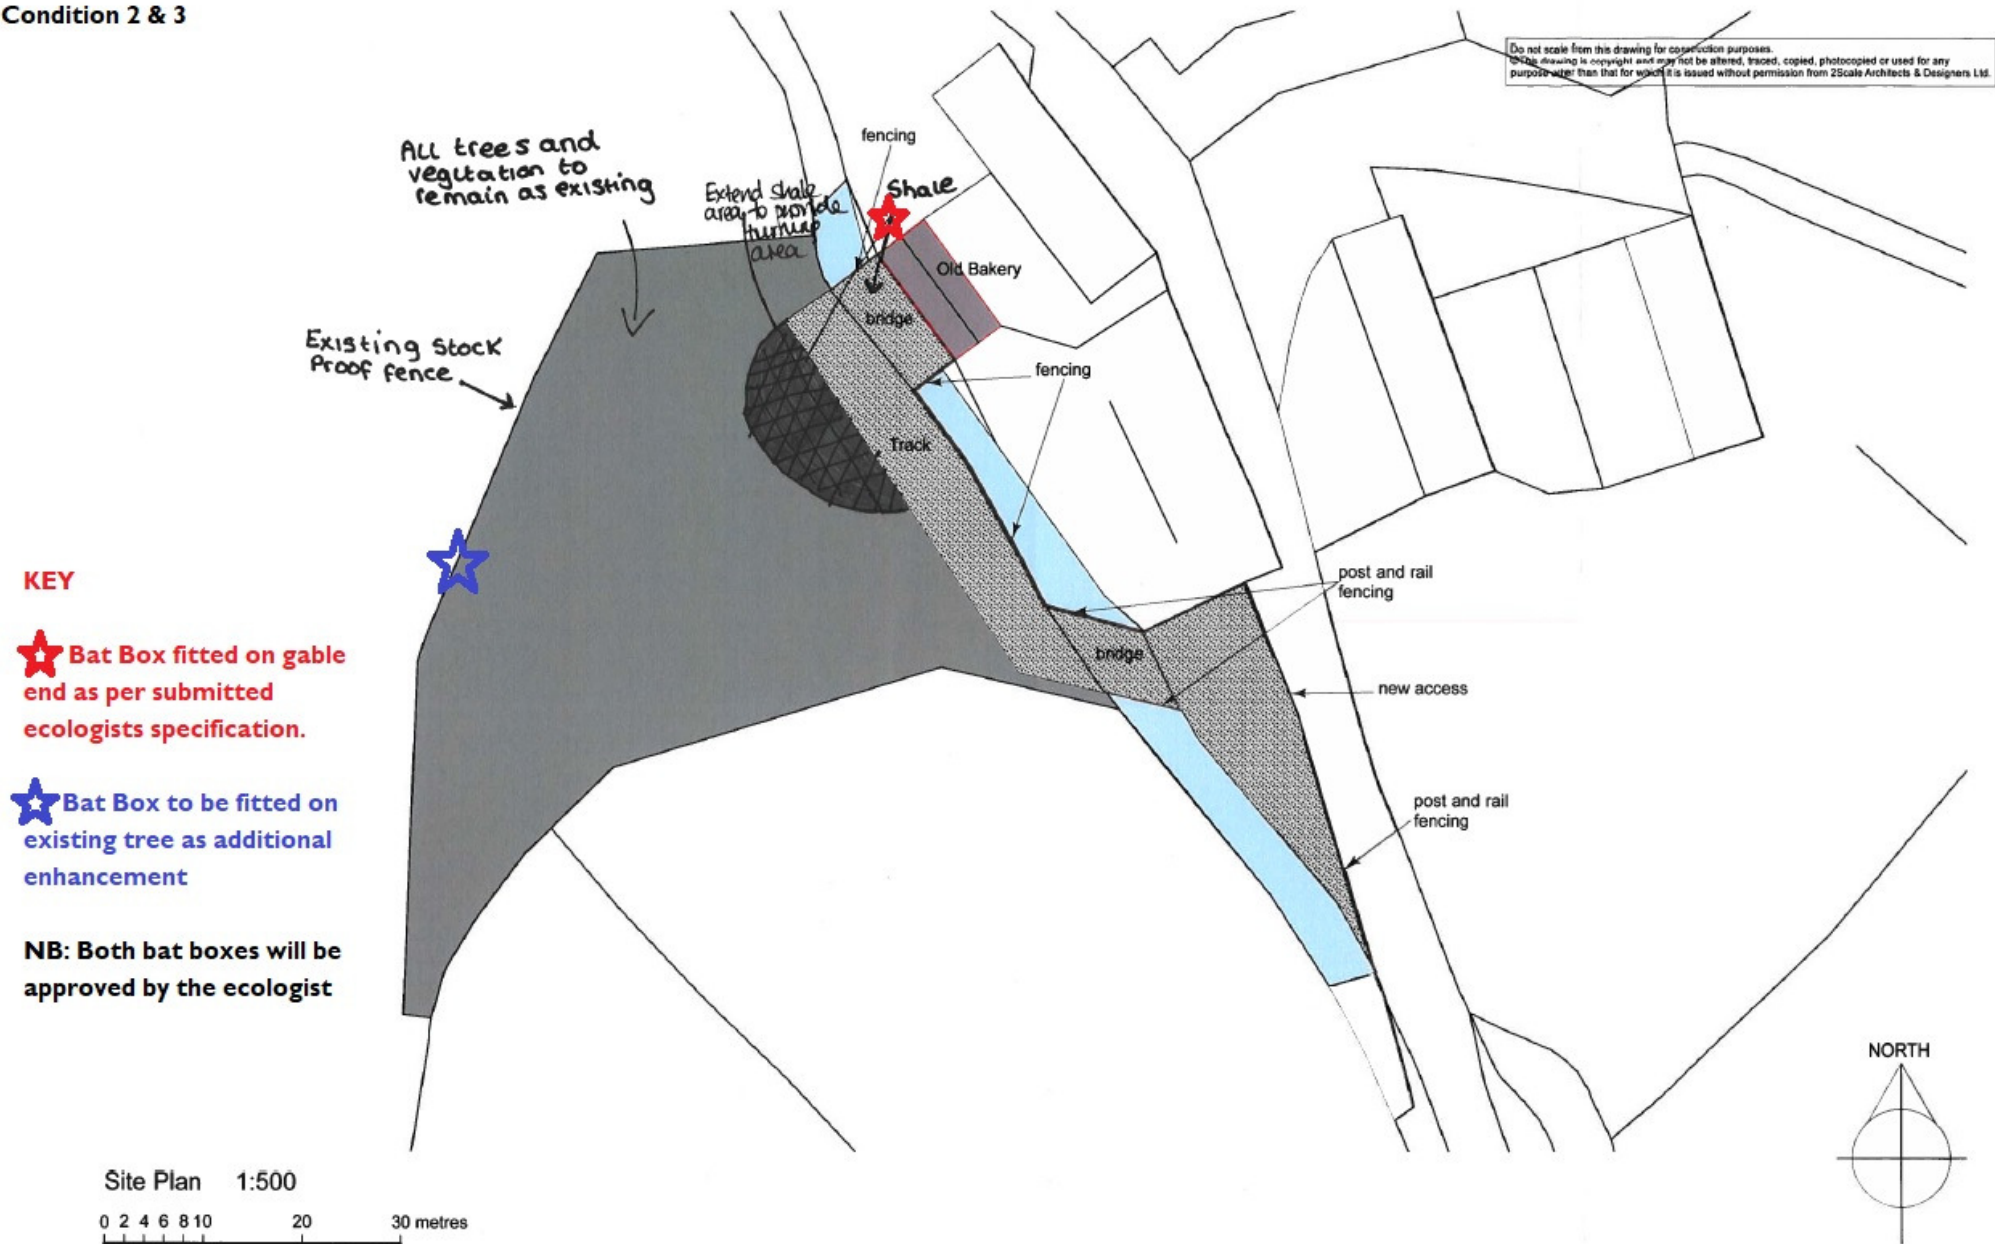

architects & designers ltd
95 Copthorne Road, Shrewsbury, SY3 8ND
T. 01743 241521 E. 2scale@talktalk.net
www.2scale.biz

Client	Carter Jonas	Project	The Old Bakery	Scale	1:500 @A3	Date	20/02/18	Drawn	SEF
Title	Site Plan	Job No.	521	Drwg. No.	015	Revision			