


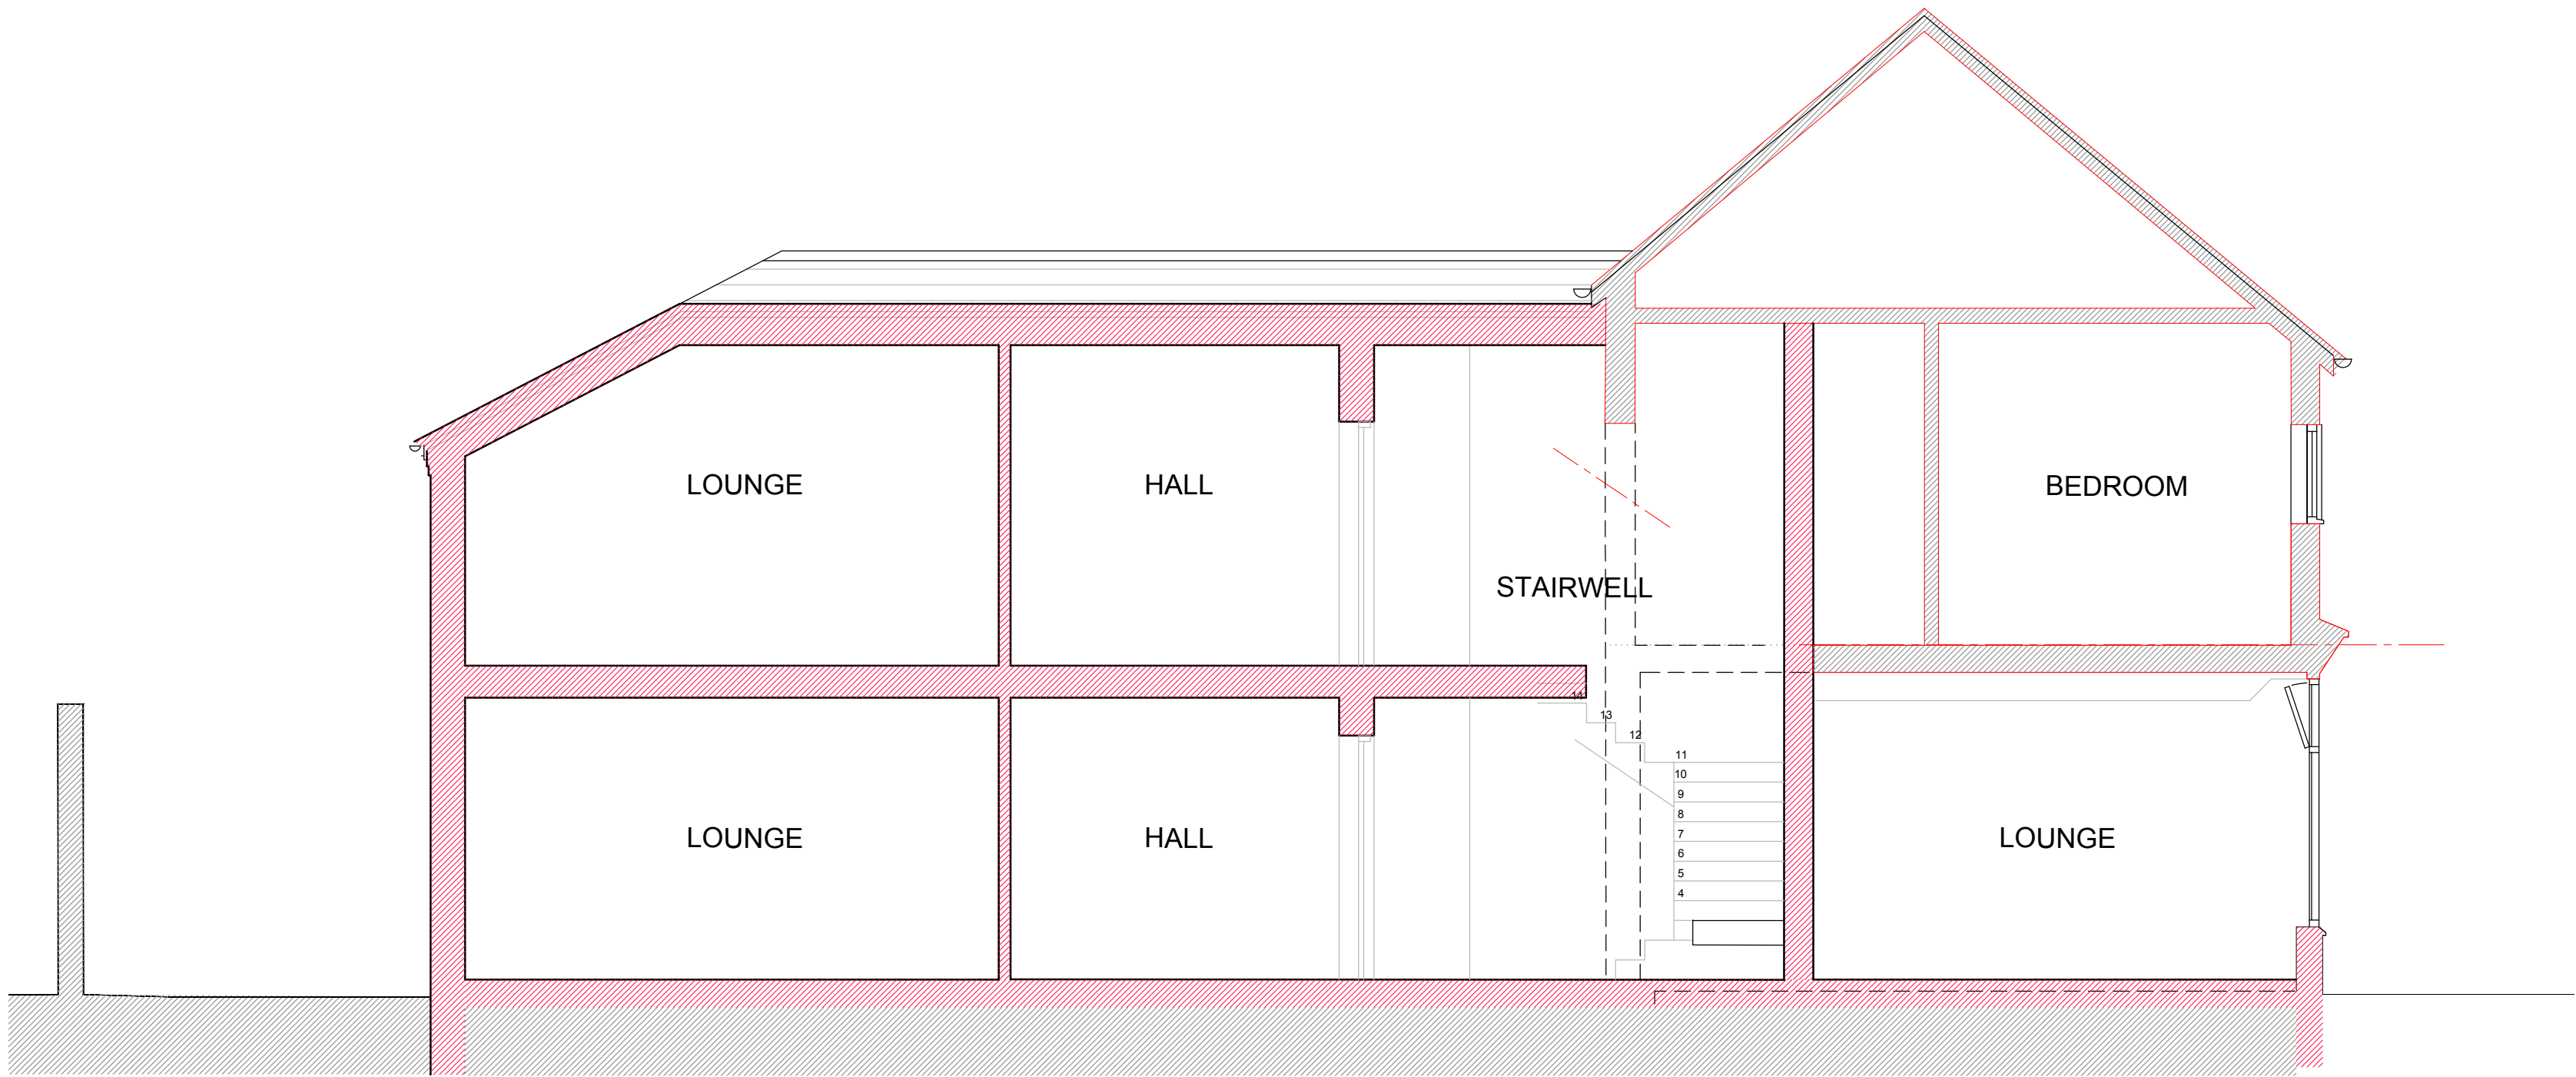


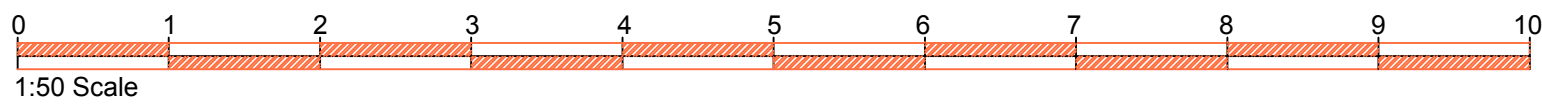

SECTION 1-1 1 : 5 0

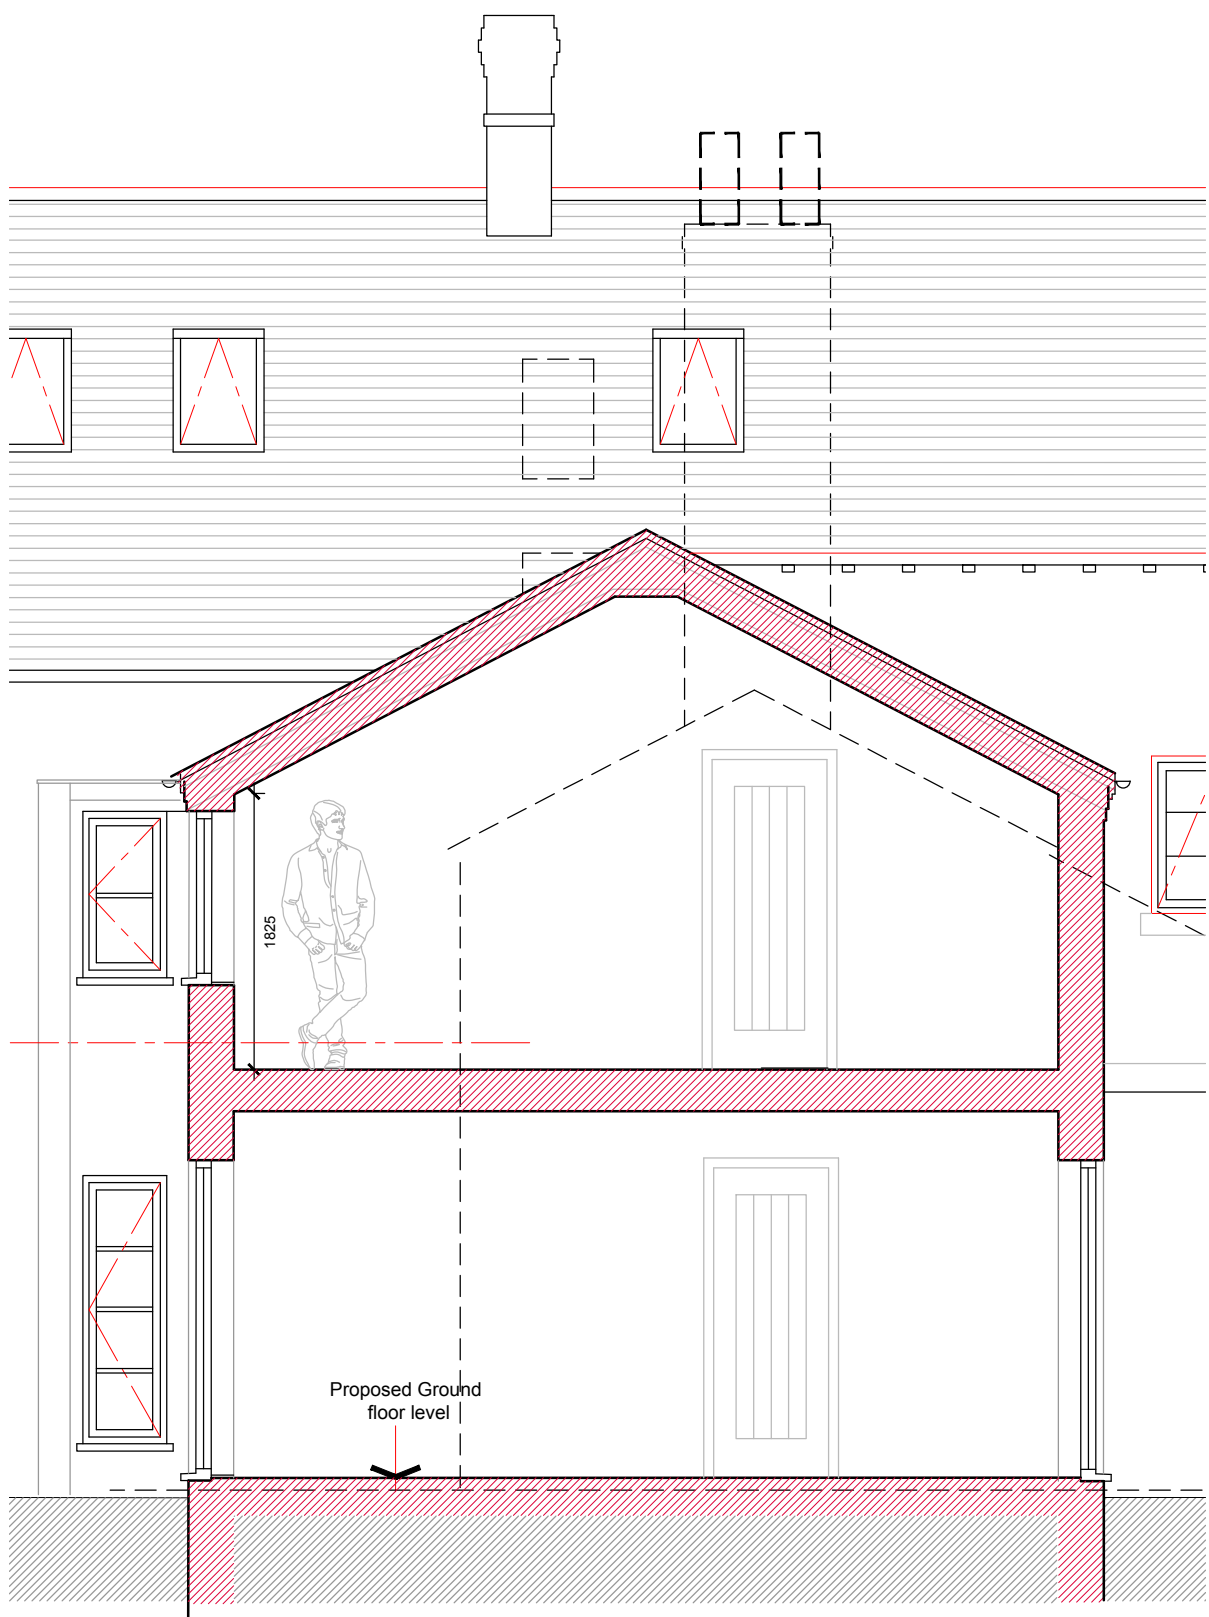

SECTION 2-2 1 : 5 0

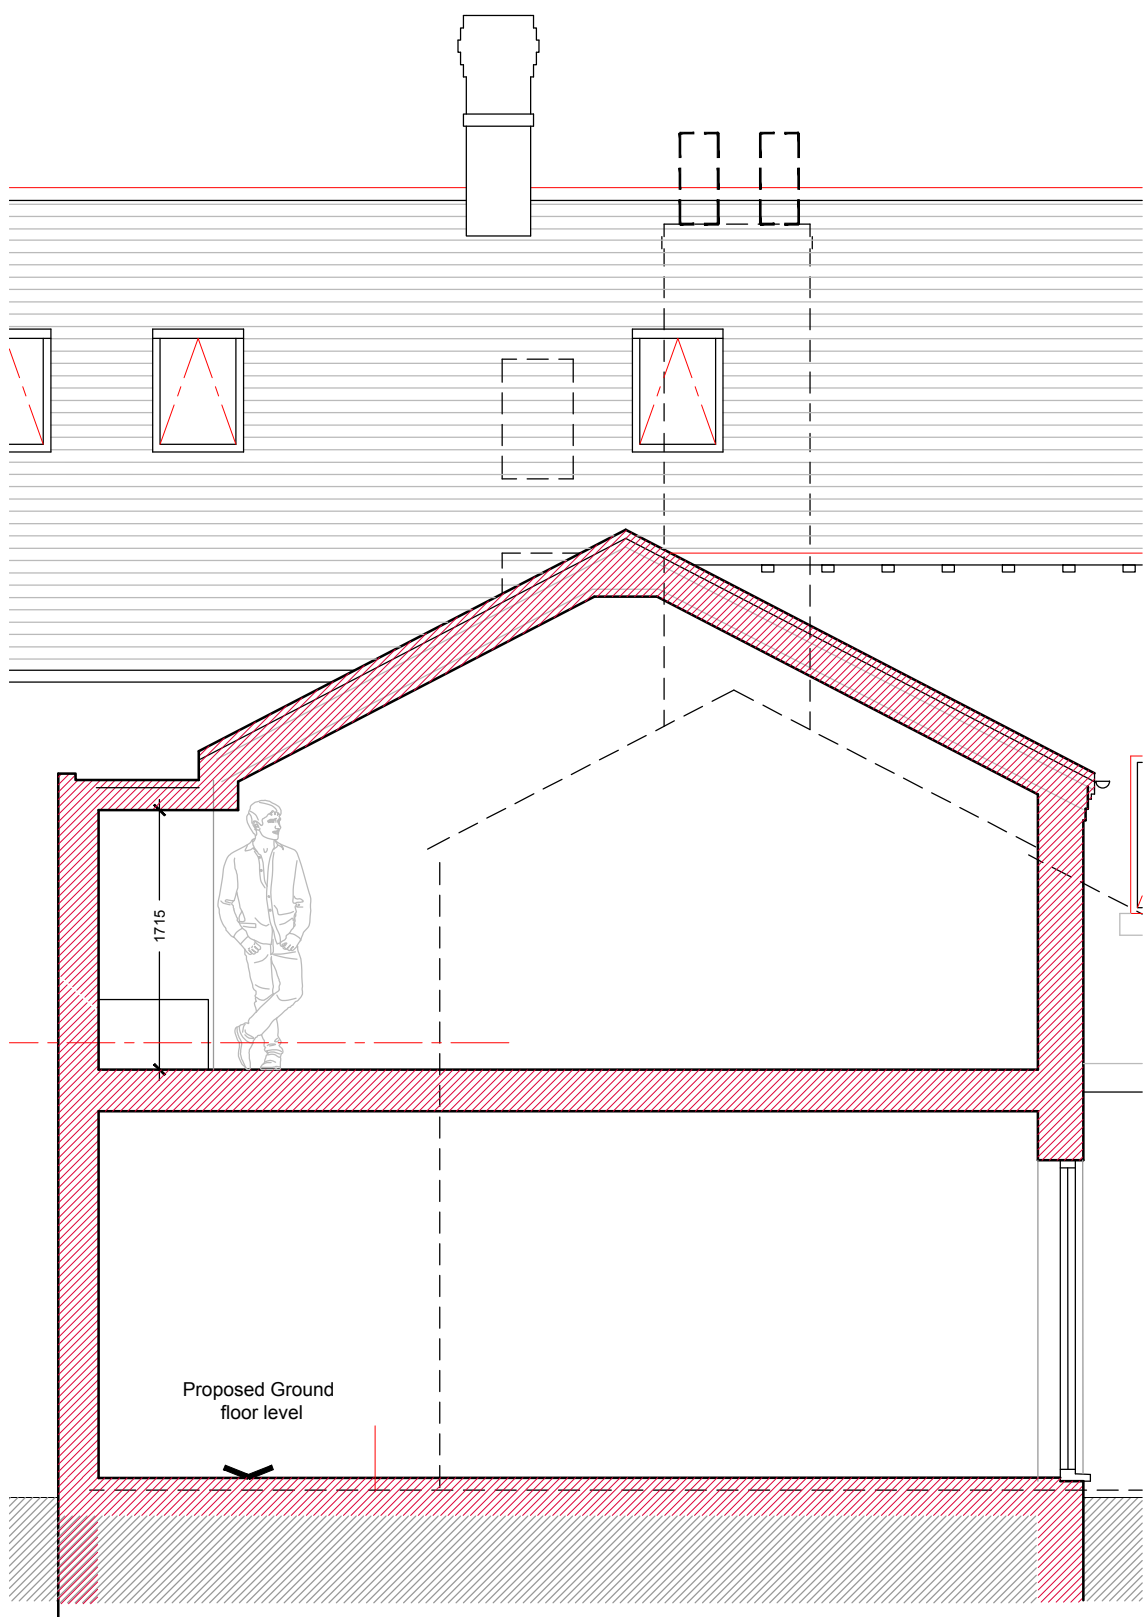

SECTION 3-3 1 : 5 0

All Dimensions & Levels to be checked and verified by the contractor prior to works commencing. Do not scale this drawing

Any errors to be reported to the Contract Administrator immediately

The copyright of this drawing and design is vested in theArchitectural Design Services company and mustnot be copied or reproduced without written consent

revision	description	date
A	Redesigned to reflect planners comments	03.06.19

client
SALINGER REED Ltd.

project
PROPOSED EXTENSION AND INTERNAL ALTERATIONS

location
4, HIGH STREET
OVERTON

title
SECTIONS AS PROPOSED

drawn by	date	checked
SAL	MARCH 2019	
scale	1:50 @ A1	
drawing	1383: 08	revision A
issue	Planning	

DESIGN²¹
architecture

07891 521 219
1, Spark Terrace - Stoke,On,Trent - ST4 7QA

www.design-21.co.uk
- Stoke,On,Trent - ST4 7QA