

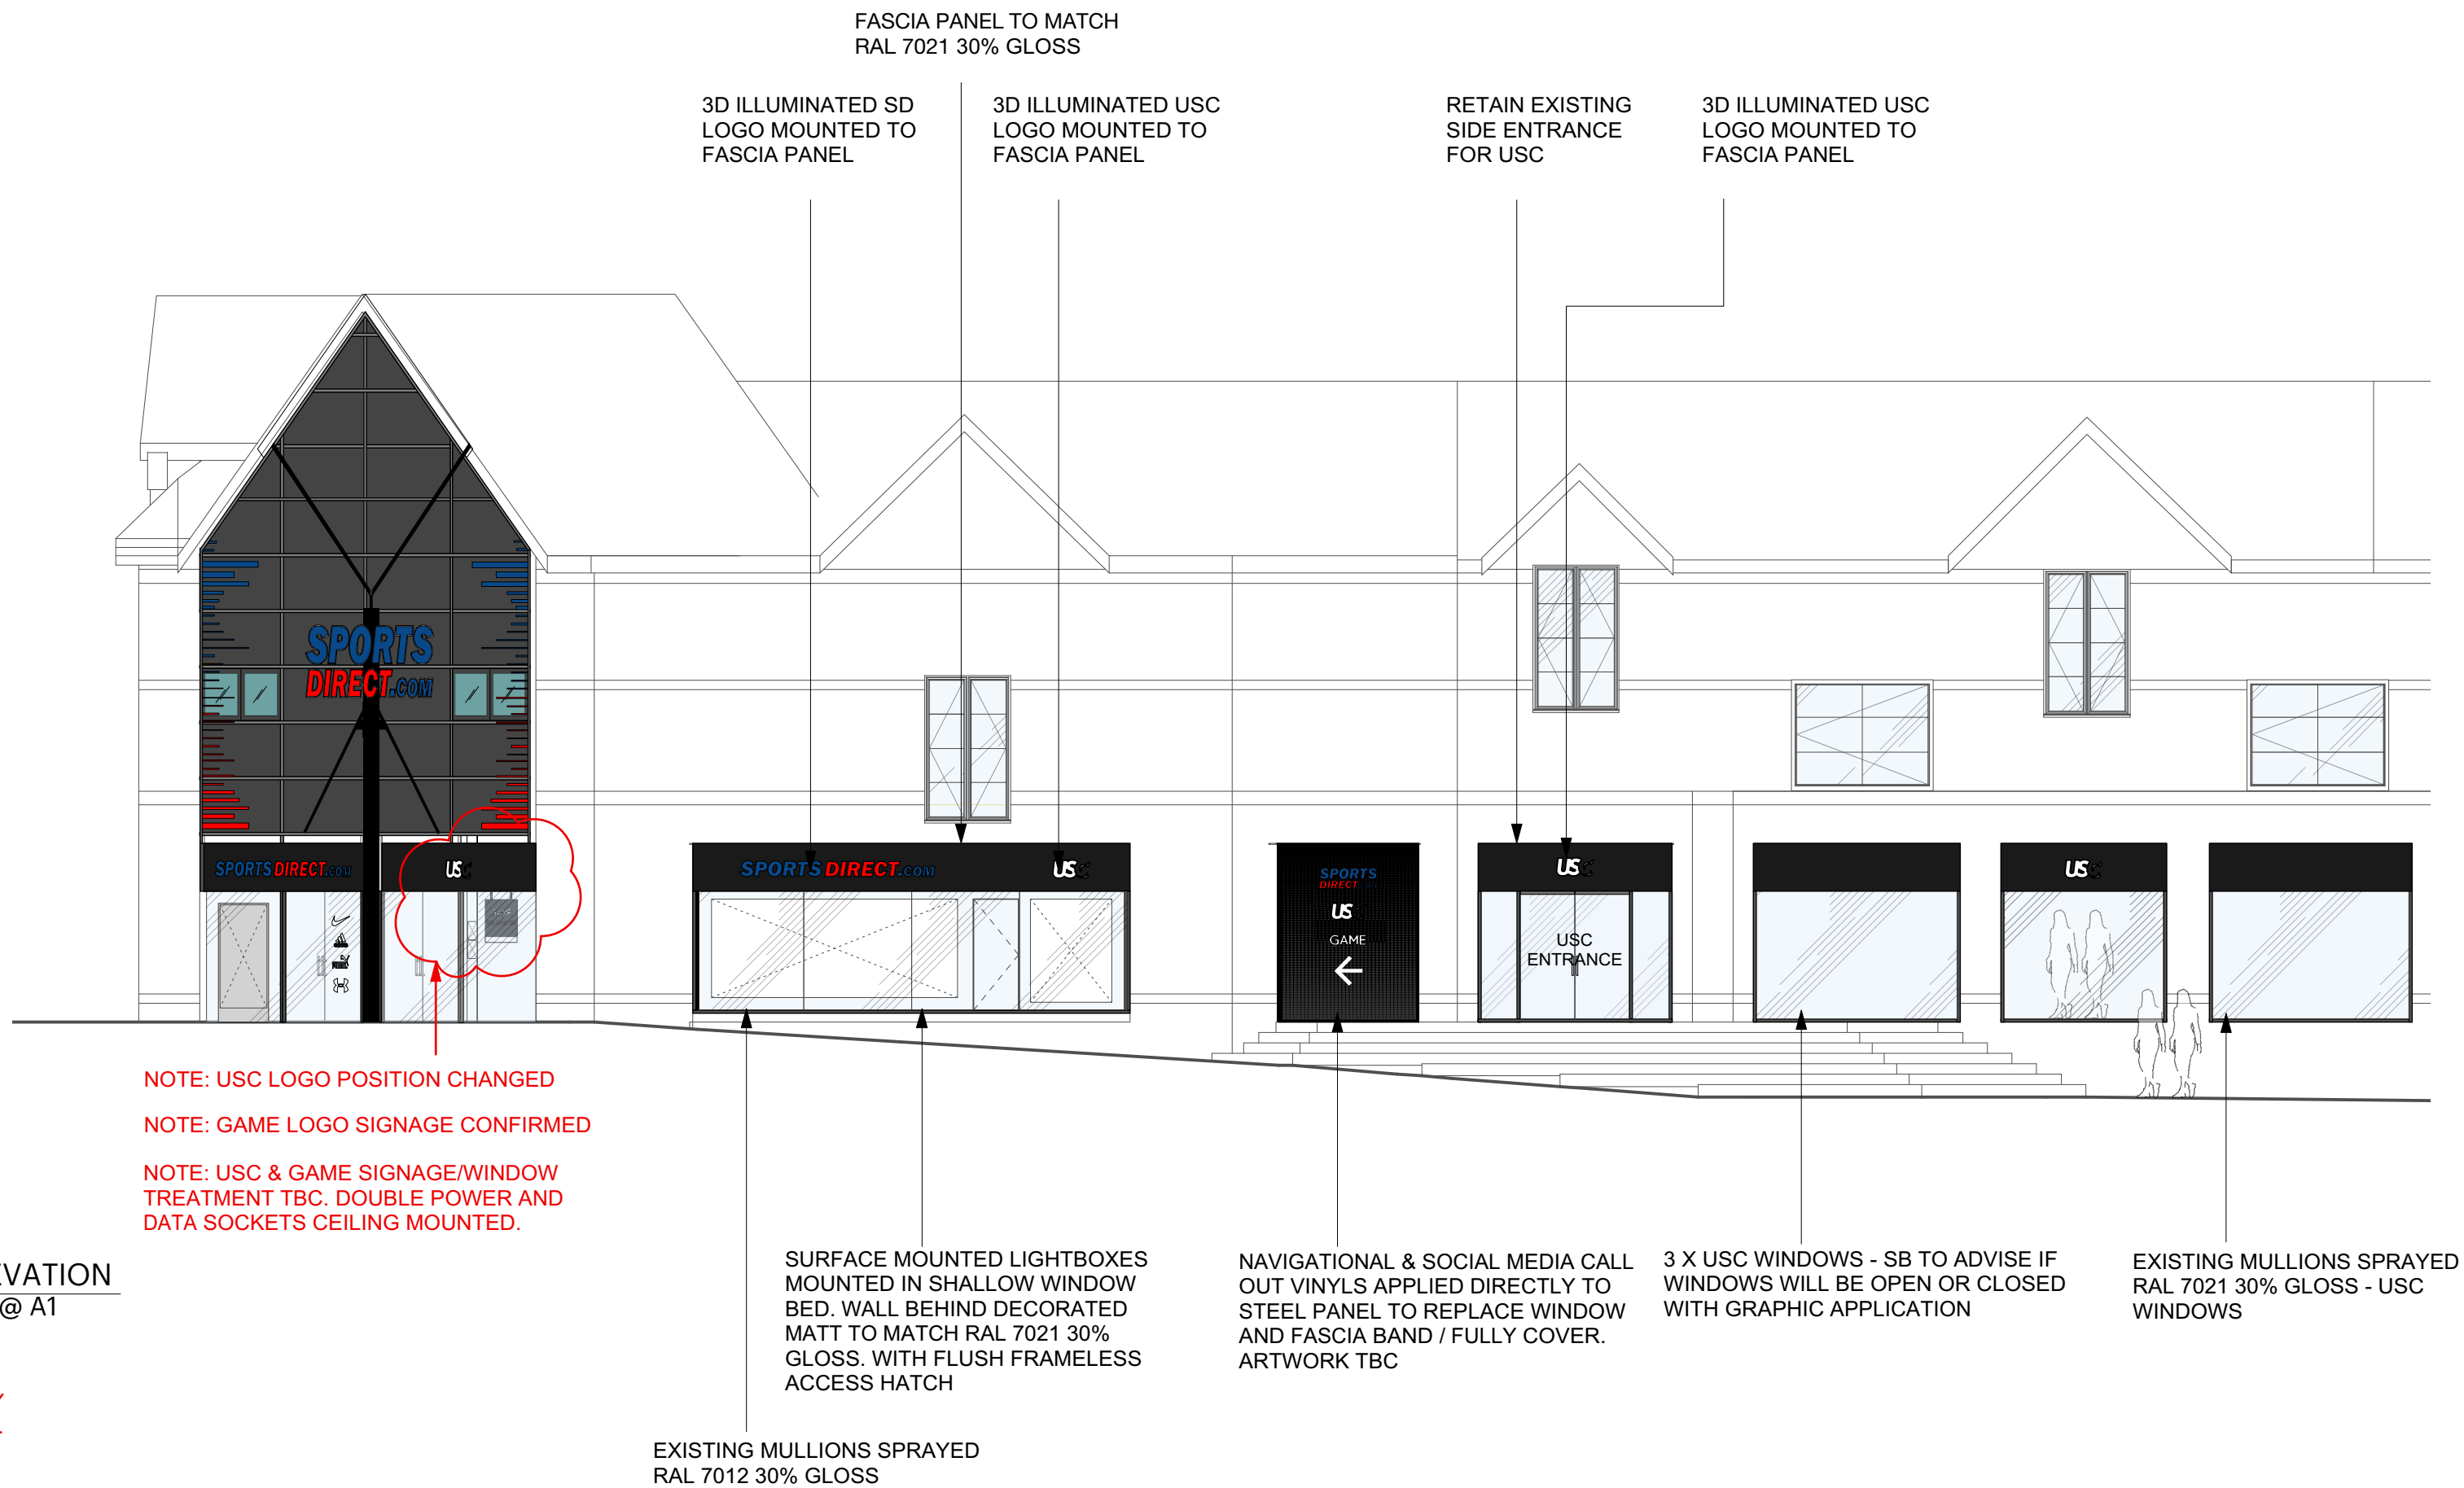


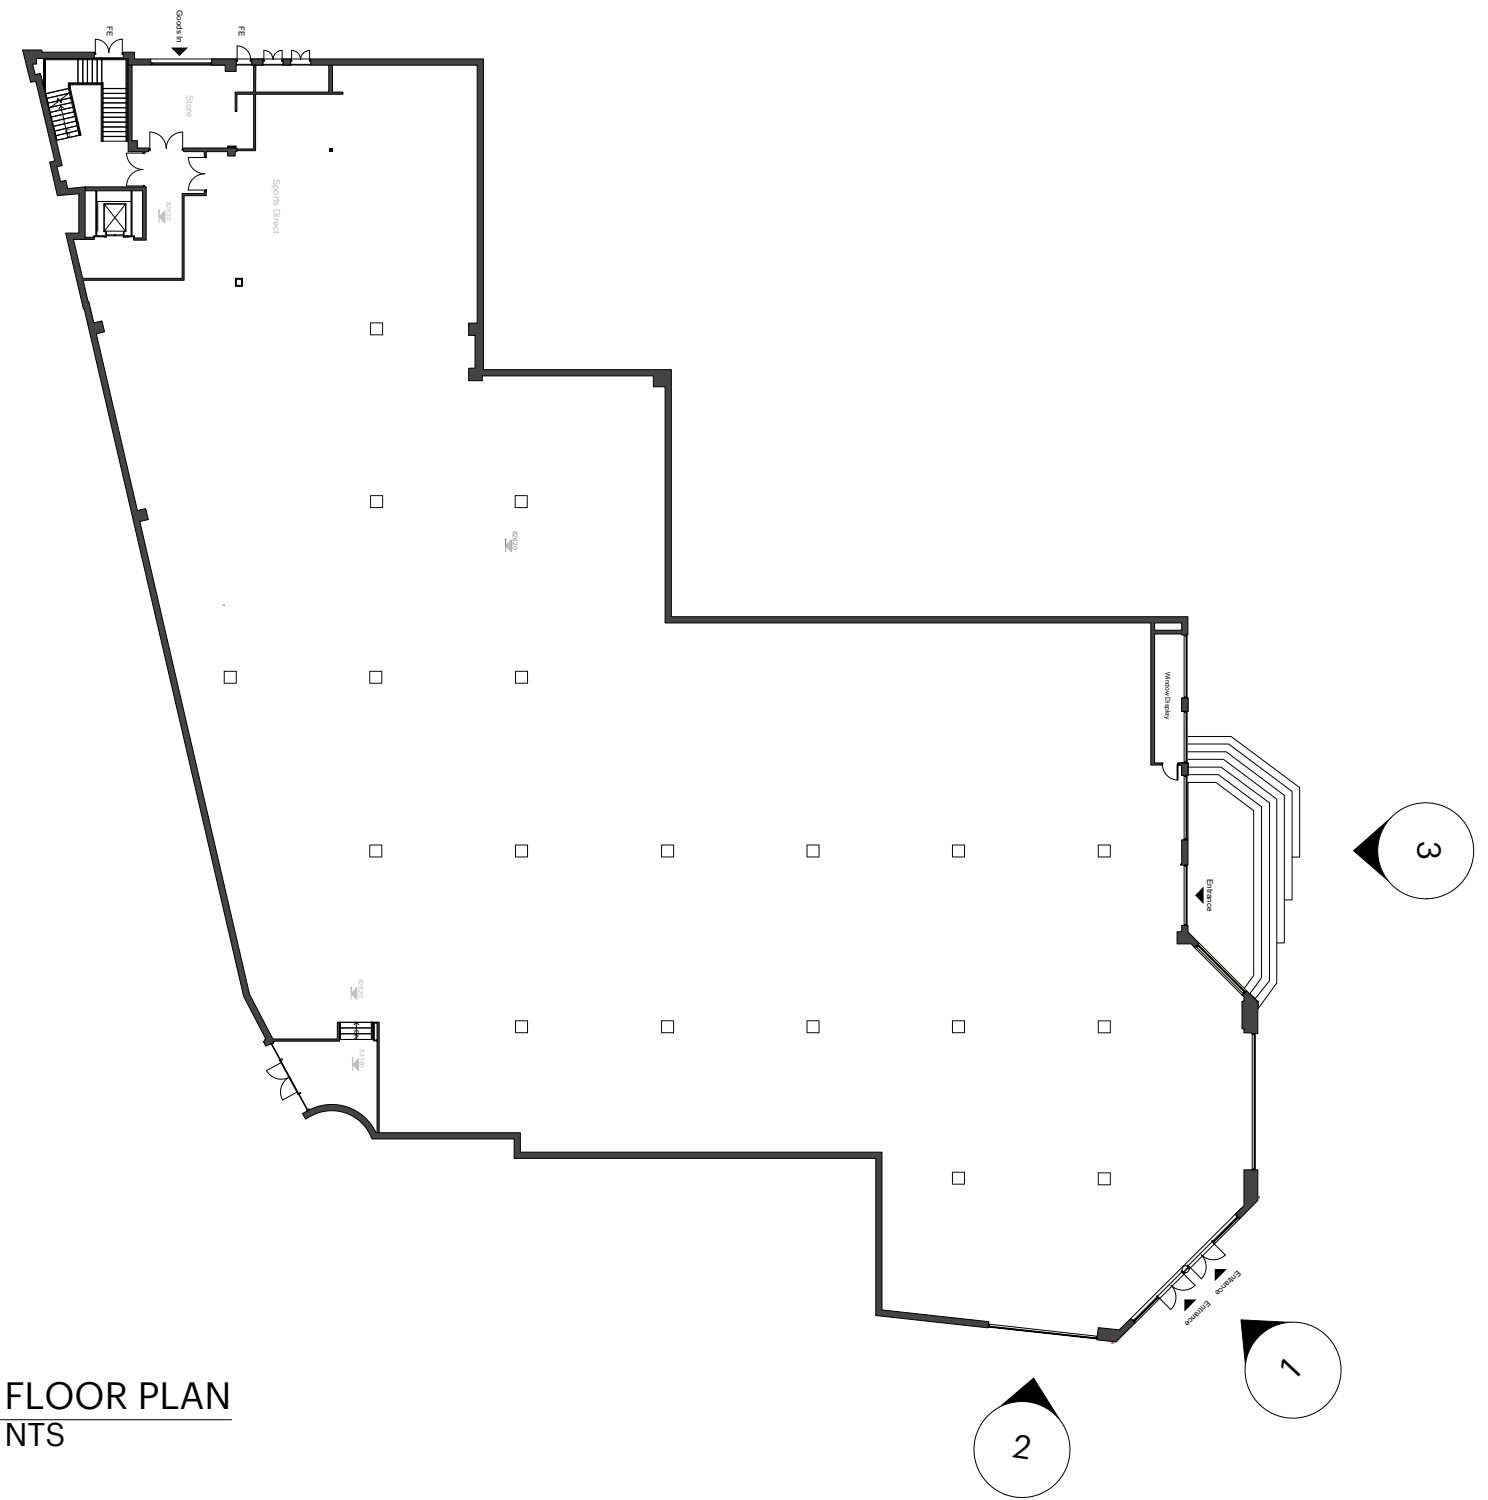

EXISTING PHOTOGRAPH OF SIDE ENTRANCE

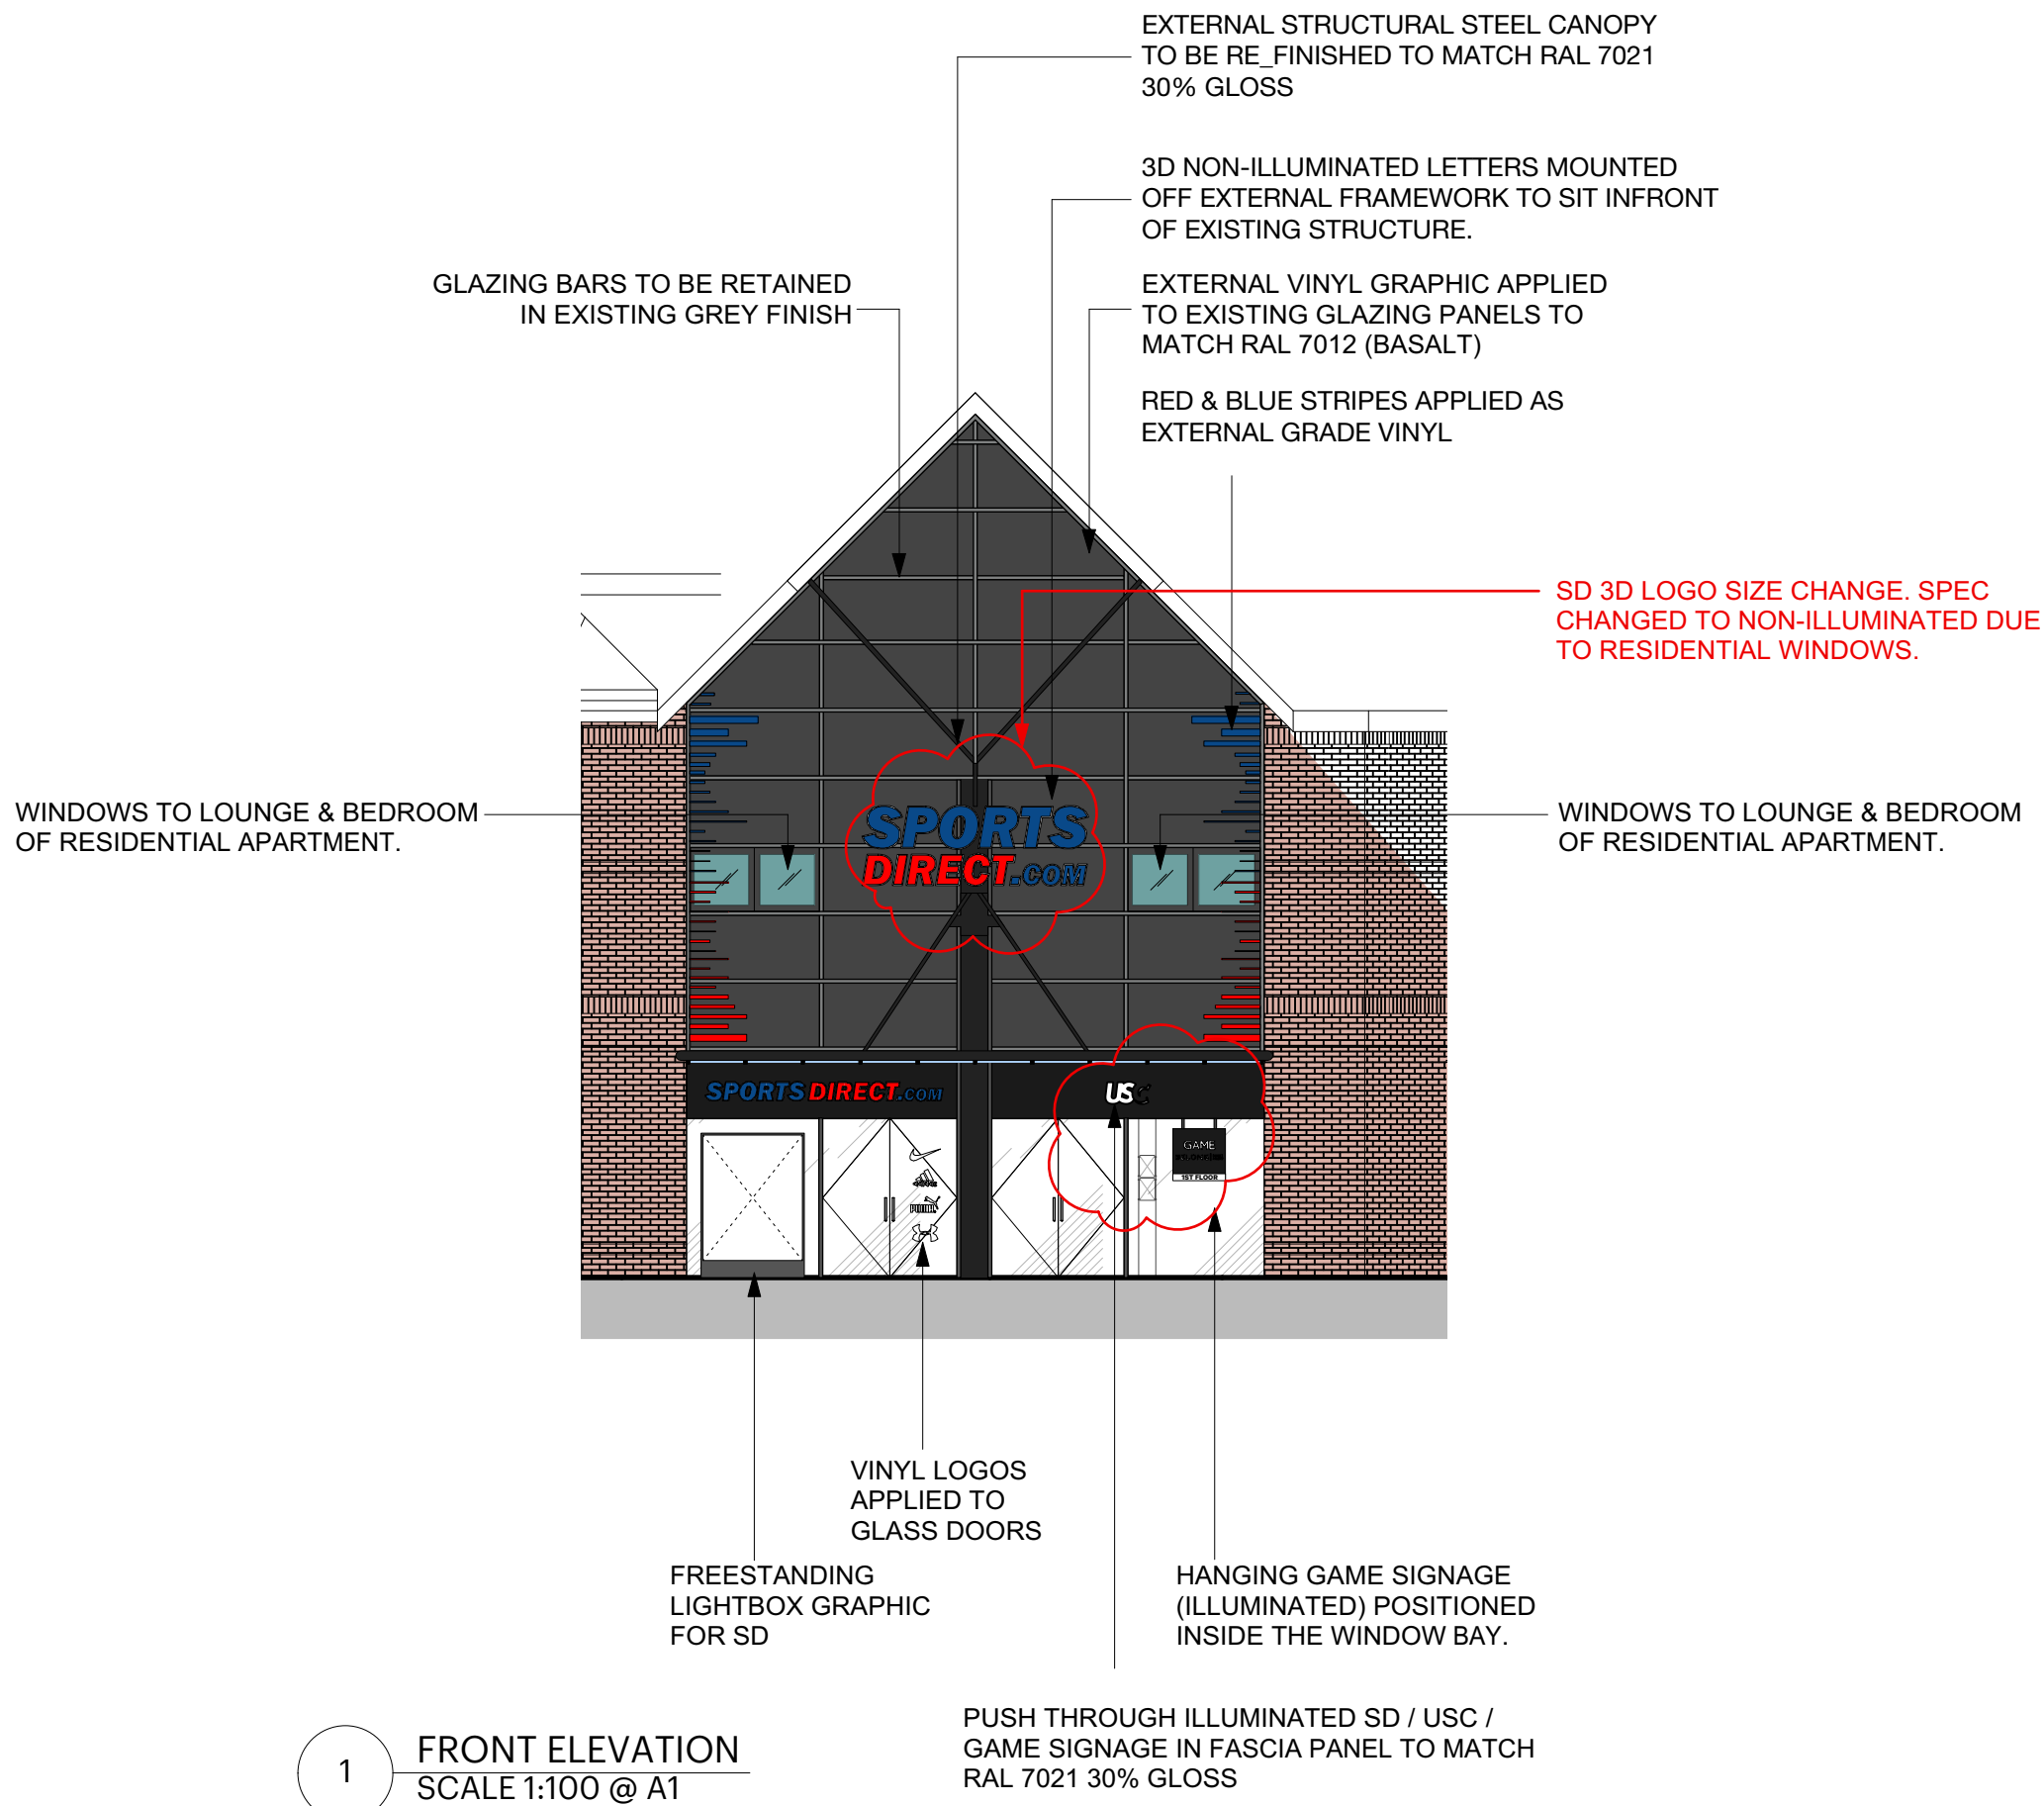

5 EXISTING STORE PHOTOGRAPHY | FRONT VIEW
SCALE 1:100 @ A1

STORE GRADE:
BRONZE

DISCLAIMER:

This drawing is the property of The One Off Ltd. Copyright is reserved by them and the drawing is issued on the condition that it is not copied, reproduced or disclosed to any unauthorised person, wholly or in part, without the consent in writing of The One Off Ltd. Do not scale off drawing. All dimensions to be verified prior to manufacture and construction by contractor. Any discrepancies to be reported immediately. Any alterations must be notified to TOO and a record must be kept. TOO will not be responsible for any alterations made to this drawing.

REVISIONS:

Issue Code	Drawn By	Checked By	Scale	Date	Revision
2	RP	SJ	1:100	03/09/19	C

C	14/10/19	CENTRAL SD LOGO SIZE/SPEC CHANGE	RP
B	18/09/19	ADDITIONAL SIGN ADDED IN WINDOW	RP
A	18/09/19	USC WINDOW REVISIONS	RP

Client:	SDI	Job N°:	11351
Job:	WREXHAM	Dwg. Series:	200
Dwg Type:	ELEVATIONS/SECTIONS	Dwg N°:	200
Dwg Title:	PROPOSED SHOPFRONT	Revision:	C
Issue Code:	2	Drawn By:	RP
Checked By:	SJ	Scale:	1:100
Date:	03/09/19	Revision:	C

The One Off. To scale when printed at A1

Client Approval: I approve these drawings for: size, material specification, functionality & aesthetics

Issue Codes: I = Information; T = Tender; CA = Client approved



www.theoneoff.com
Derby Road Melbourne Derbyshire DE73 8FF | 22a Arlington Way, London, EC1R 1UY
Telephone +44 (0)1332 684 555 | Telephone +44 (0)20 7589 8800

