


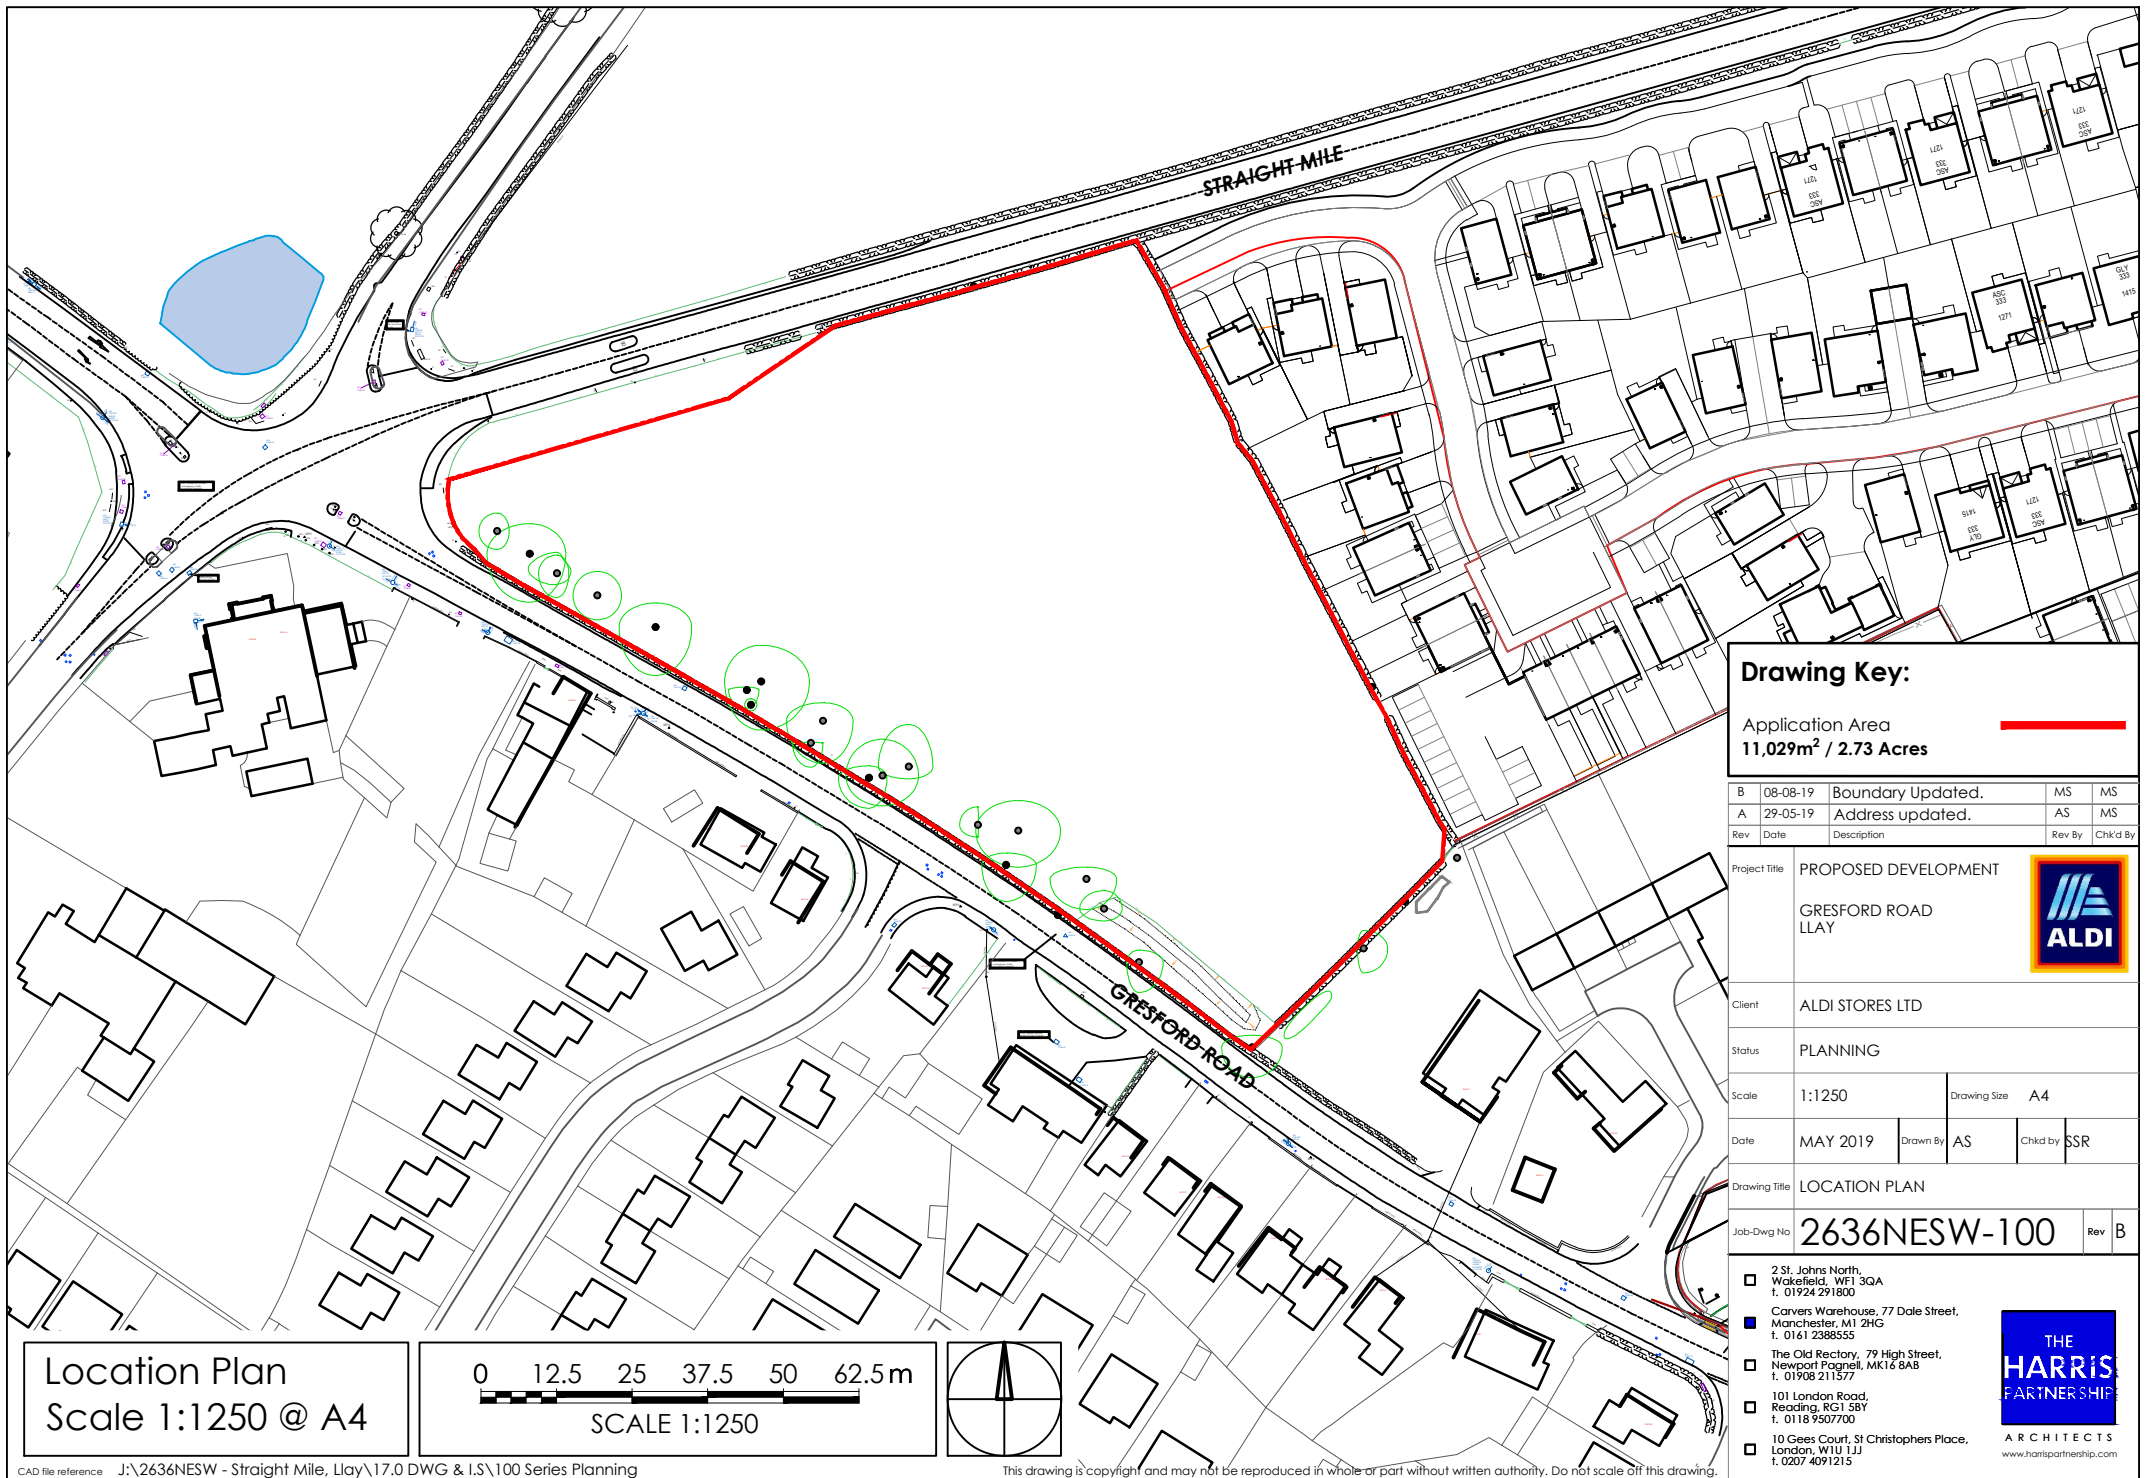

Drawing Key:
Application Area
11,029m² / 2.73 Acres

B	08-08-19	Boundary Updated.	MS	MS
A	29-05-19	Address updated.	AS	MS
Rev	Date	Description	Rev By	Chkd By

Project Title

PROPOSED DEVELOPMENT

GRESFORD ROAD LLAY

Client

ALDI STORES LTD

Status

PLANNING

Scale

1:1250

Drawing Size

A4

Date

MAY 2019

Drawn By

AS

Chkd by

SSR

Drawing Title

LOCATION PLAN

Job-Dwg No

2636NESW-100

Rev

B

☐ 2 St. Johns North, Wakefield, WF1 3QA t. 01924 291800

☒ Carvers Warehouse, 77 Dale Street, Manchester, M1 2HG t. 0161 2388555

☐ The Old Rectory, 79 High Street, Newport Pagnell, MK16 8AB t. 01908 211577

☐ 101 London Road, Reading, RG1 5BY t. 0118 9507700

☐ 10 Gees Court, St Christophers Place, London, W1U 1JJ t. 0207 4091215

THE HARRIS PARTNERSHIP ARCHITECTS

www.harrispartnership.com

