

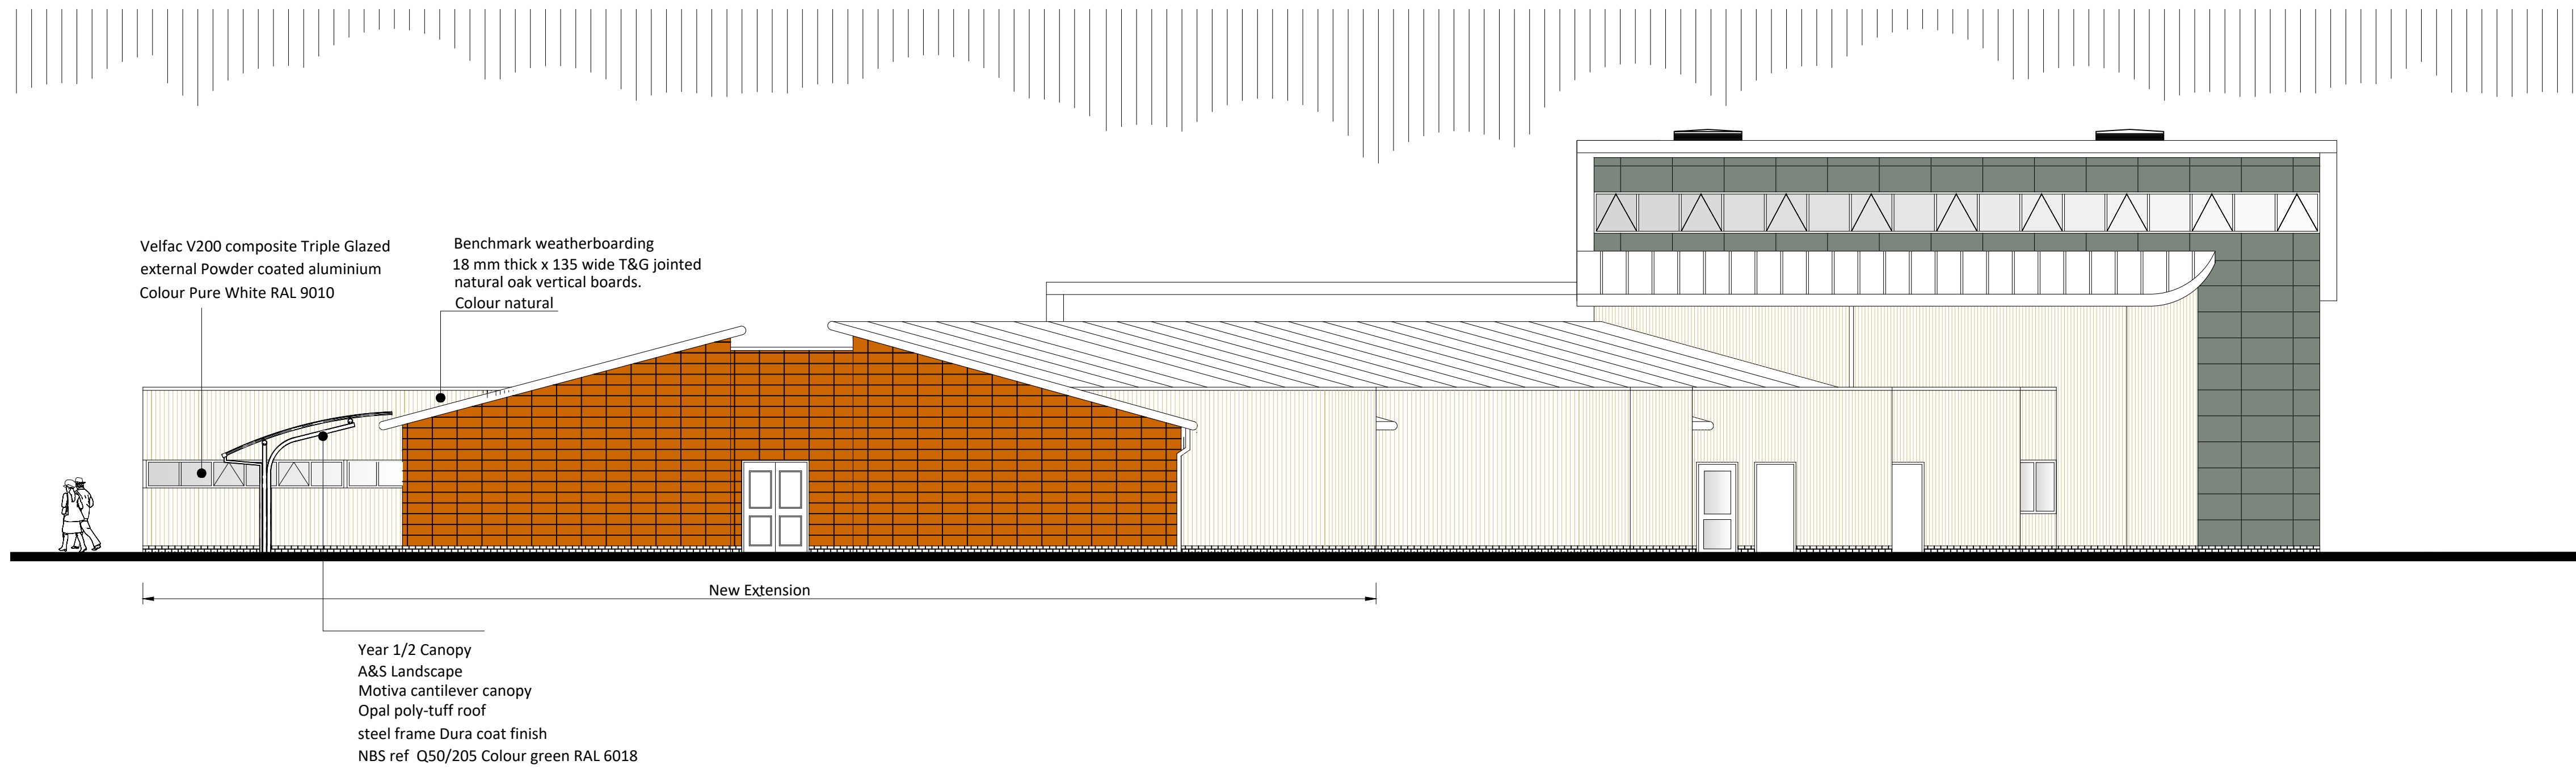


Rear Elevation

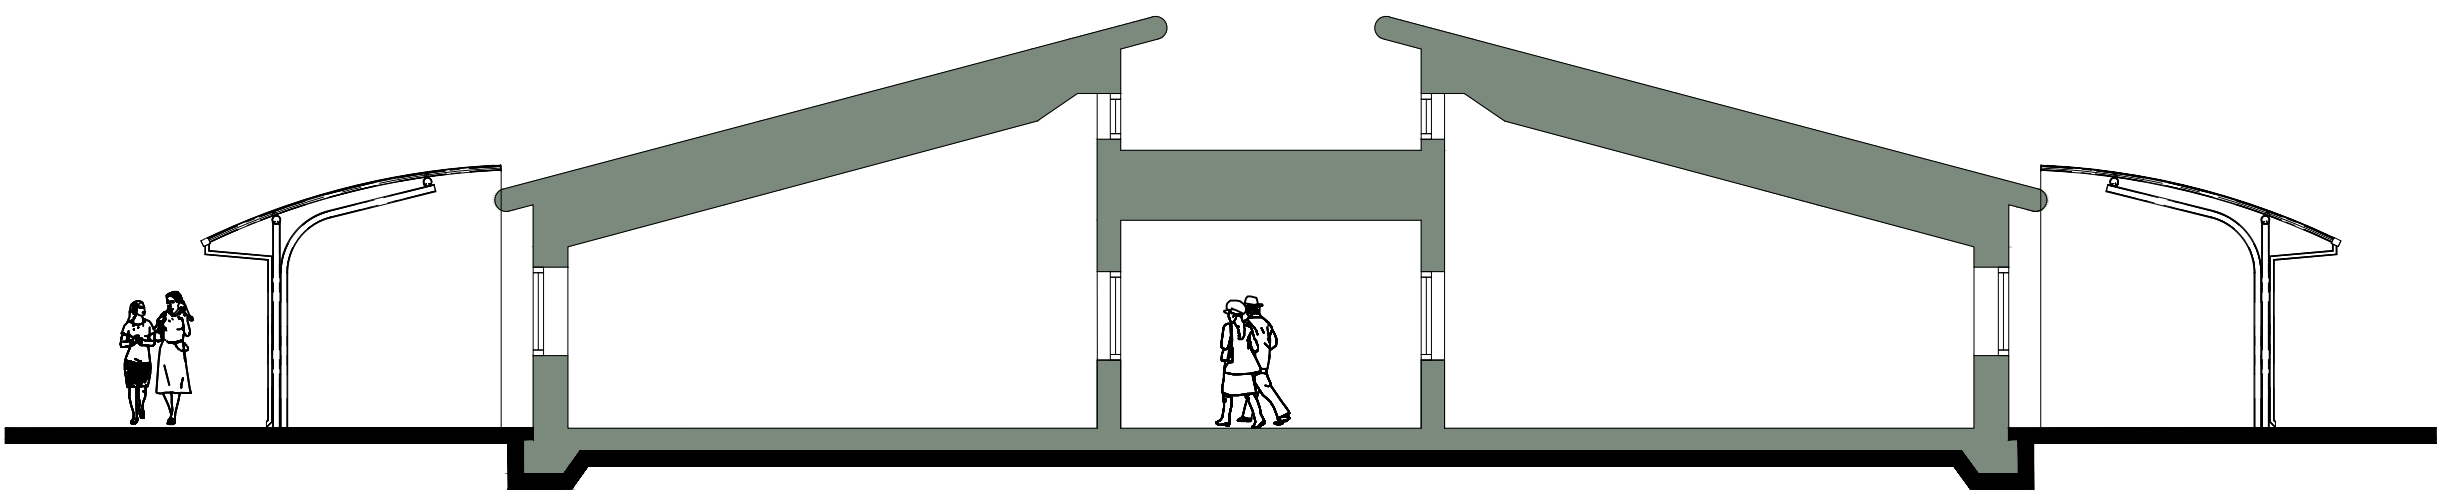

Side A Elevation

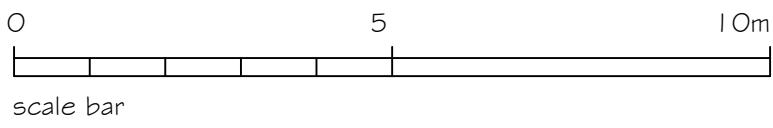

Typical Section Through Proposed Extension

REV	DESCRIPTION	DATE
P01	INITIAL ISSUE	25.08.19
P02	REVISION BY: CHW LAPP	DATE
R01	PLAN OF WORK 2013 WORKSTAGE	LEVEL OF MODEL DEFINITION (LOD)
PURPOSE OF ISSUE - FIT FOR...	APPROVAL	

