


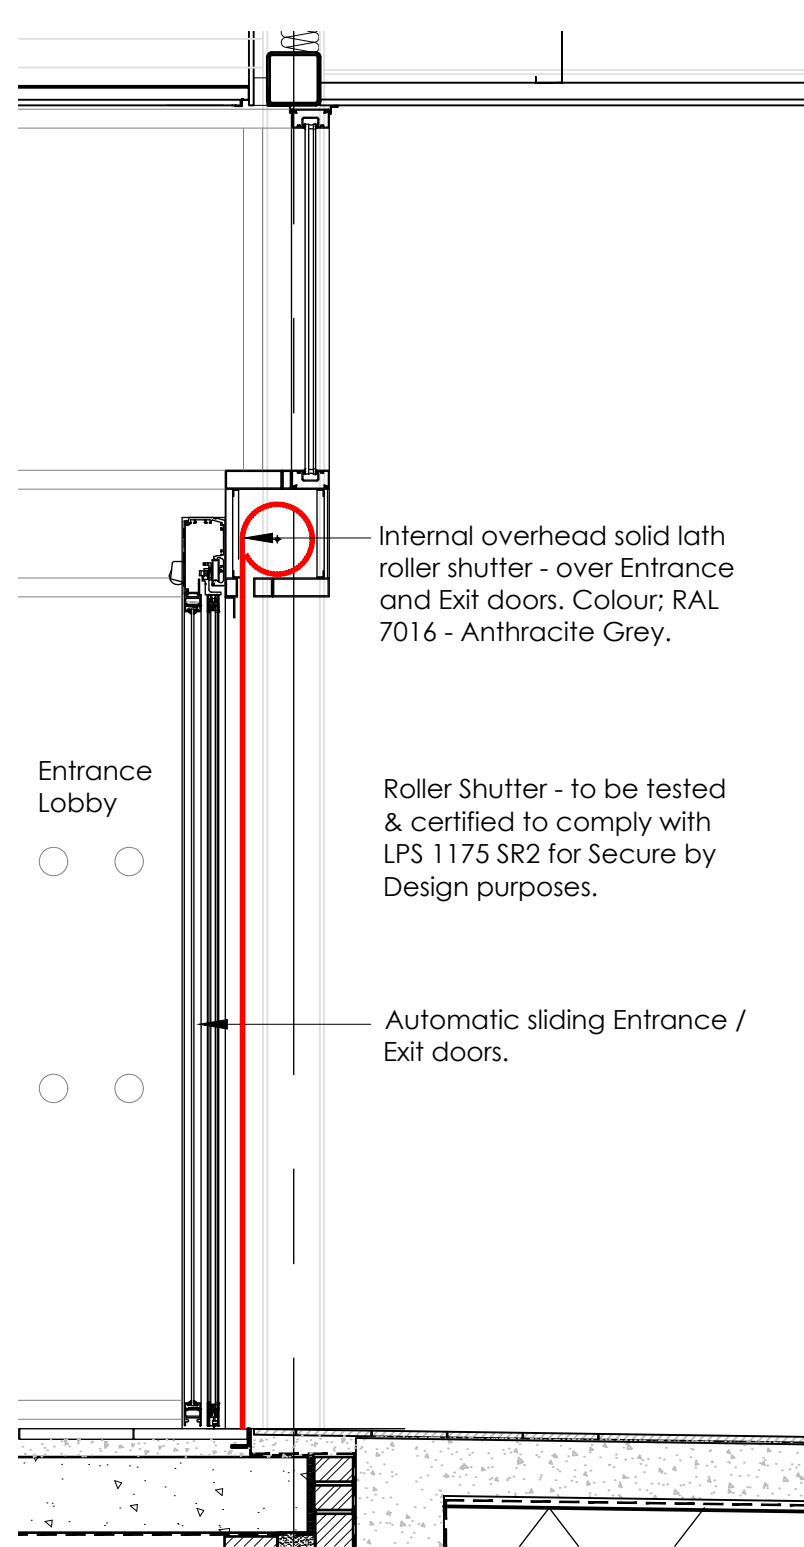


Section Through Roller Shutter Door - 1:20

Proposed Roller Shutter
Scale 1:20 @ A3

0 200 400 600 800 1000mm
SCALE 1:20



Elevation - 1:50

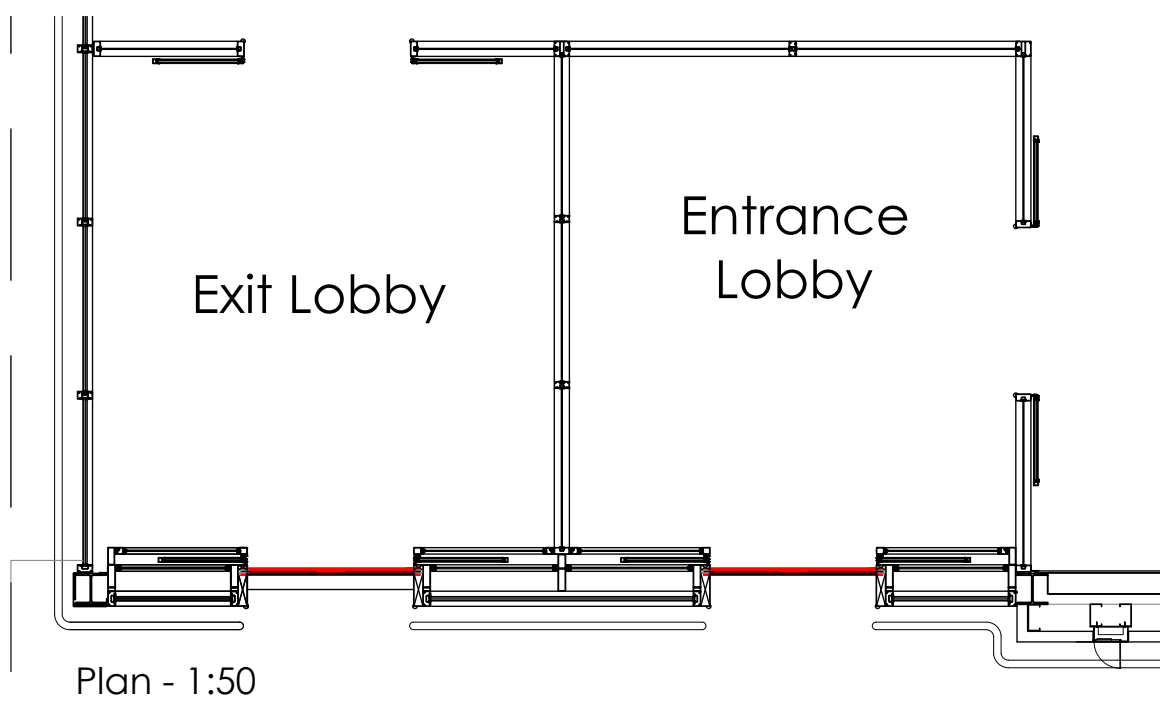

Plan - 1:50

A	29-05-19	Address updated.		AS	MS	
Rev	Date	Description			Rev By	Chk'd By
Project Title		PROPOSED DEVELOPMENT GRESFORD ROAD LLAY				
Client		ALDI STORES LTD.				
Status		PLANNING				
Scale		VARIOUS		Drawing Size A3		
Date		MAY 2019	Drawn By AS	Checked	SSR	
Drawing Title		PROPOSED ROLLER SHUTTER DOOR DETAIL				
Job-Dwg No		2636NESW-106			Rev	A
☐ 2 St. Johns North, Wakefield, WF1 3QA t. 01924 291800 ☒ Carvers Warehouse, 77 Dale Street, Manchester, M1 2HG t. 0161 2388555 ☐ The Old Rectory, 79 High Street, Newport Pagnell, MK16 8AB t. 01908 211577 ☐ 101 London Road, Reading, RG1 5BY t. 0118 9507700 ☐ 10 Gees Court, St Christophers Place, London, W1U 1JJ t. 0207 4091215						
 ARCHITECTS www.harrispartnership.com						