



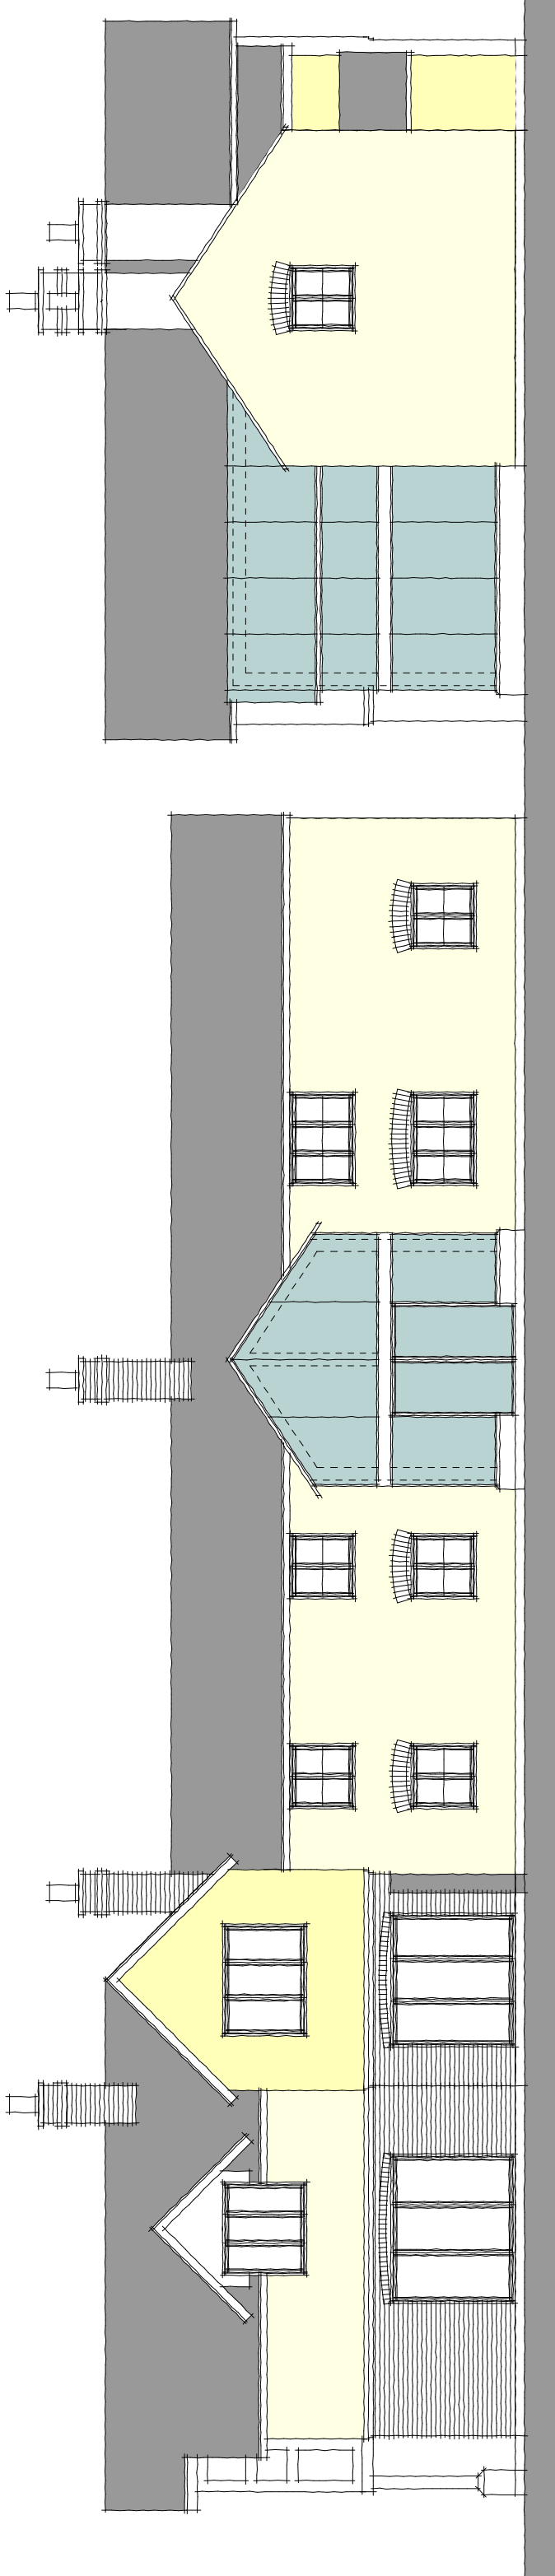

REAR ELEVATION

GABLE ELEVATION

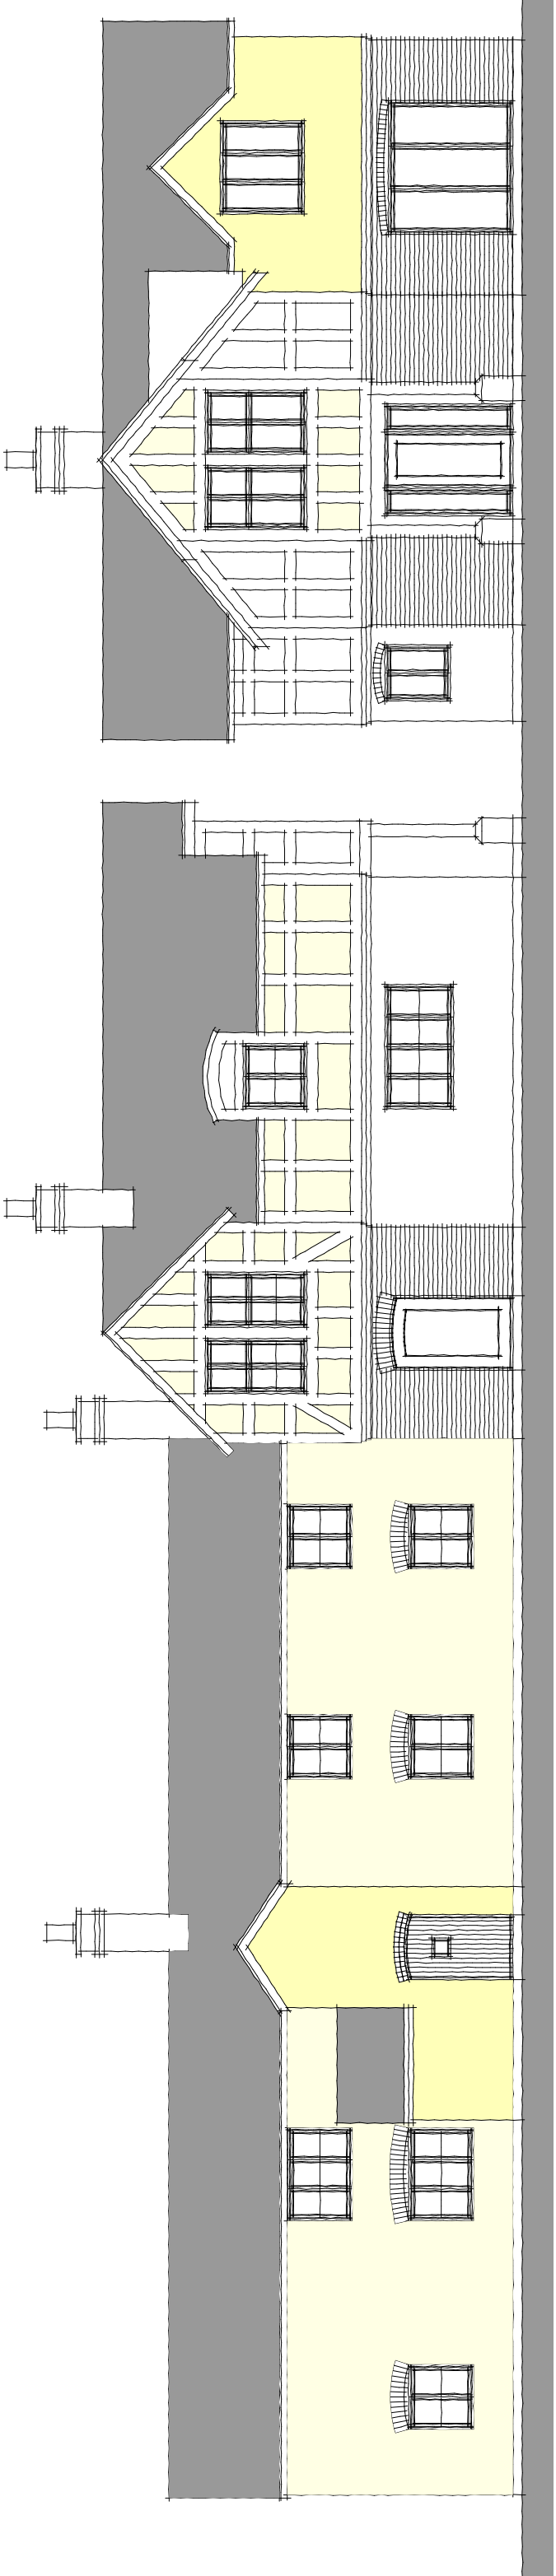

FRONT ELEVATION

GABLE ELEVATION

GEOMETRA
chartered and registered architects

geometra

e mail: dep13120@icloud.com

dwrgr no DA/JM/2019/2

client MR J MURPHY

amendments 0

project THE DYMCK ARMS

PENLEY, LL13 0LS proposed elevations

date MARCH 2019

GEOMETRA David Evans BScHons Dip Arch ARB RIBA
College Fields Farm Dorrington Lane Woore CW3 9RT
Tel: 01630 647750 Mobile 07879892848