


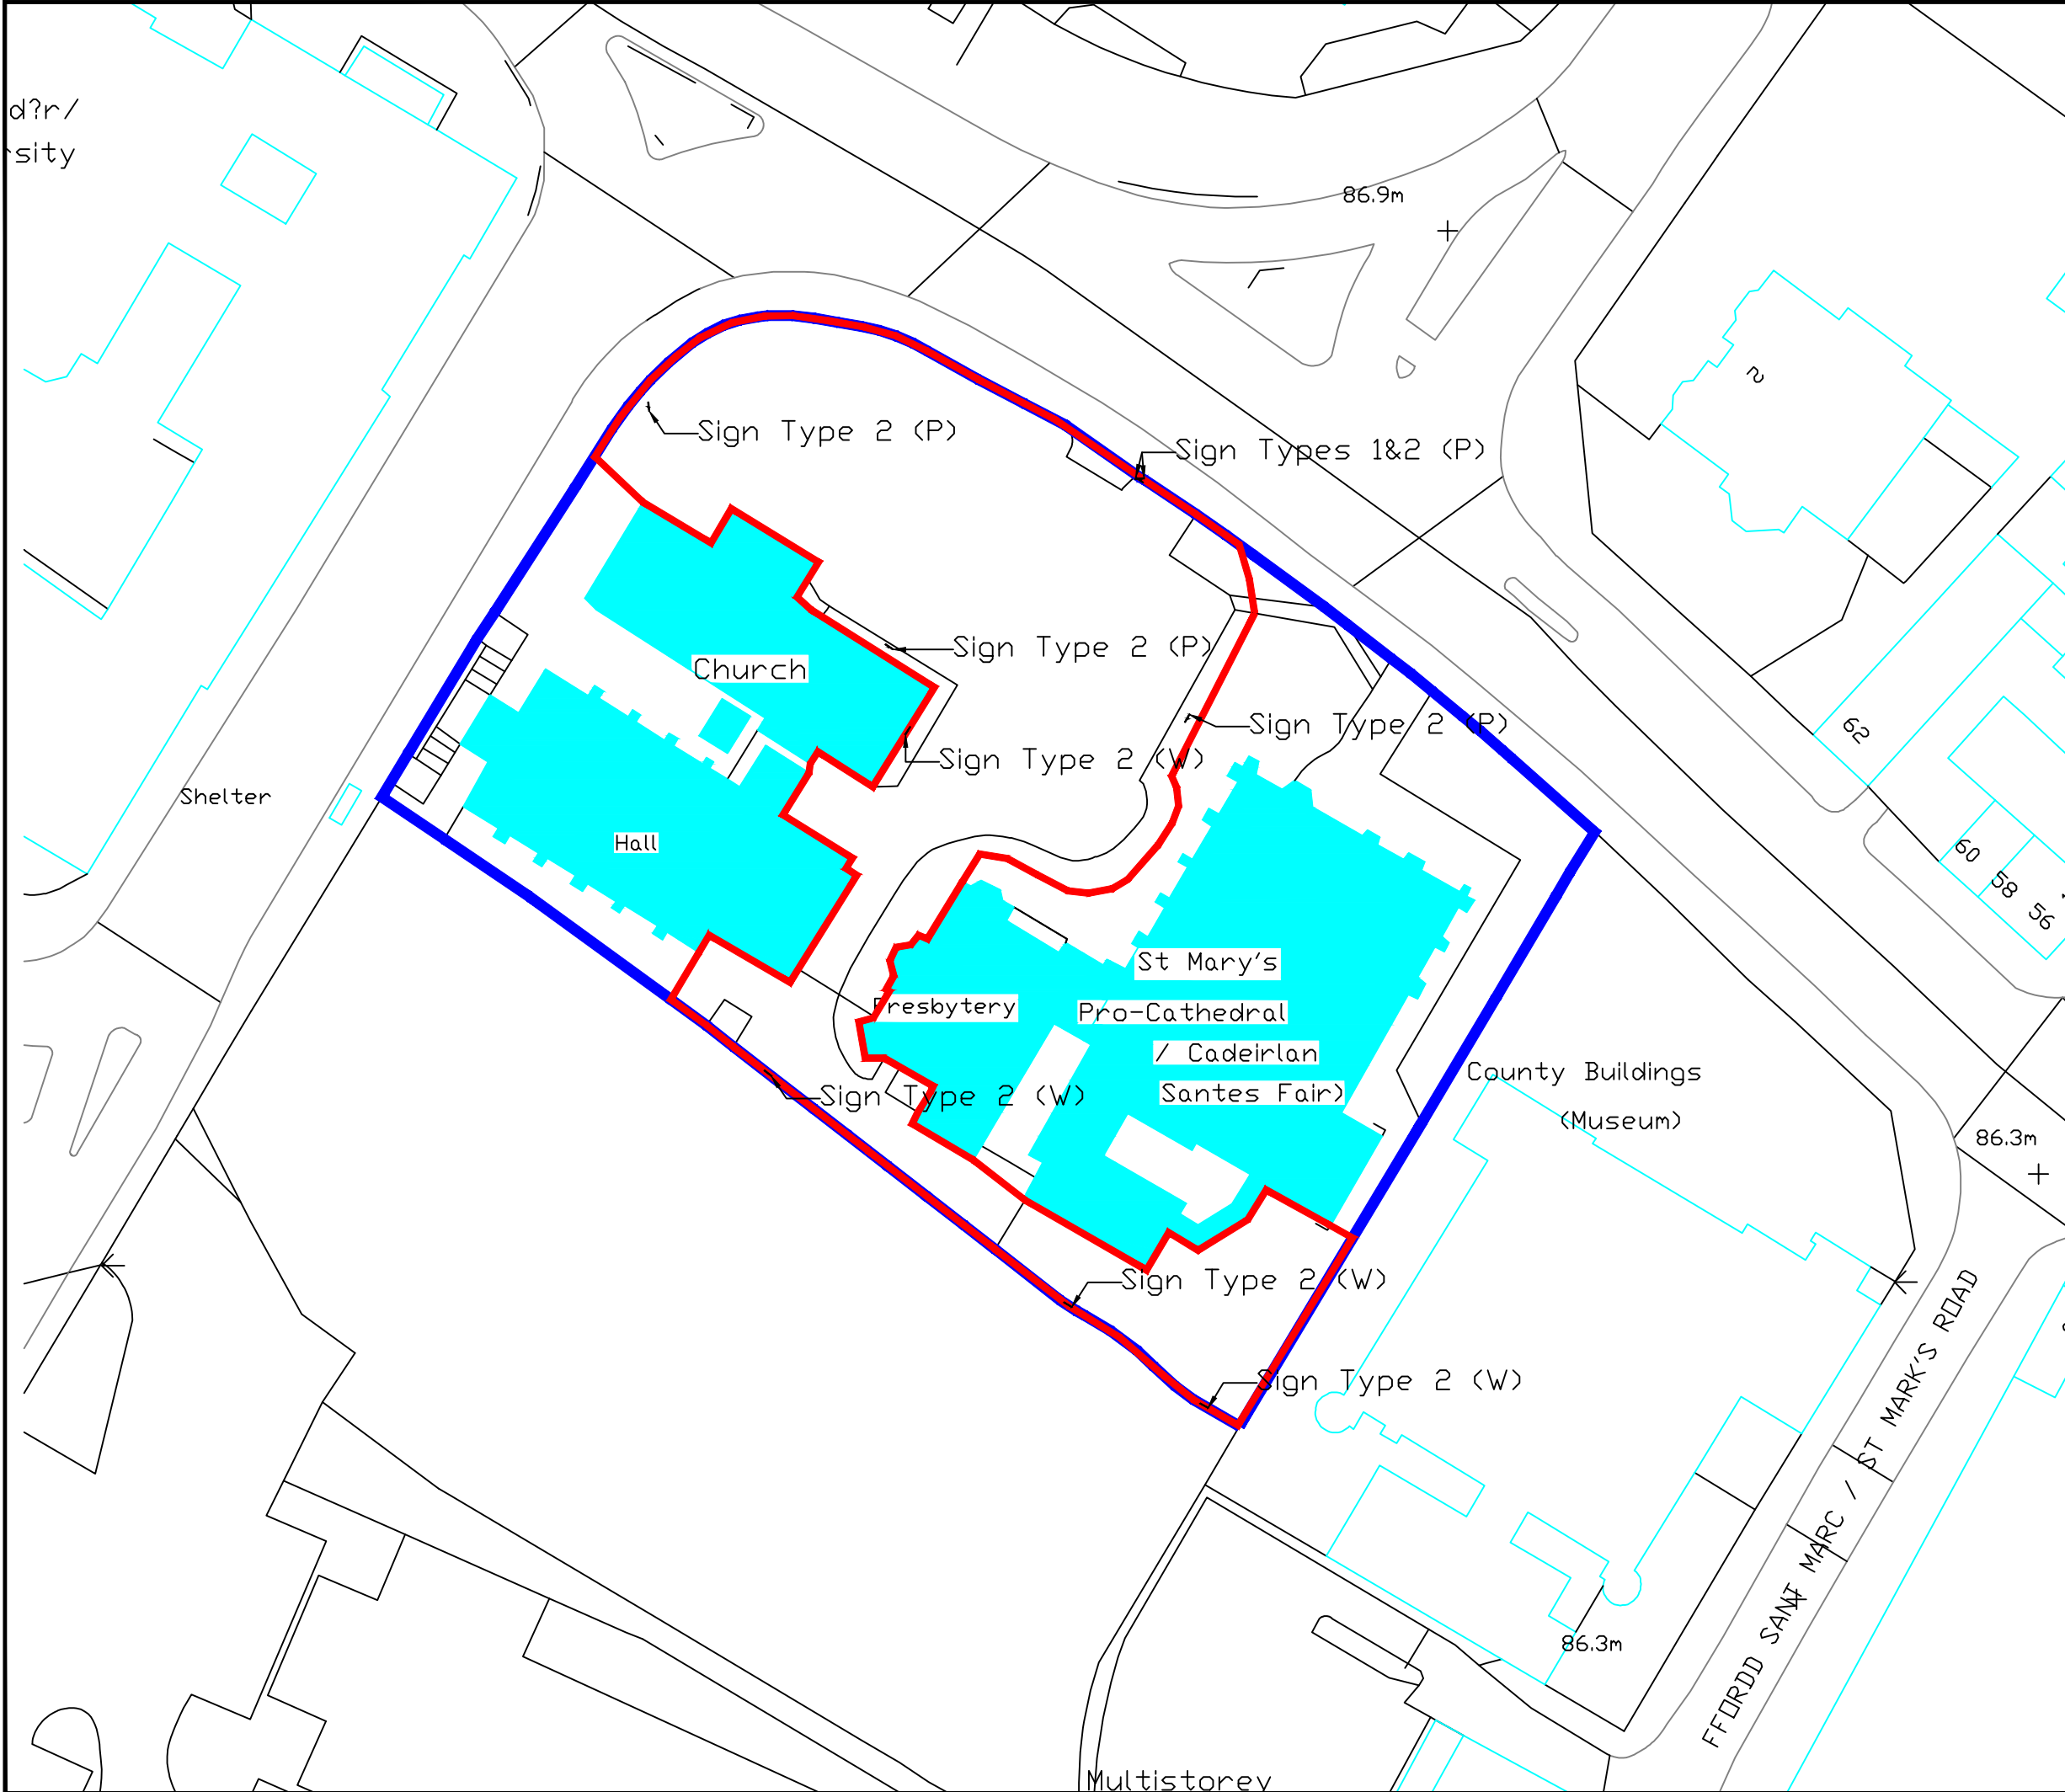

- Notes:**
1. Contractors to check dimensions and notify any discrepancies or errors to the company immediately.
 2. Work to figured dimensions only and to be checked before commencement of work on site.
 3. Do not scale off this drawing.
 4. All dimensions in millimeters unless otherwise stated.

Legend

- Location Plan
- Site Plan
- (P) Pole Mounted
- (W) Wall Mounted

****NOTE****
All poles to be powder coated black finished