





Front Elevation

Side Elevation

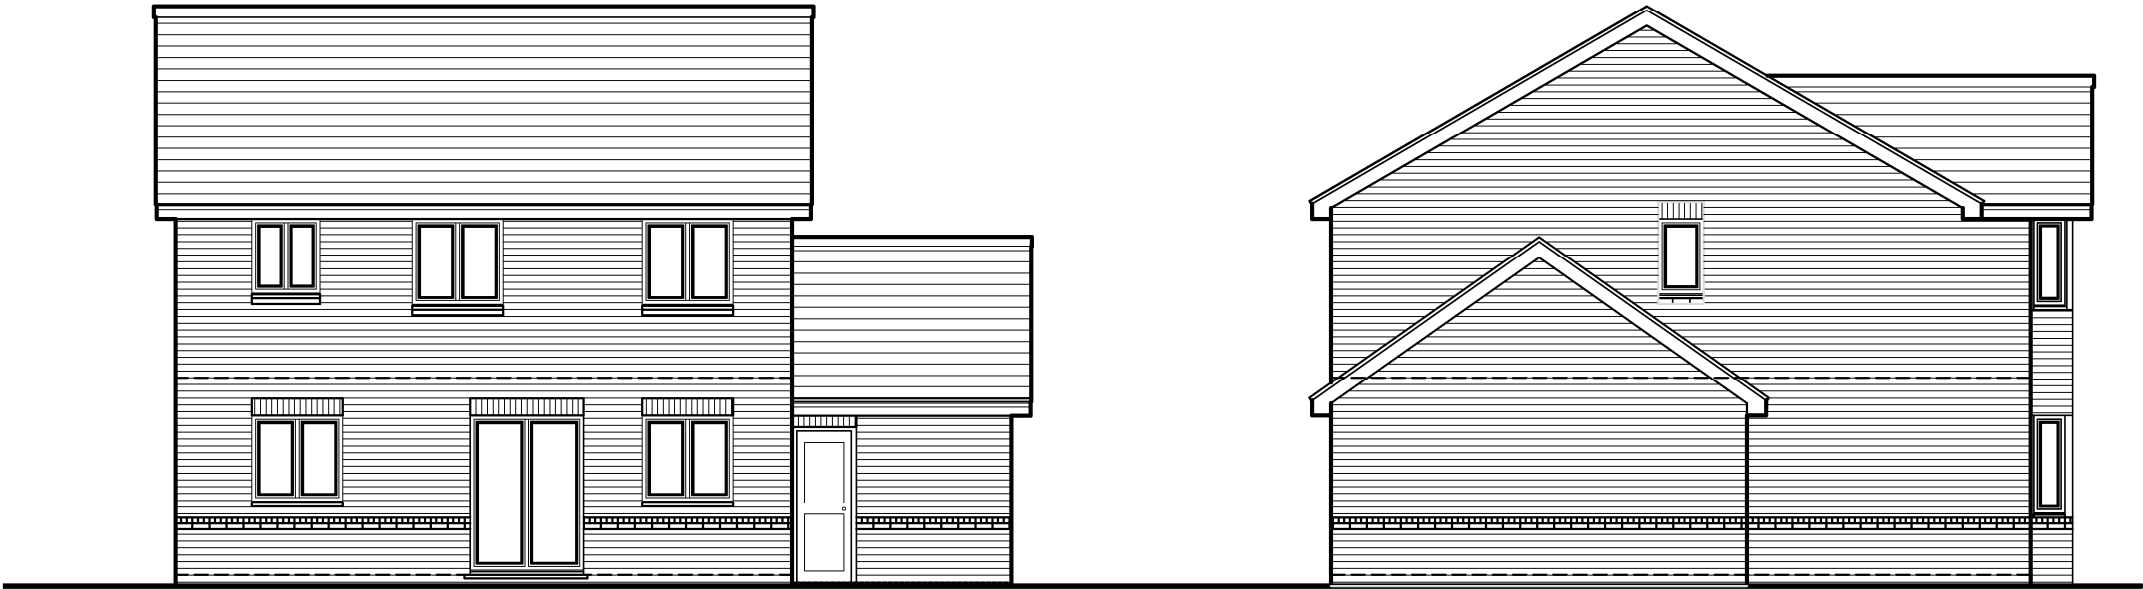


Rear Elevation


Side Elevation

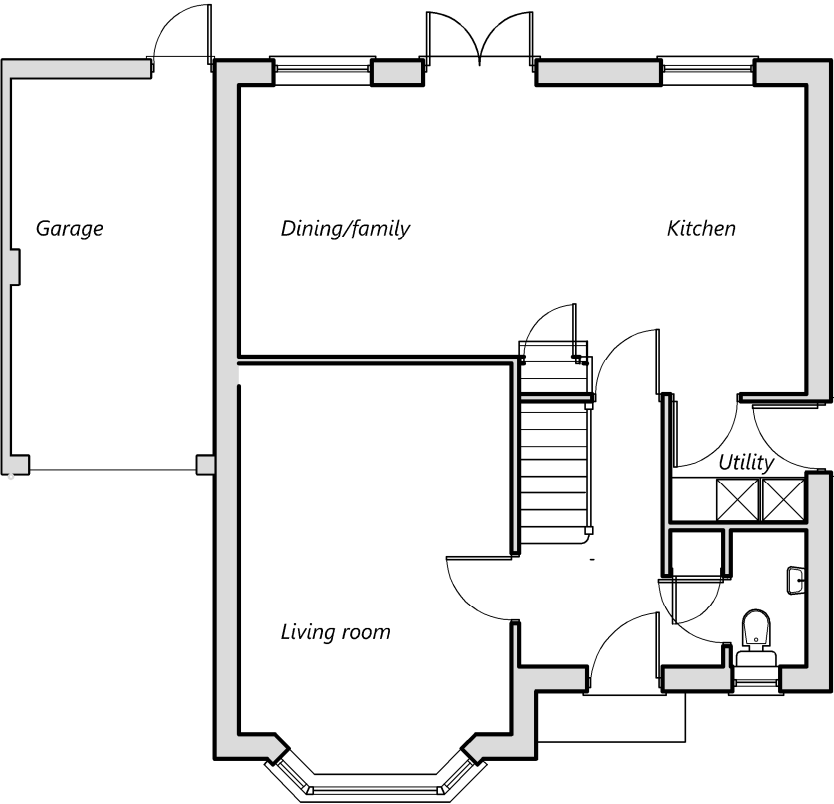

Ground floor layout plan
Floor area:
62.12 sqm/668 sq ft inclusive of bay

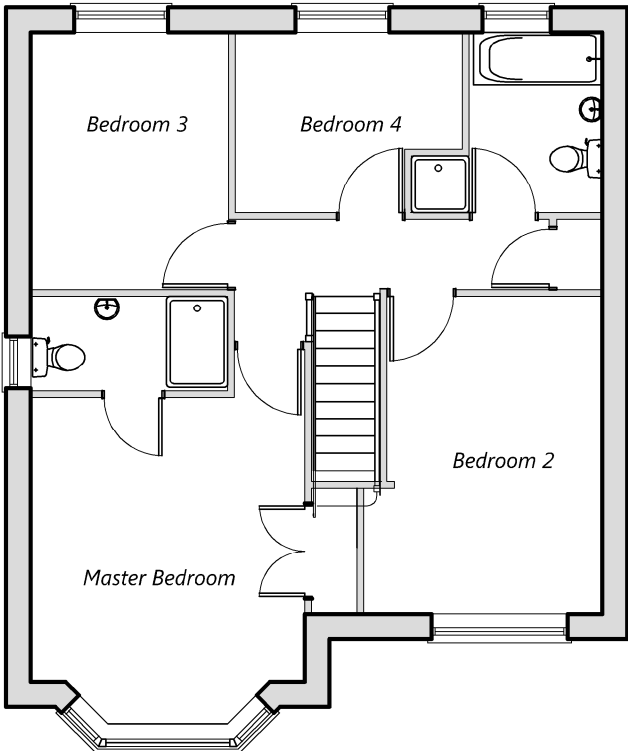

First floor layout plan
Floor area:
62.12 sqm/668 sq ft inclusive of bay

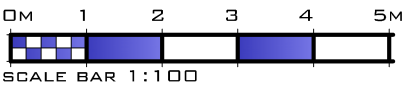

PLANNING DRAWING

© COPYRIGHT OF PARRY DAVIES ARCHITECTS LTD- CHARTERED ARCHITECTS. CHECK DIMENSIONS ON SITE. REPORT ANY ERRORS OR OMISSIONS TO ARCHITECT.

PROJECT TITLE					
LAND AT EVERSLEY COURT, MINERA LL11 3YZ					
DRWG. TITLE.	DATE	SCALE	DRWN	DRWG. NO.	REV
HARLECH- FLOOR AREA 124.24 SQ M/ 1337 SQ FT	NOVEMBER 2018	1:100 @ A3	KEG	16.5719/6	
Parry Davies Architects Ltd. Studio 55:20, North Wales Business Park, Abergelge LL22 8LJ Tel: 01745 585517 E-mail: info@parrydaviesarchitects.co.uk					