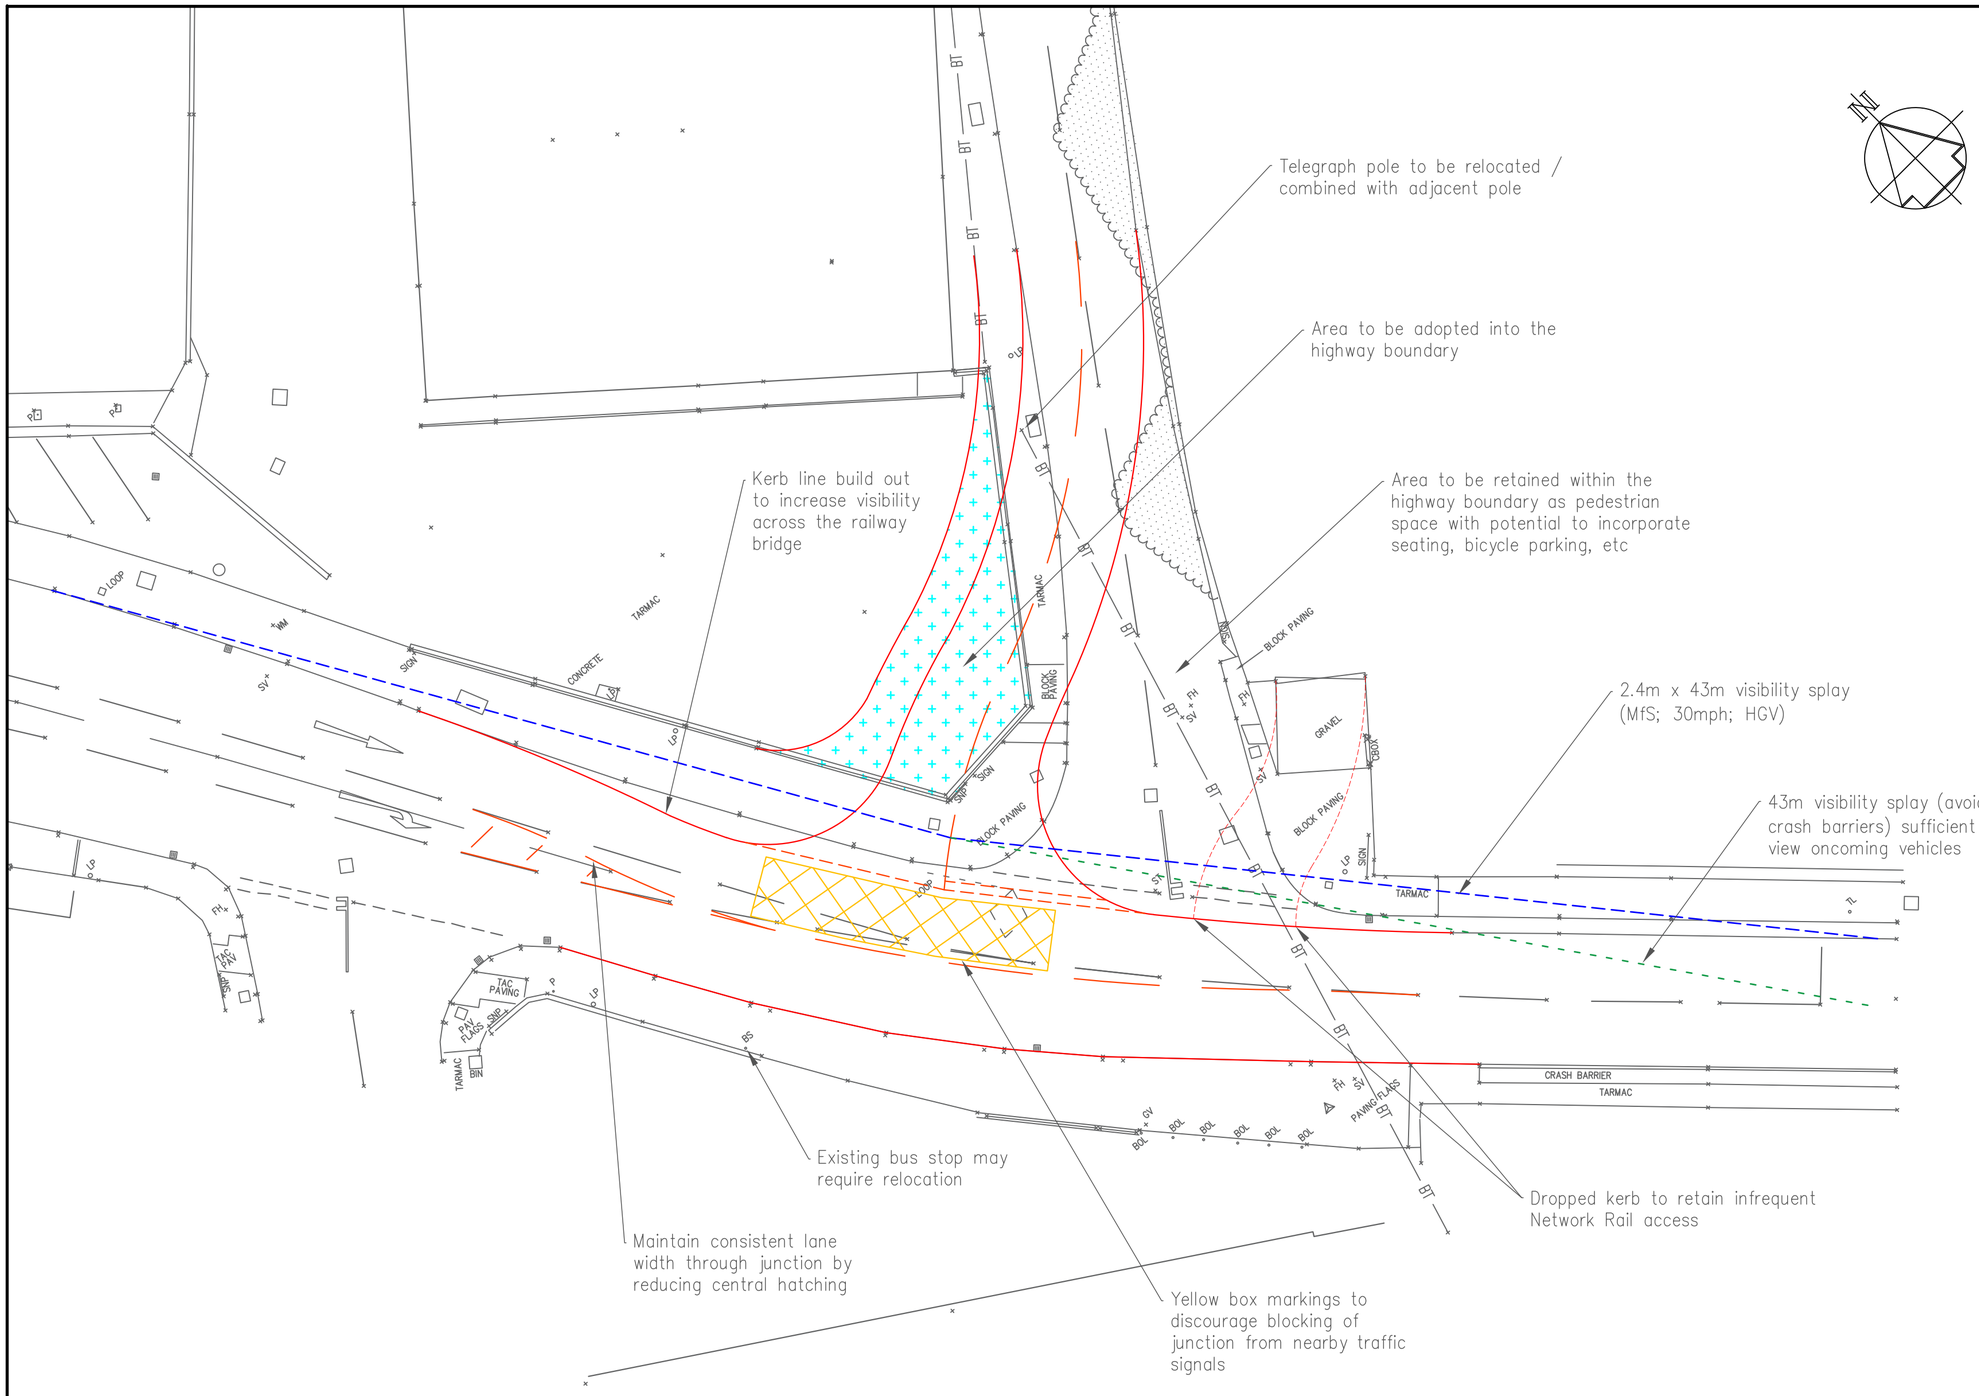

Z:\Data\2600-2699\2627 Wrexham Glyndwr University\Drawings\Current			
Relocated junction position	B	DP	03/10/18
Consultation	A	DP	14/06/18
REVISIONS	REV	Auth	DATE

Notes:

Preliminary drawing - not for construction

The acceptability of the proposed design is subject to further investiation, including utilities searched, land ownership enquiries, swept-path analysis and road safety audit.

Proposed kerb line

Proposed lining

Visibility splay

Post-submission	B	DP	03/10/18
Consultation	A	DP	14/06/18
Draft for information	-	DP	12/06/18
PURPOSE OF ISSUE	REV	Auth	DATE

itp integrated transport planning

Integrated Transport Planning Ltd
Cornwall Buildings
45 Newhall Street
Birmingham
B3 3QR

Tel: 0121 213 4725
Fax: 0121 213 4793
http://www.itpworld.net

CLIENT

Wrexham Glyndwr University

PROJECT

Plas Coch Campus

DRAWING TITLE

Mold Road / Crispin Lane Junction Improvements

Draft

BASE SCALE	DATE
1: 200 @ A2	Oct 2018
DRAWING NUMBER	REV
DWG/2627/102	**B**