

NOTES

All dimensions marked thus * are subject to confirmation

All dimensions are in millimetres, unless otherwise stated.
All amendments to be checked on site prior to commencement of any work
© Copyright protected. No part of this drawing may be reproduced without prior consent of Monodraught, Ltd.

Rev#	AMENDMENTS	CHECKED
date		

CHECKED BY		

Monodraught Ltd
Parks, Weymouth, Dorset, Bournemouth
H&P Ltd, 1565
Tel: 01429 697700
Email: design.team@monodraught.com
Web: www.monodraught.com

Description
Typical details of Monodraught 300
SUNPIPE® natural daylight system

PROJECT
Typical details

CLIENT
-

SPECIFIER
-


Sheet 1 of 1 sheets
ENQUIRY REF: N/A

DRAWN BY AR
ORDER REF: N/A


DATE Oct. 2016
SCALE 1:10 @ A1

DRAWING No. 300_SUNPIPE_State_Ceiling

Typical details of Monodraught 300 SUNPIPE®
natural daylight system on a Pitched Slate Roof

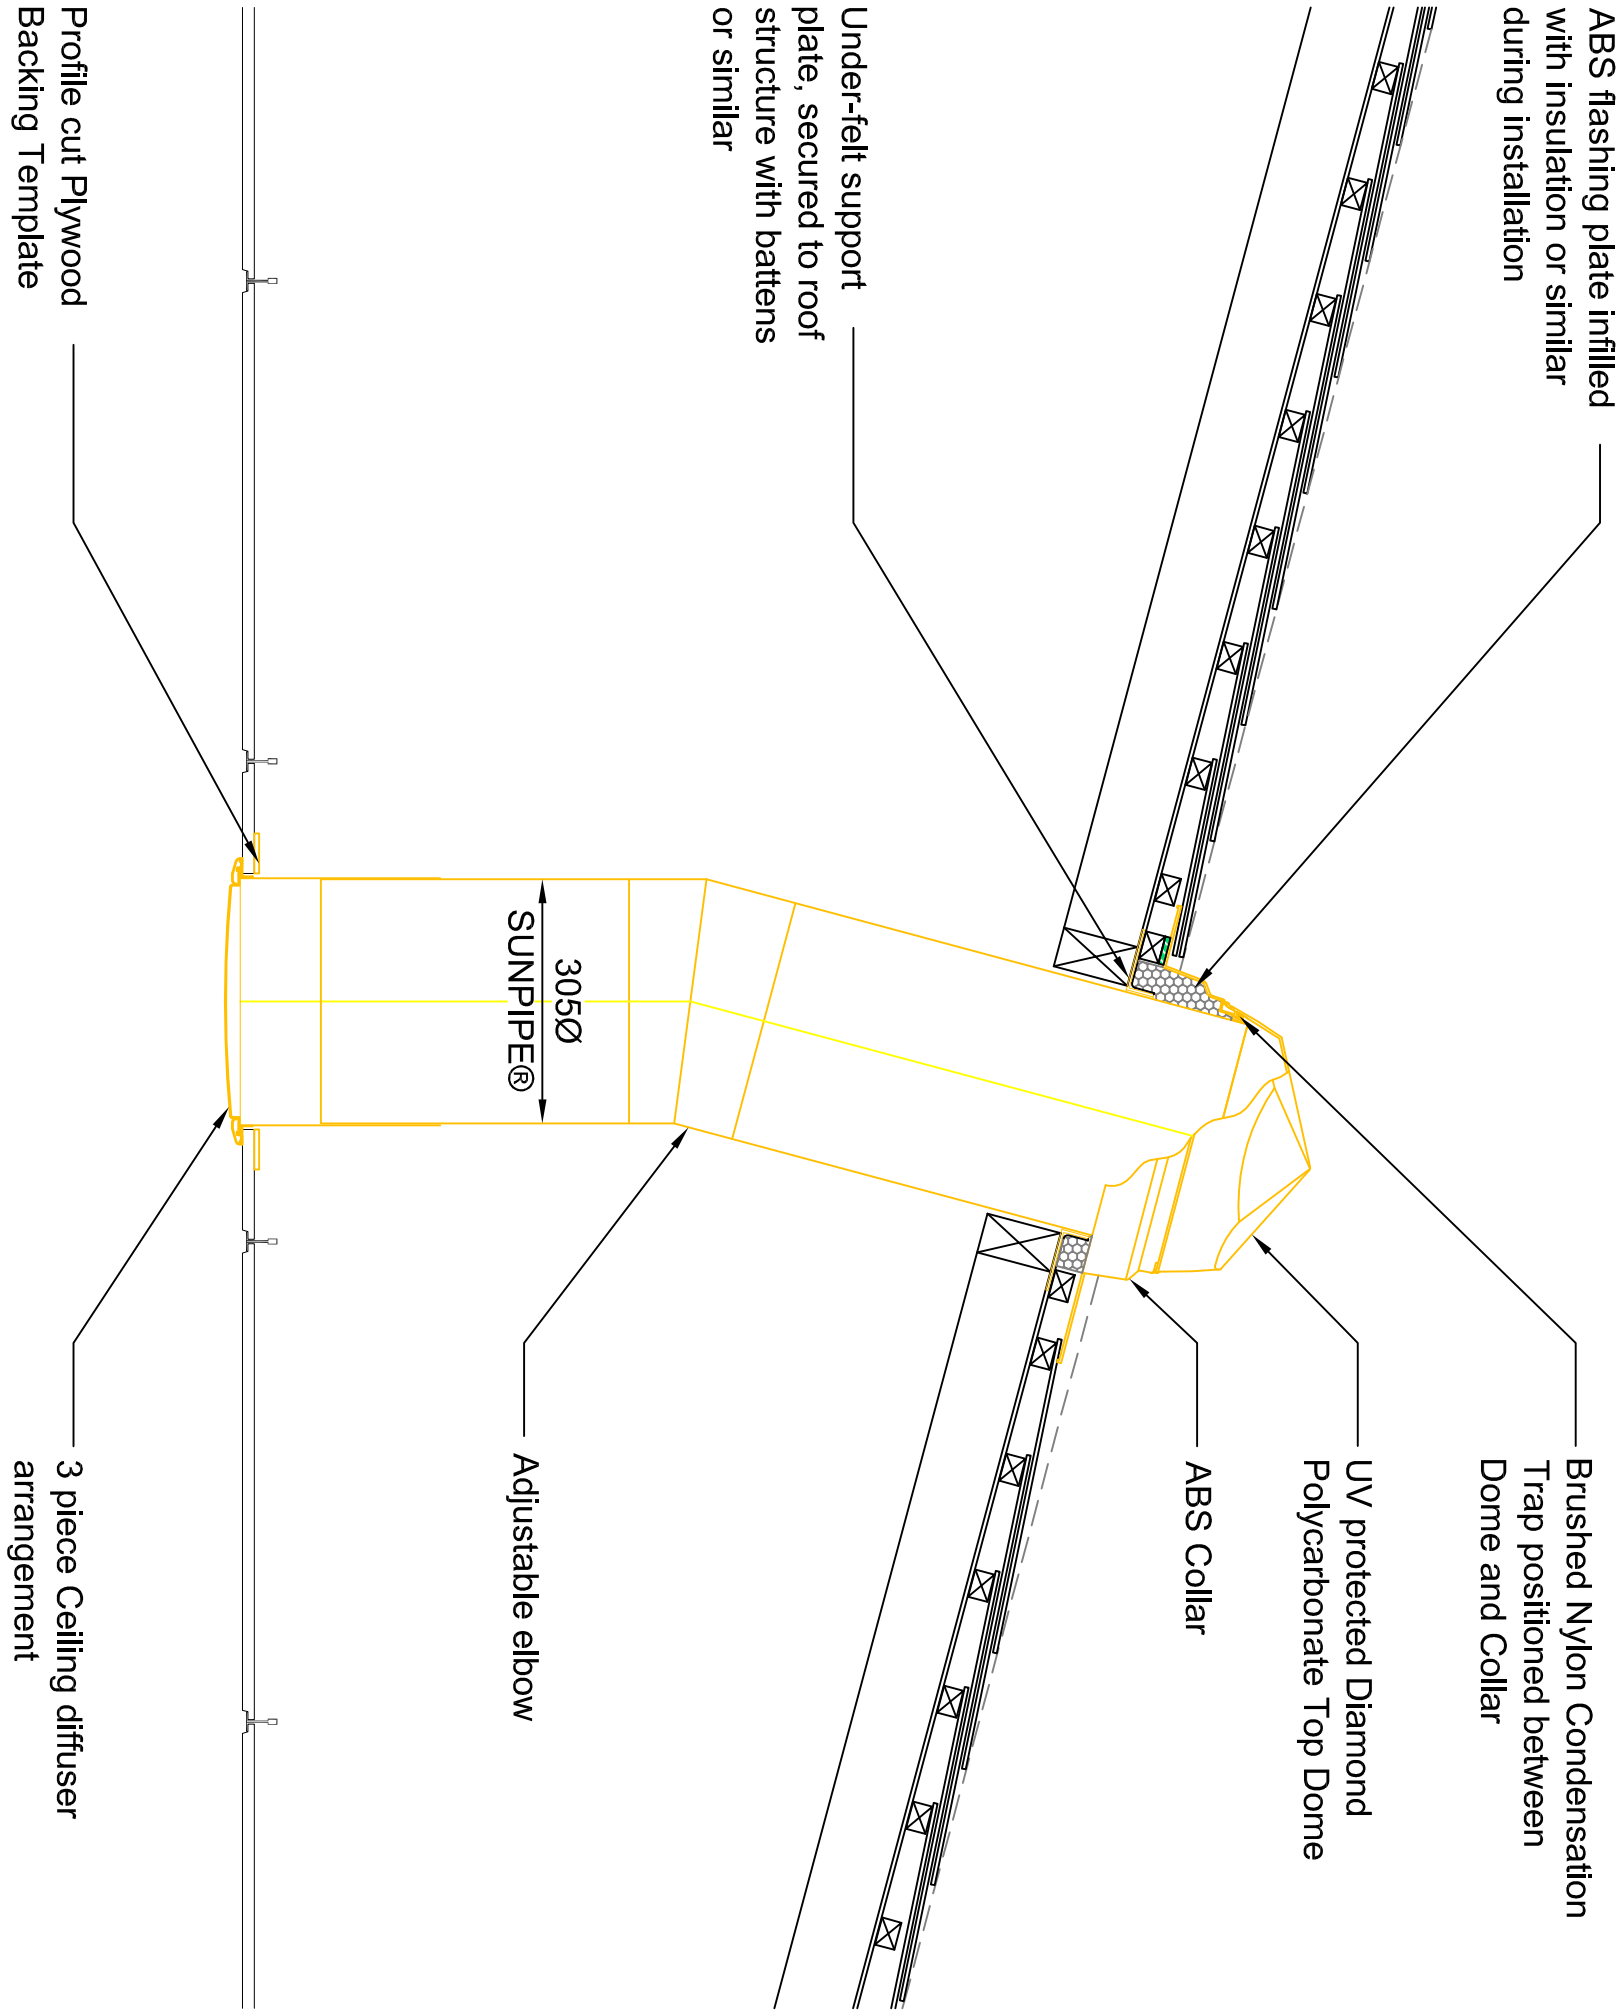

Section
(Scale 1:10)

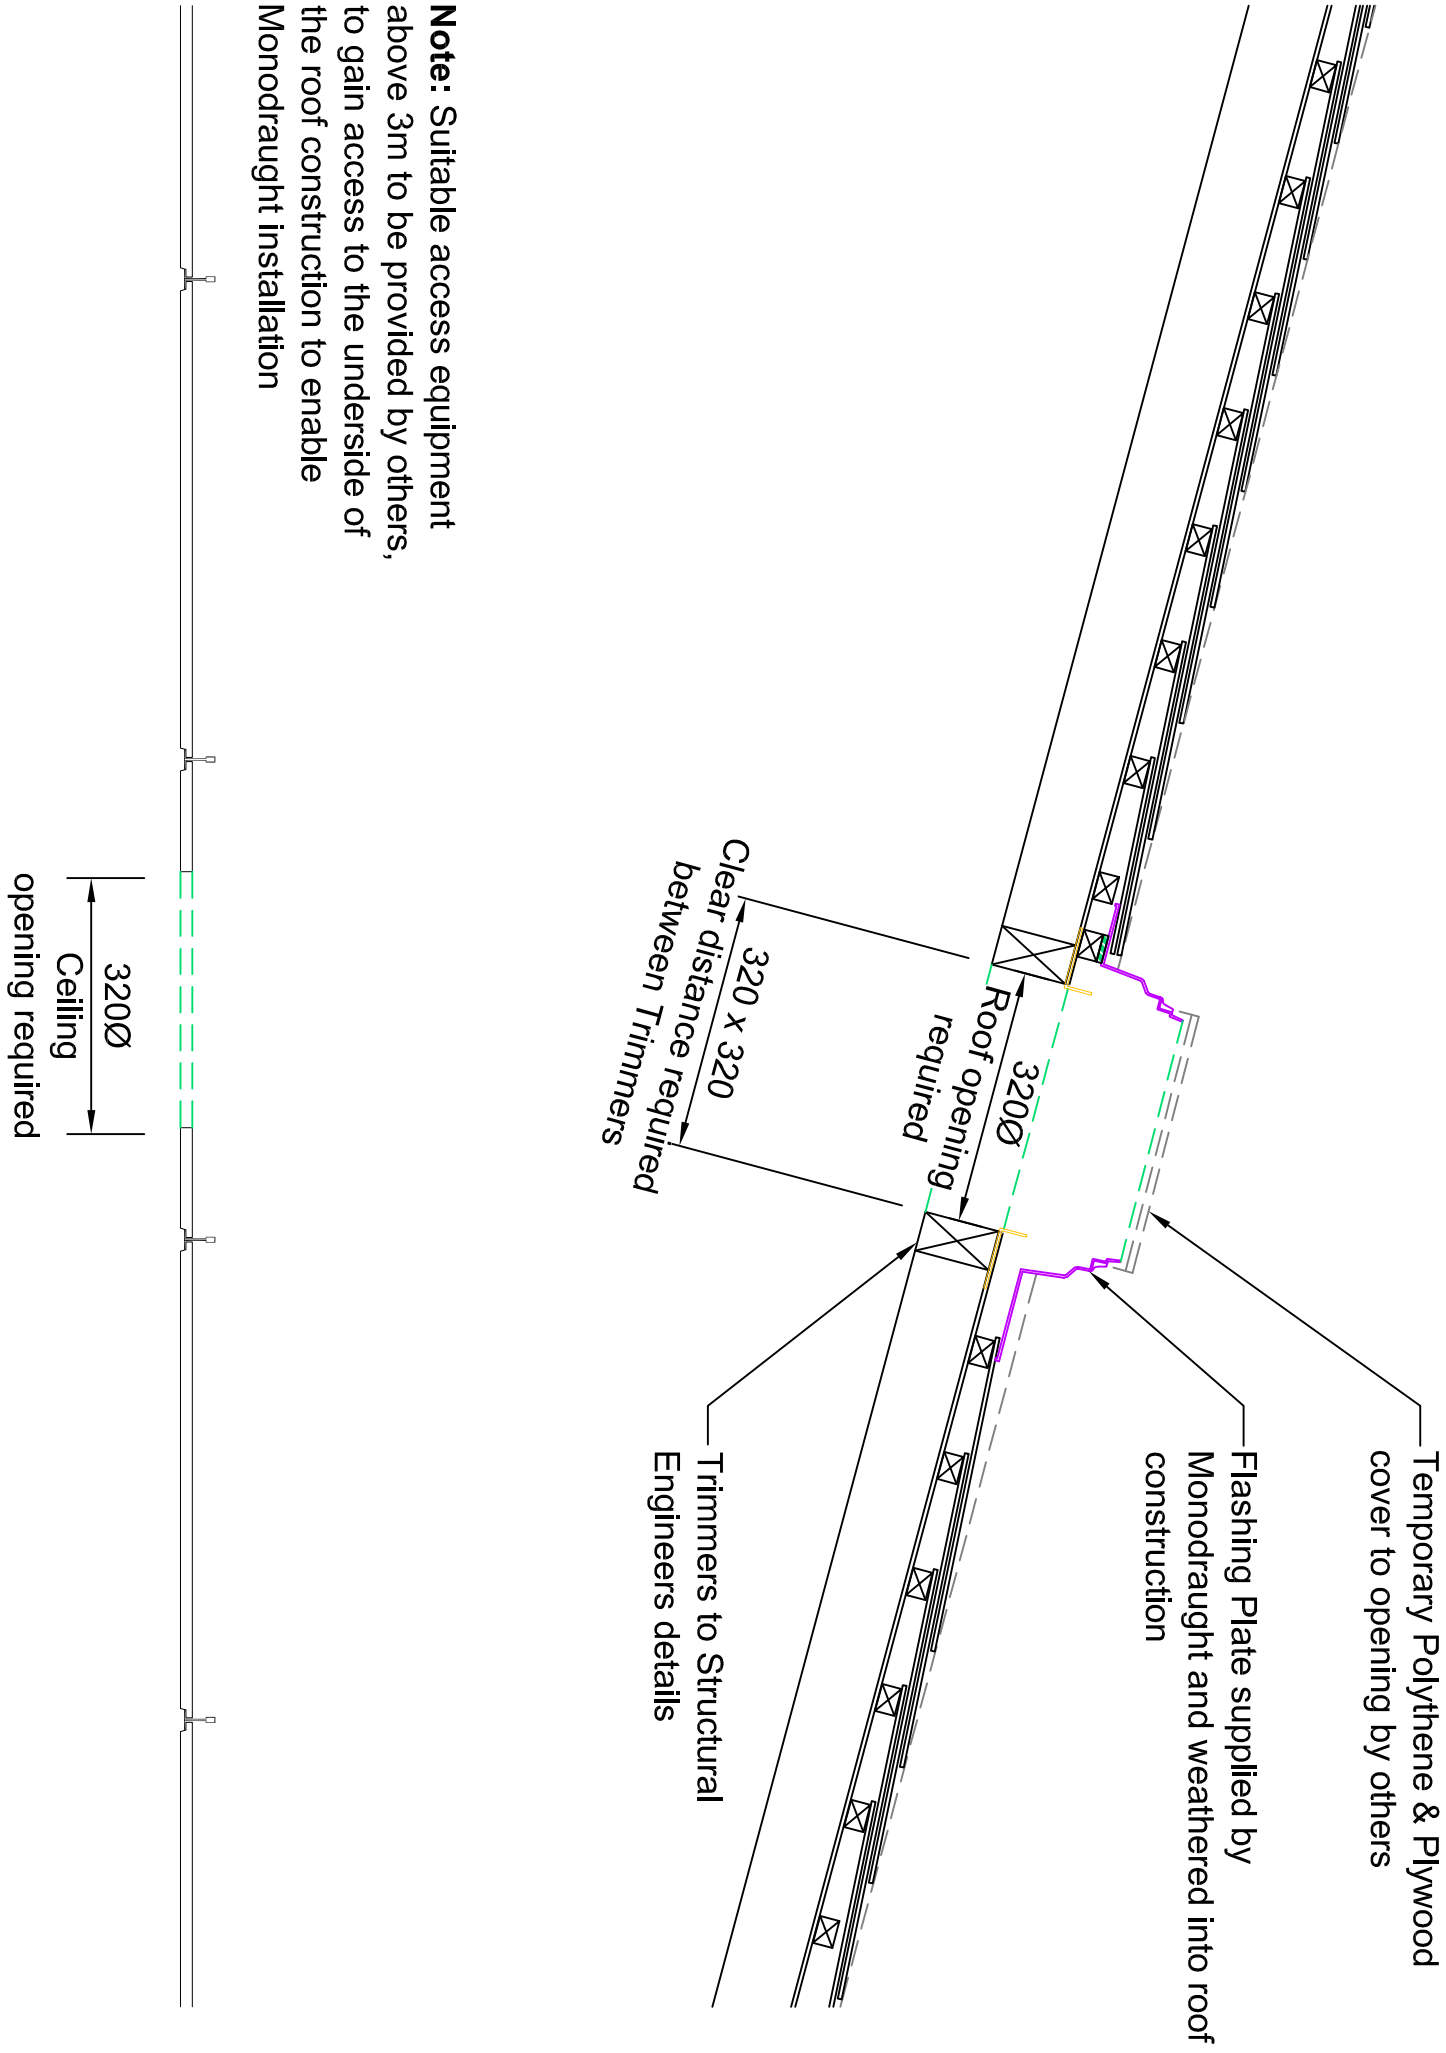

Builders Upstand Details
(Scale 1:10)