


No.	Description	Date

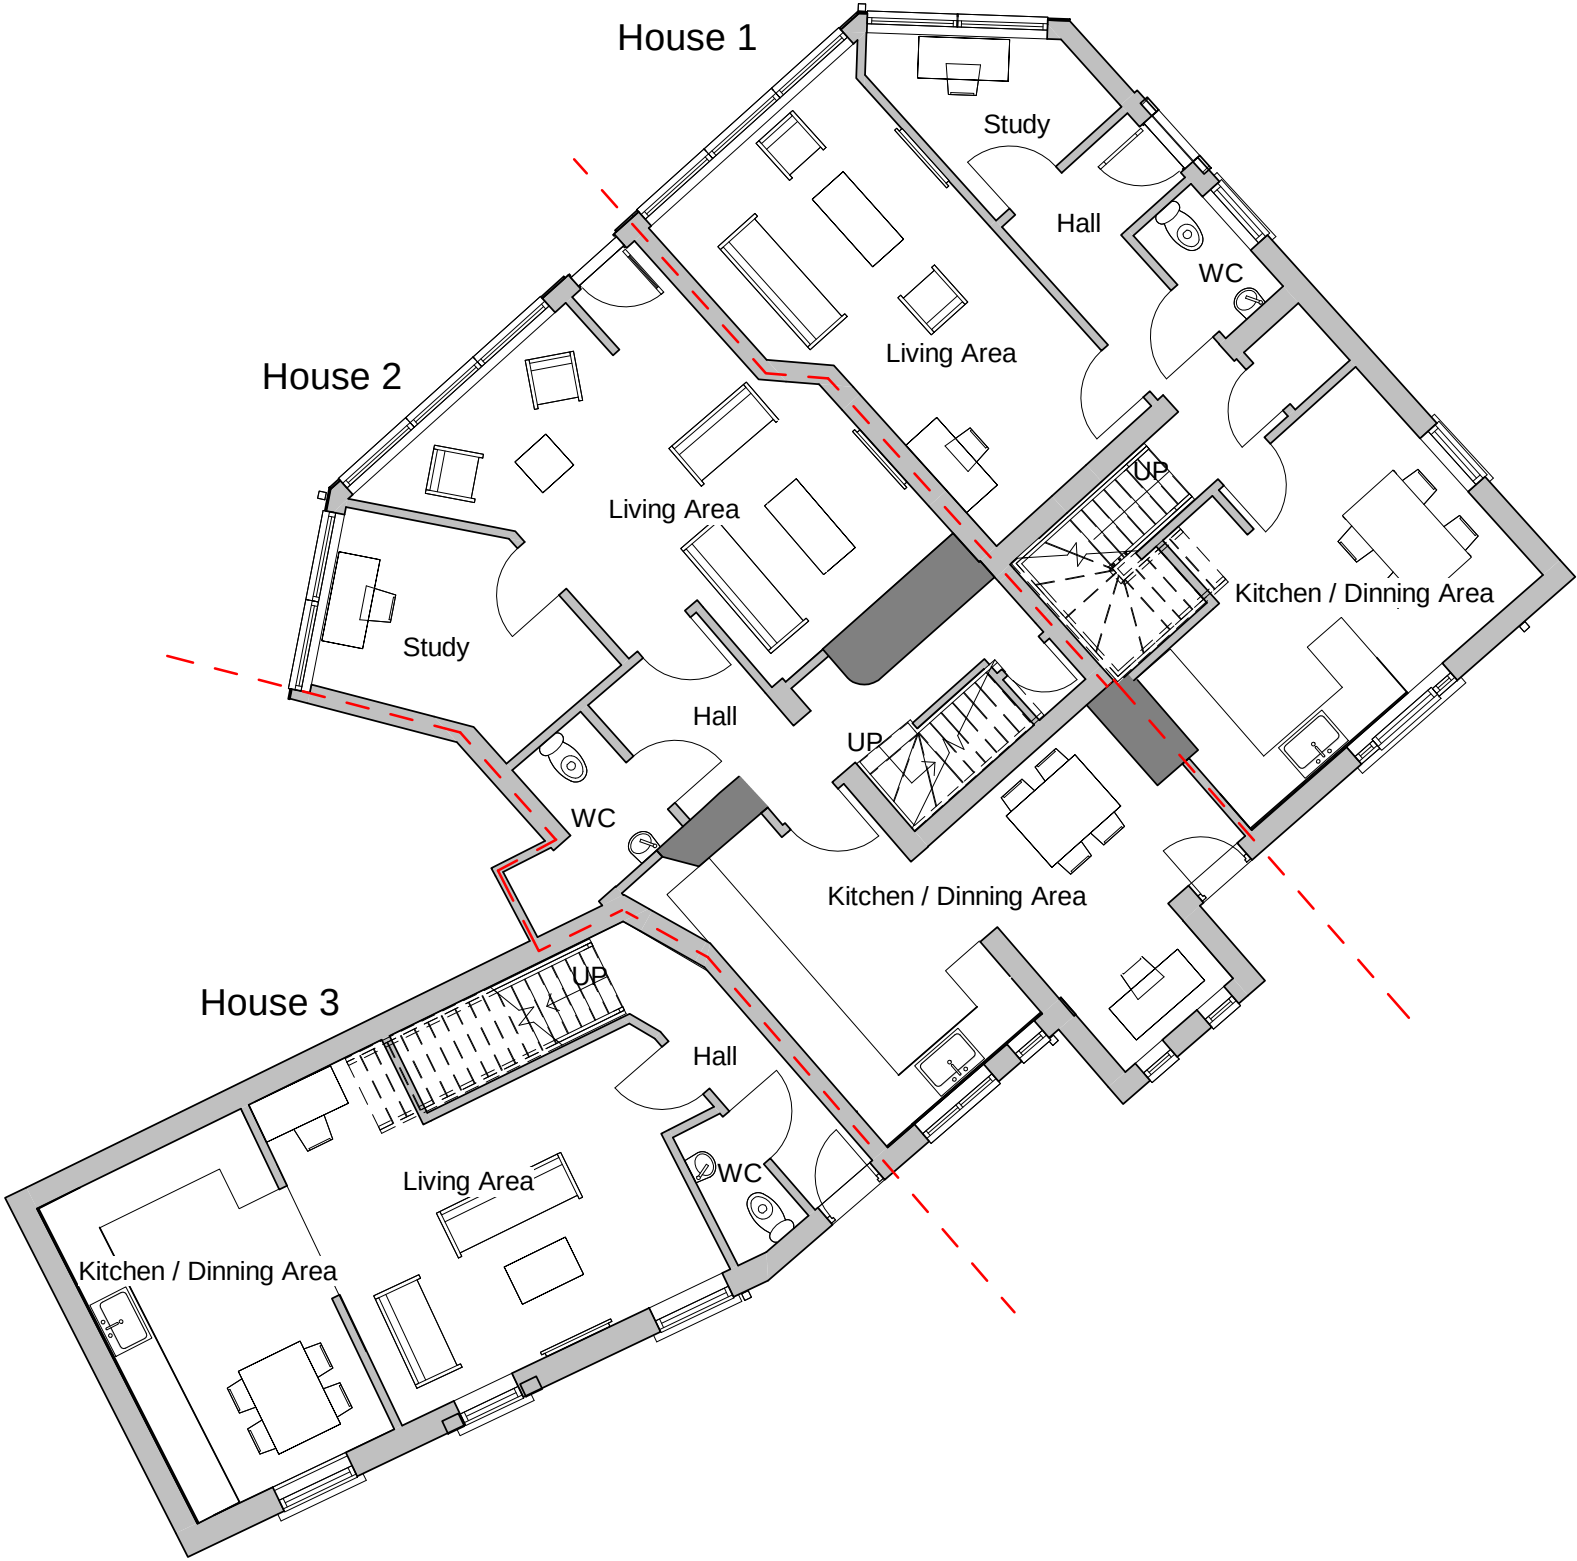

1 Proposed Ground Floor Plan
1 : 100

