

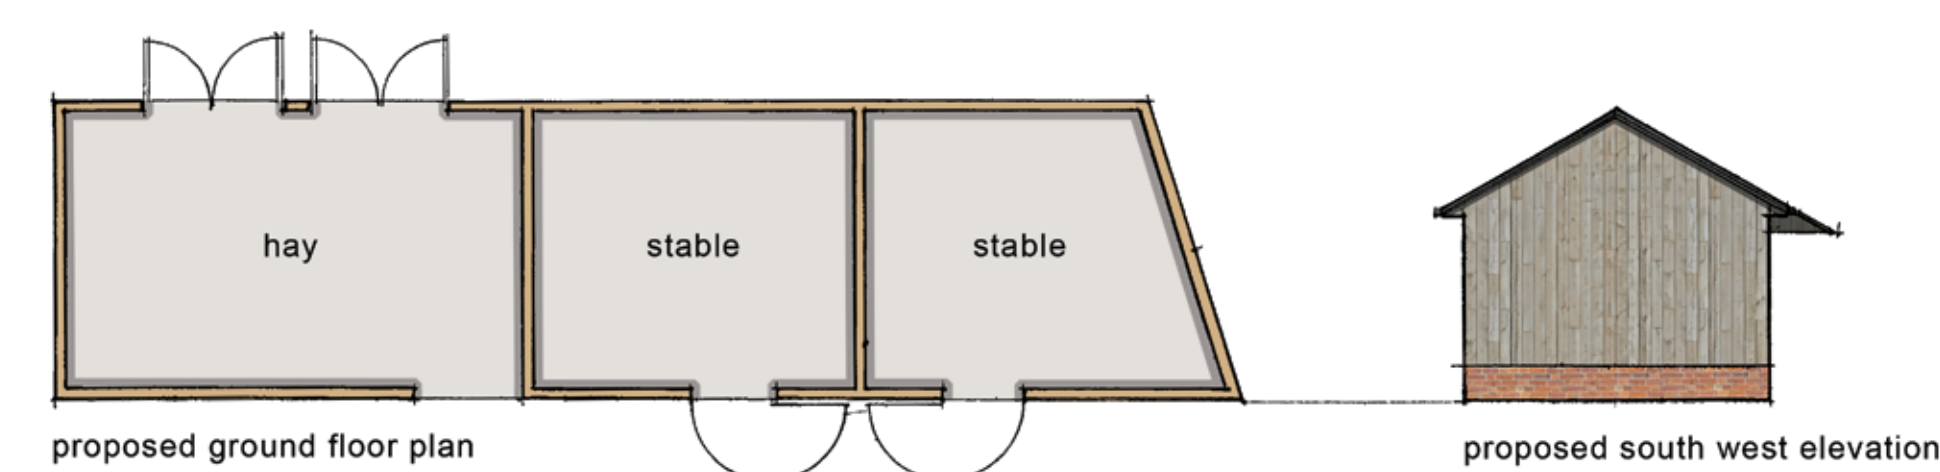


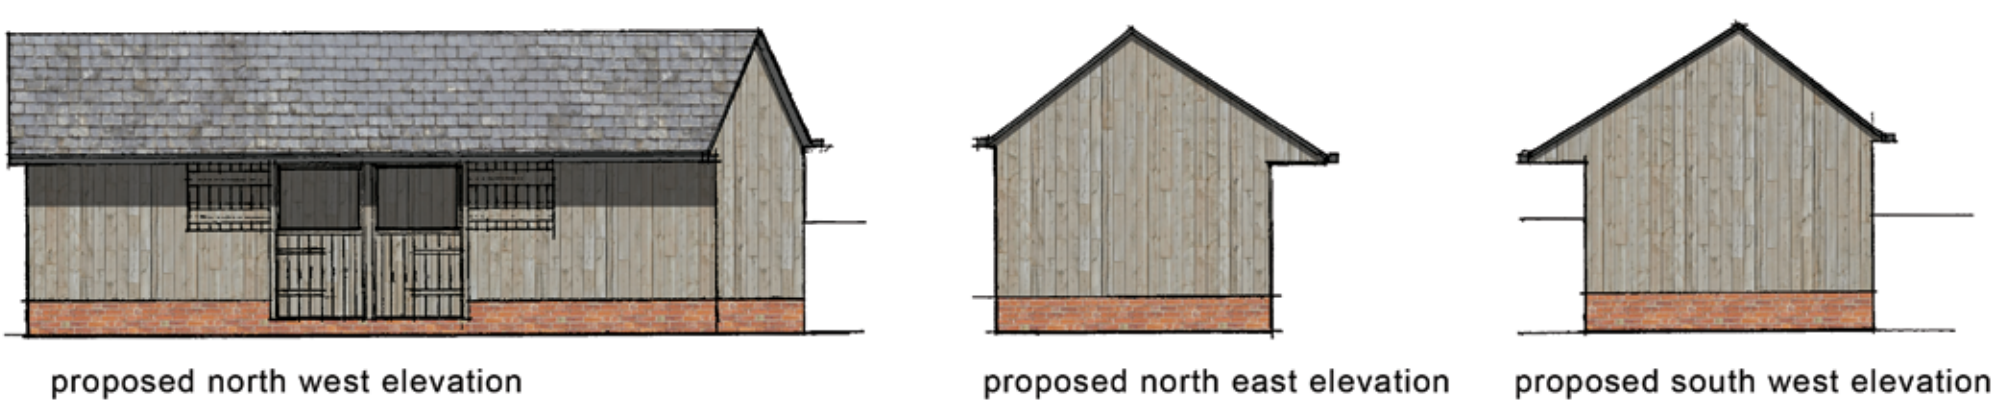

proposed stable 1

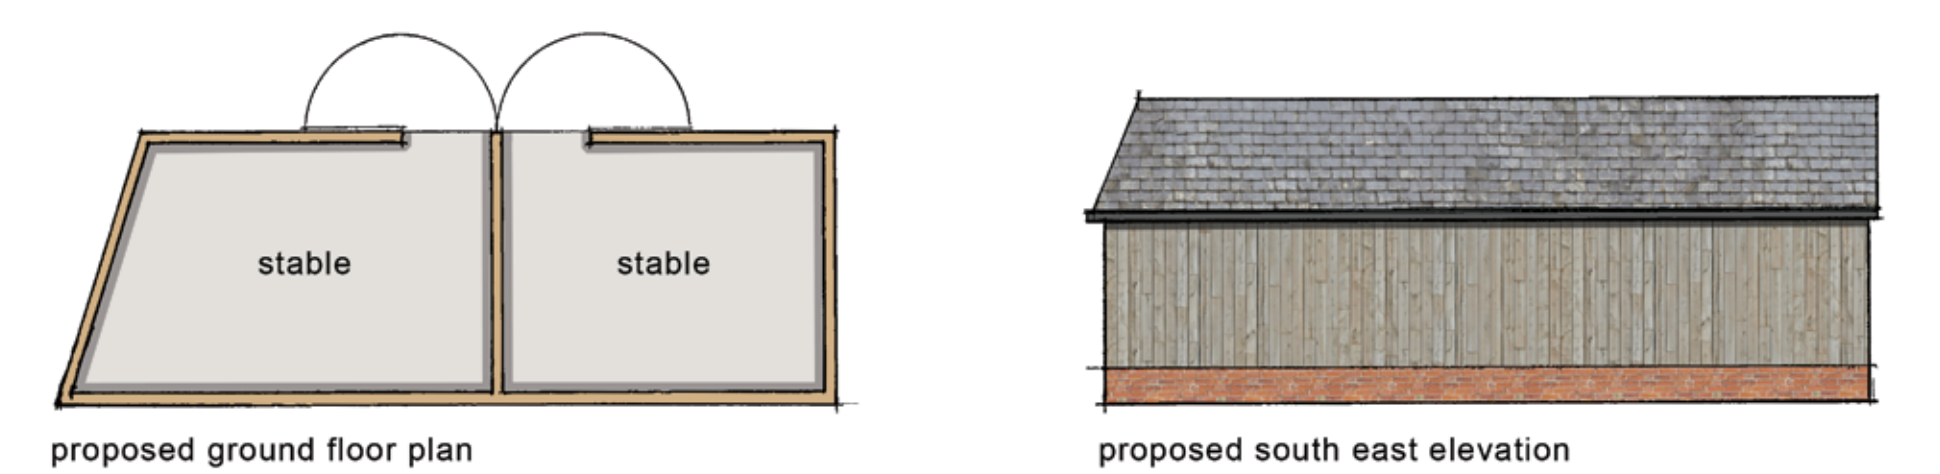

proposed stable 2

NOTES
Do not scale from this drawing
All measurements to be checked on site

Revision	Description	Date
-	-	-

project
OUTBUILDINGS AT KNOLTON HALL

project no.
1140

client
MR AND MRS CHANTLER


drawing
PROPOSED STABLES
PLANS AND ELEVATIONS

drawing no. **revision**
19 **-**

status
PLANNING

scale **date**
1:100@A1 29.01.19

drawn by
GM/AB

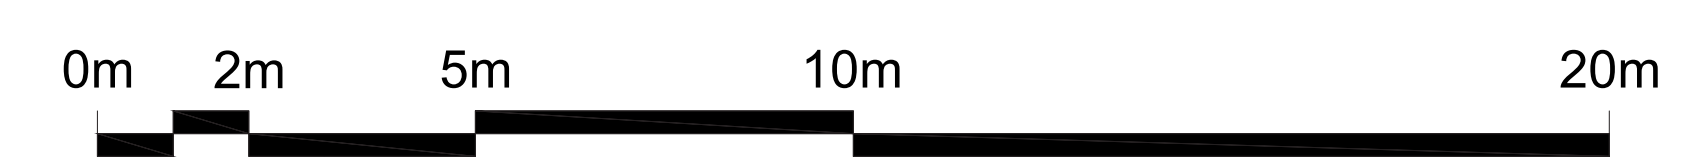

MOSS. CO. LLP.
BROCKNIDE - PLEALEY - SHEPHERD - SYSGUY
TEL 01743 792863
E-mail - graham@mosscompany.co.uk