


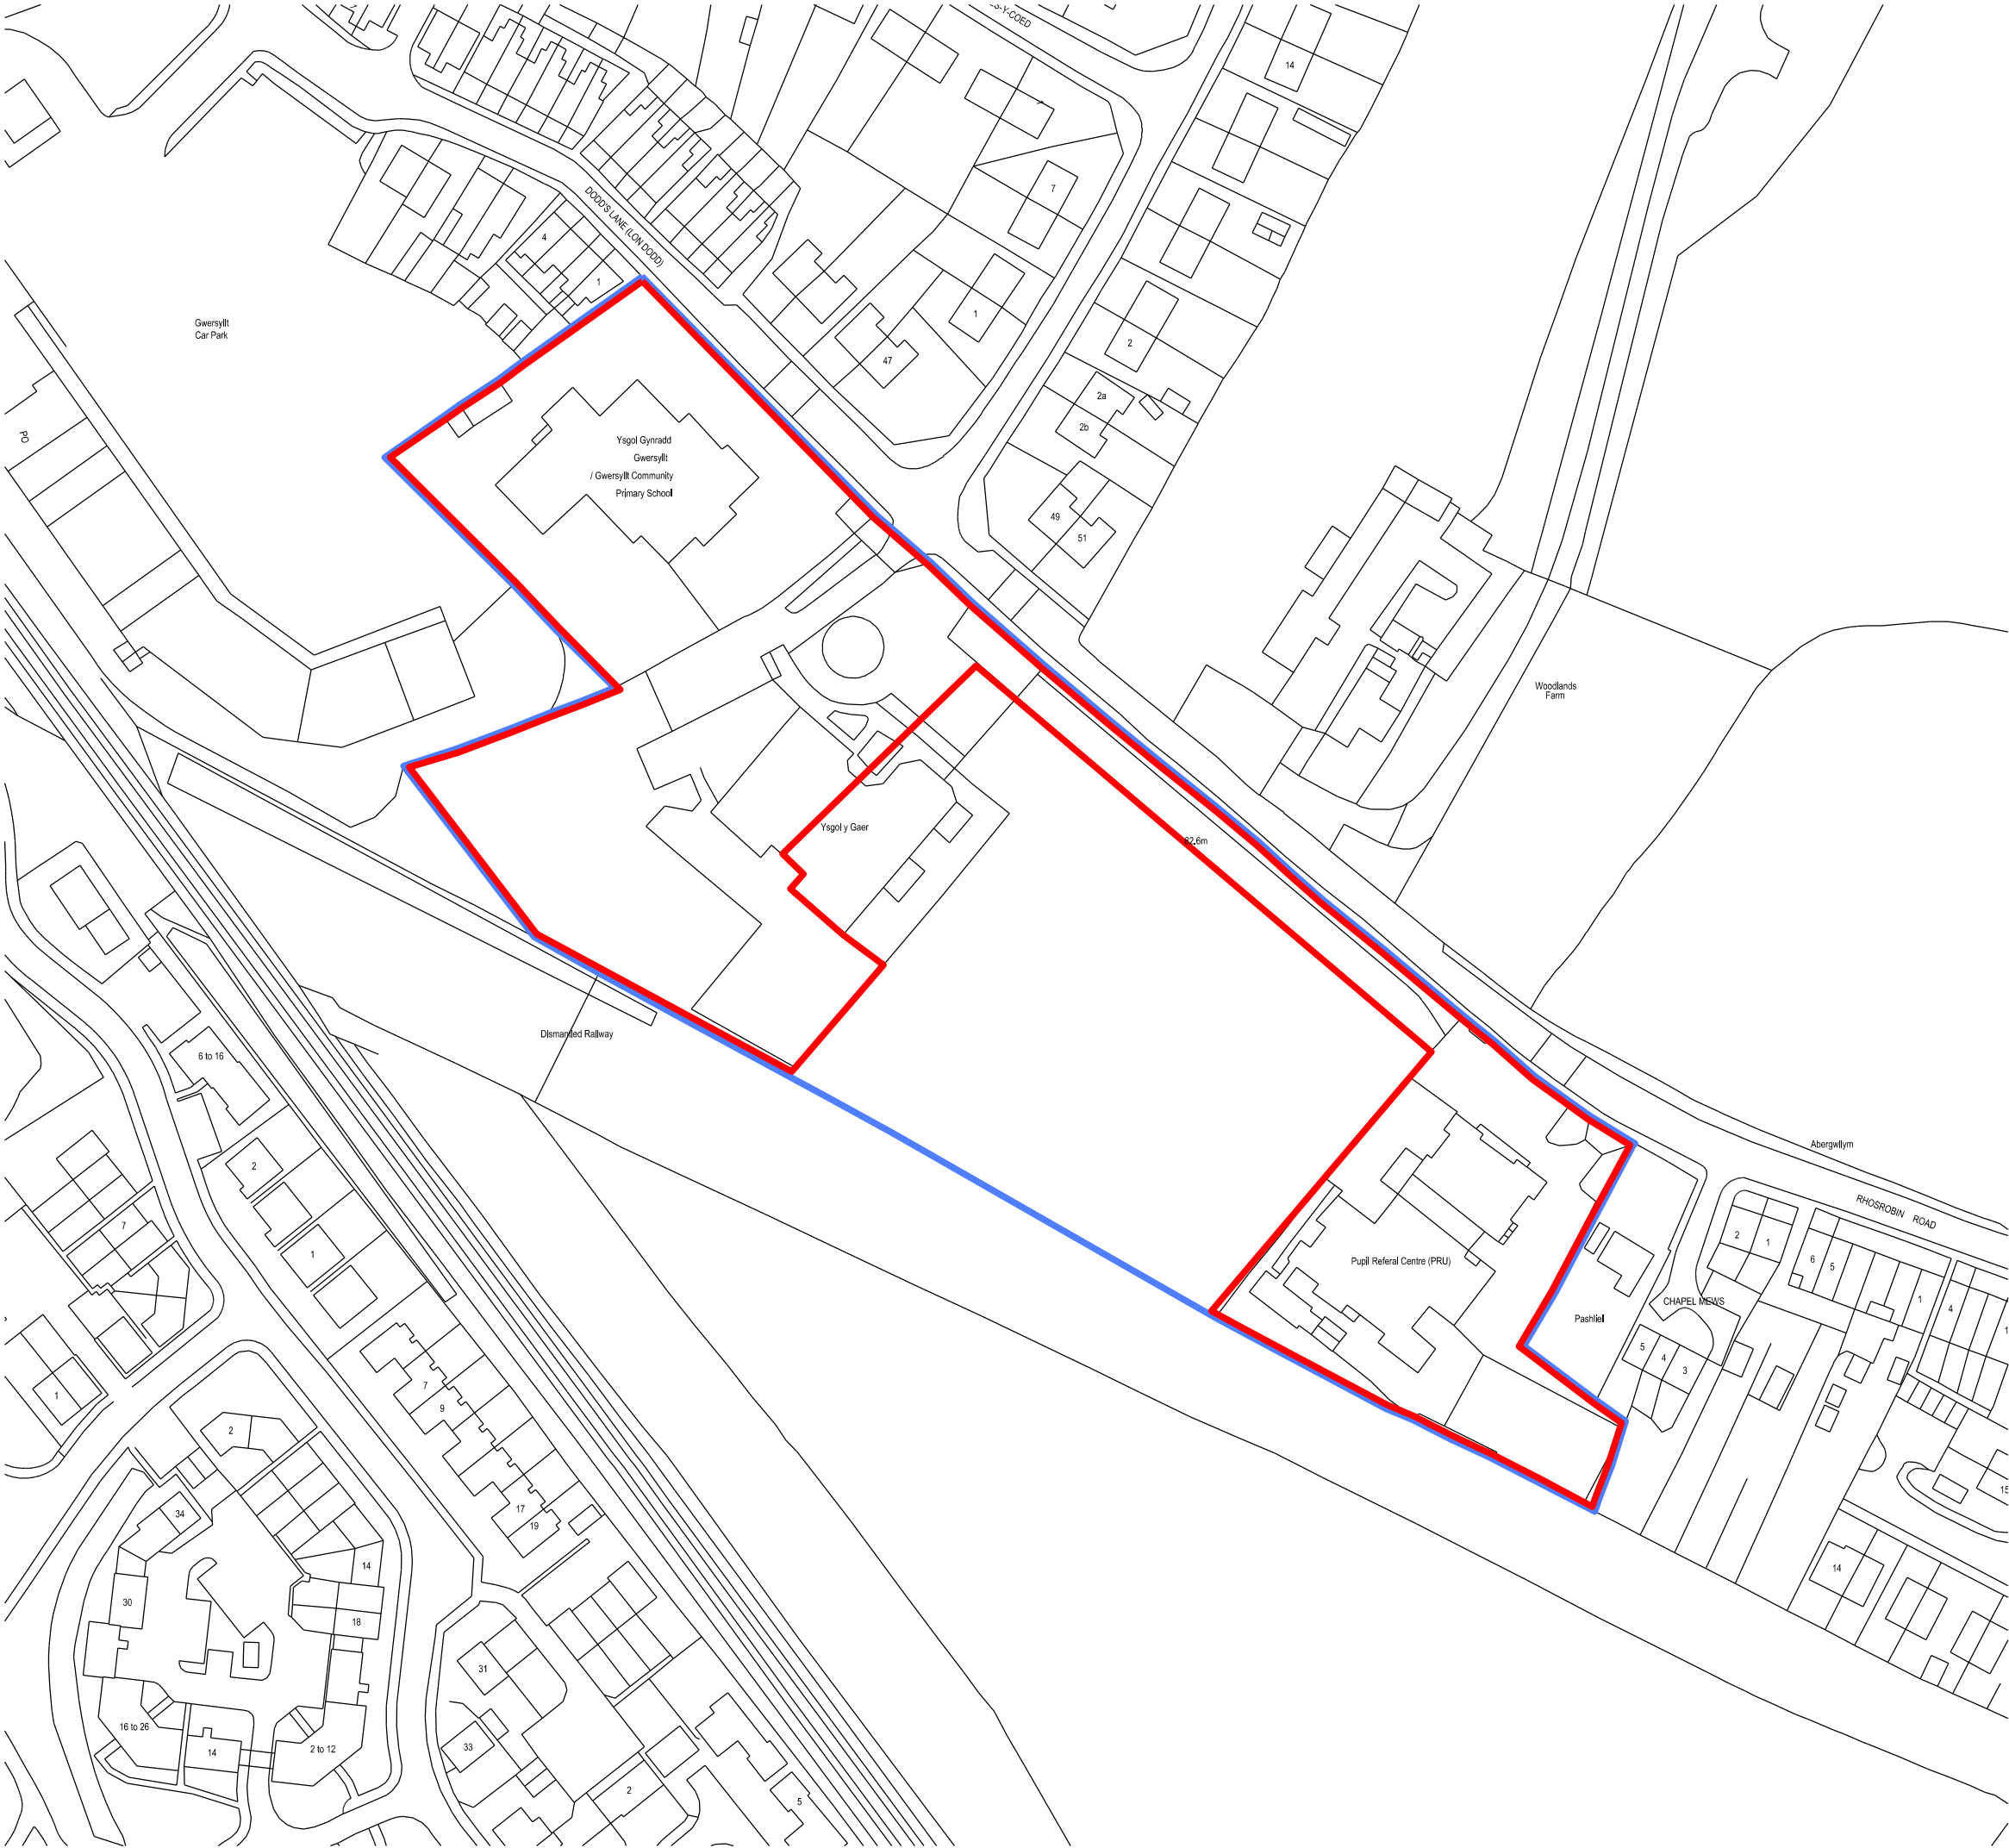

- General Notes
1. Contractor to verify all dimensions and check level datums on site
 2. All of the designs are the sole property of TACP Architects Ltd and may not be used without their written agreement
 3. All prints, specifications and their copyright are the property of TACP Architects Ltd
 4. Do not scale off drawings
 5. All dimensions shall be checked on site before commencement of shop drawings, manufacture and all discrepancies must be reported to TACP Architects Ltd

Risk Assessments

Revisions				
Rev	Date	Description	By	Check

Consultants

Client				
Read Construction				
On Behalf of				
Wrexham County Borough Council				
Project Title				
Gwersyllt Primary School				
Drawing Title				
Location Plan				
Scale	Date	Drawn By	Checked By	Office
1:1250@A3	19/01/2018	MR	MG	Wrexham
Job Number		Drawing Number		Revision
17070		LOC01		

TACP Architects Ltd
Pembroke House, Ellice Way
Wrexham Technology Park
LL13 7YT
T. 01978 291161
F. 01978 351735
E. admin@tacparchitects.co.uk

www.tacparchitects.co.uk



Architecture • Interior Design • Healthcare Planning • Conservation • Masterplanning • Sustainable Design