



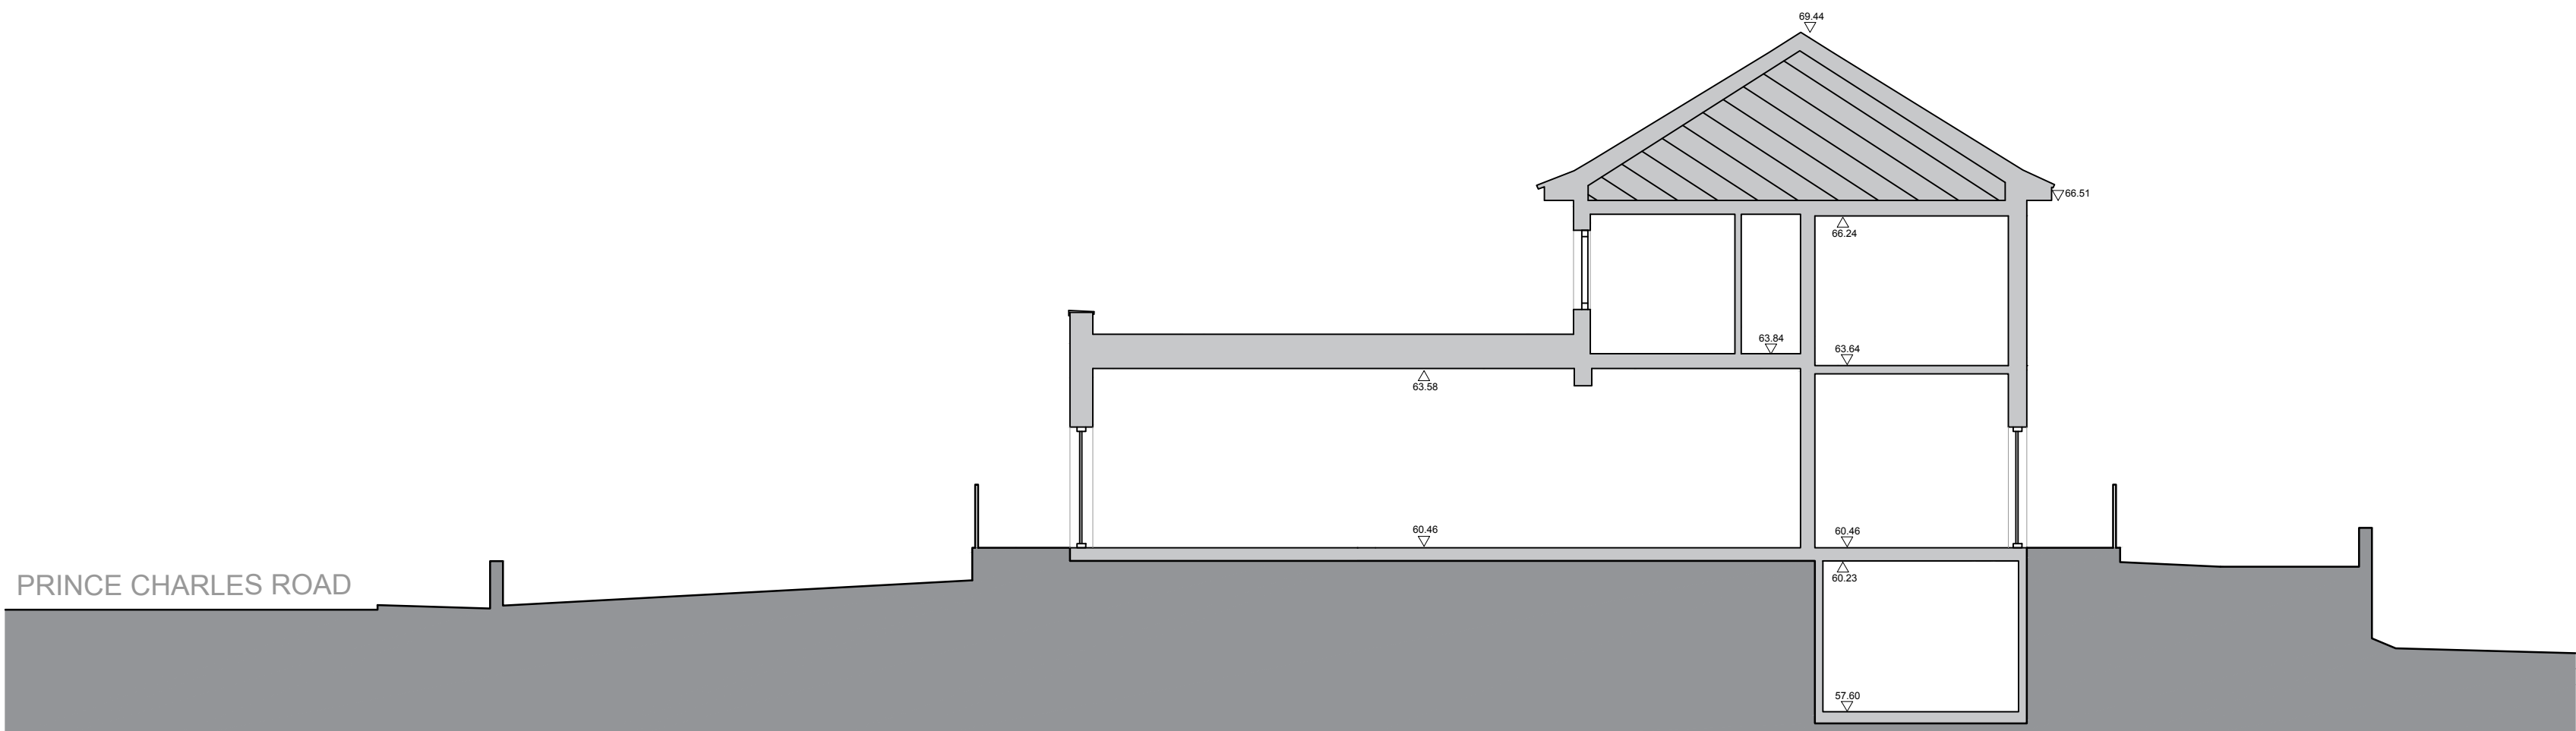

Existing Section A-A



Existing Section B-B

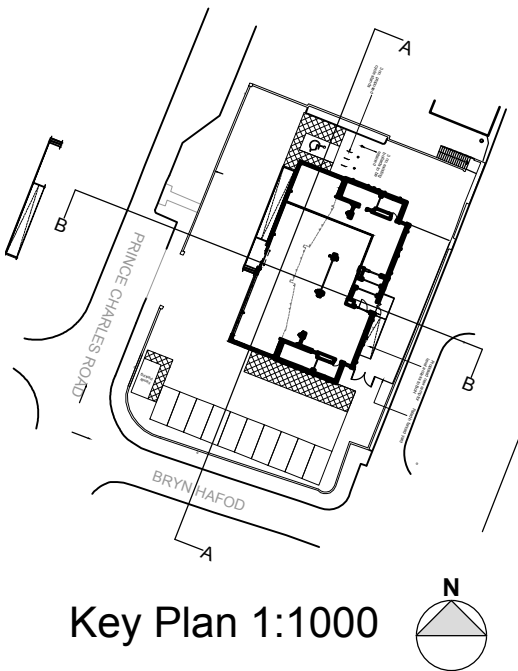


NOTES AEWTP027C

- All dimensions and levels are to be checked on site.
- Any discrepancies are to be reported to the architect before any work commences
- This drawing shall not be scaled to ascertain any dimensions. Work to figured dimensions only.
- This drawing shall not be reproduced without express written permission from AEW.
- Title overlay drawings and ownership boundaries are produced using all reasonable endeavours. AEW cannot be responsible for the accuracy or scale discrepancy of base plans supplied to them.
- All works are to be undertaken in accordance with Building Regulations and the latest British Standards.
- All proprietary materials and products are to be used strictly in accordance with the manufacturers recommendations.

CDM 2015

Client notified of duties: 23/11/18
Principal Designer: Client
Unless noted below, all known hazards have been highlighted on the drawing:

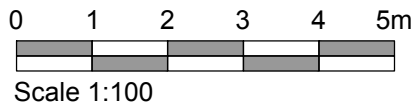

Scale 1:100

P3	28/10/19	MH	ER
Amendments to fenestration			
P2	25/10/19	ER	ER
External ramps updated to client / design team comments & first floor balcony removed			
P1	14/10/19	AB	ER
Initial Issue			
REV	Date	Drawn by: -	Checked by: -
Status	Purpose of Issue		
S2	For Information		
drawing stage	Planning		
client			

Northhold Group

Prince Charles Road
Wrexham

Proposed Site Section

date 07/10/19 drawn AB
scale@A2 1:100 checked ER

Rev

P3

Job No
11031-AEW-XX-XX-DR-A-0512

aew architects
0161 214 4370
www.aewarchitects.com

Aew