



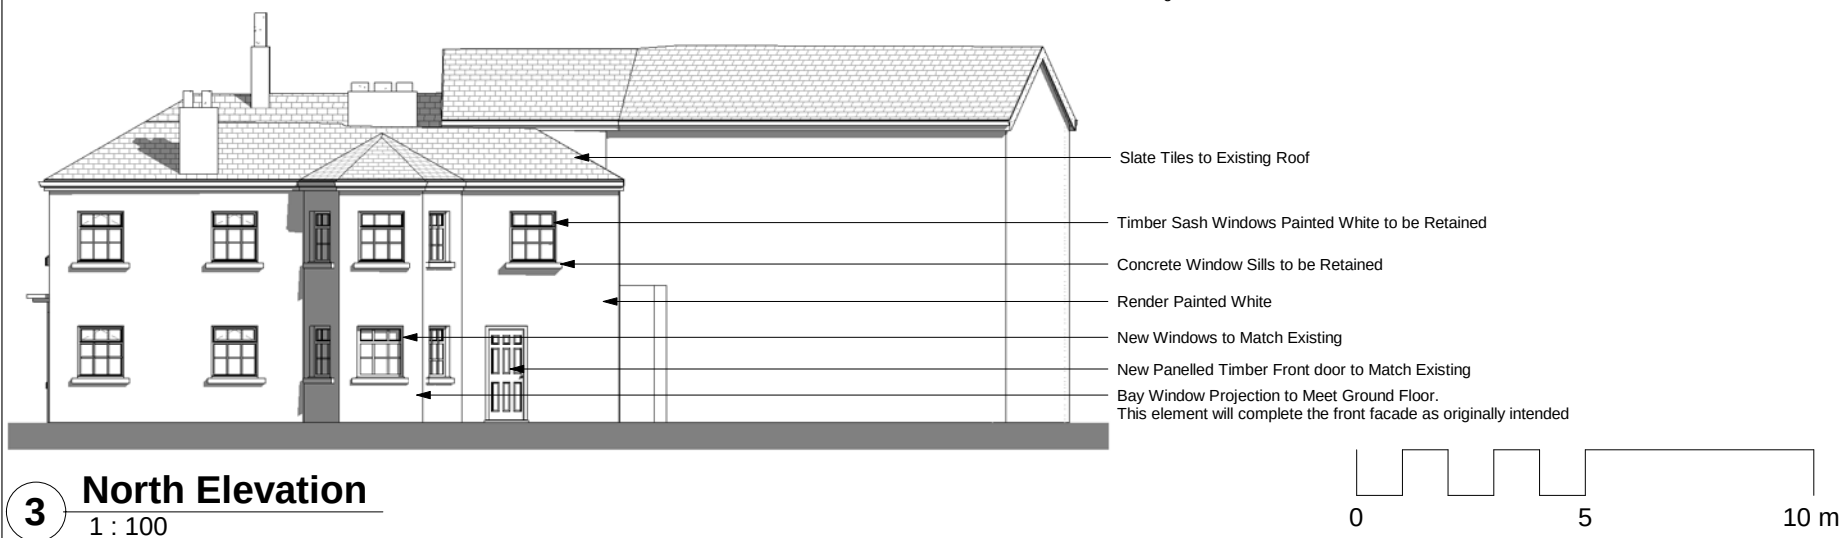

Chartered Architects Leisure Consultants Project Managers Cost Consultants

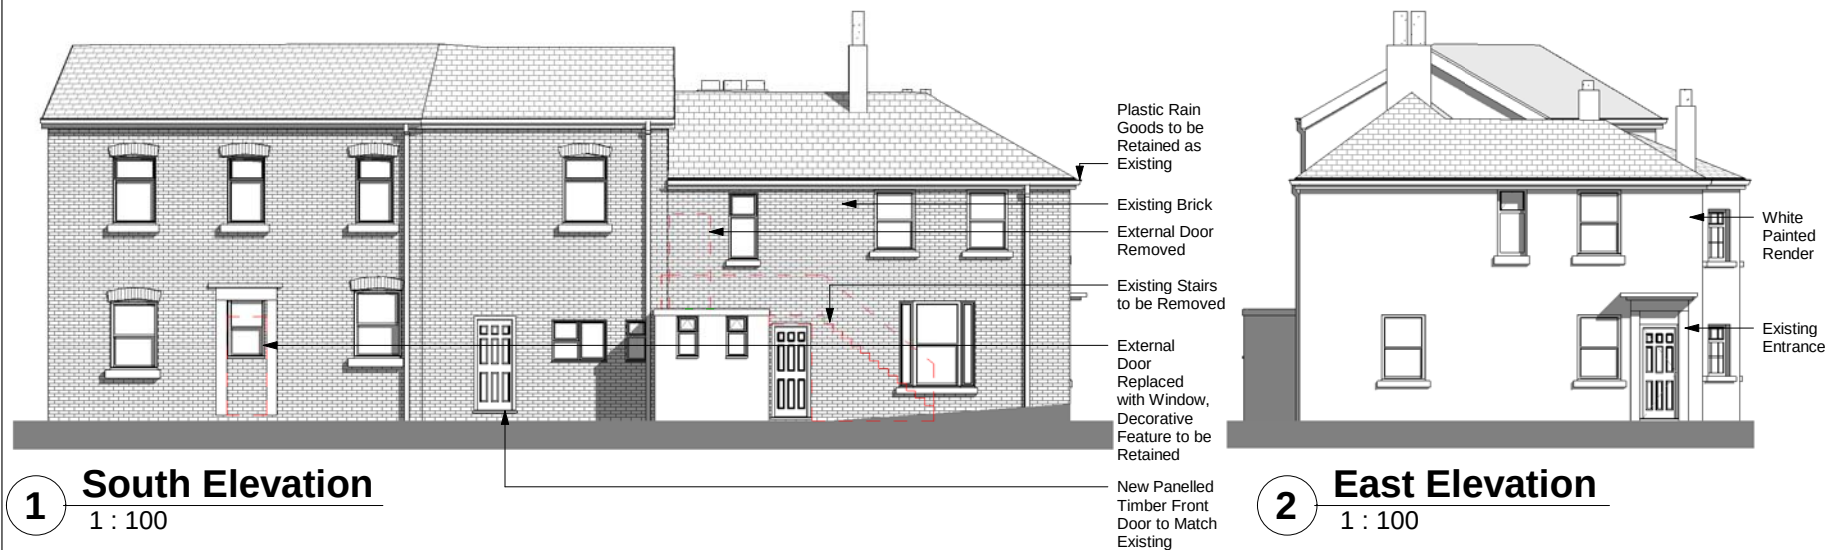

**BURKE RICKHARDS**

91 North Hill Plymouth PL4 8JT T (01752) 266111

www.burkerickhards.co.uk

| No. | Description | Date |
|-----|-------------|------|
|     |             |      |
|     |             |      |
SG & EG (UK) Ltd

Oak Tree Inn Wrexham

| Proposed Elevations |               |            |         |
|---------------------|---------------|------------|---------|
| Project number      | 2224          | 2224 / 127 | 1 : 100 |
| Date                | April/29/2019 |            |         |
| Drawn by            | JO            |            |         |
| Checked by          | PM            |            |         |