


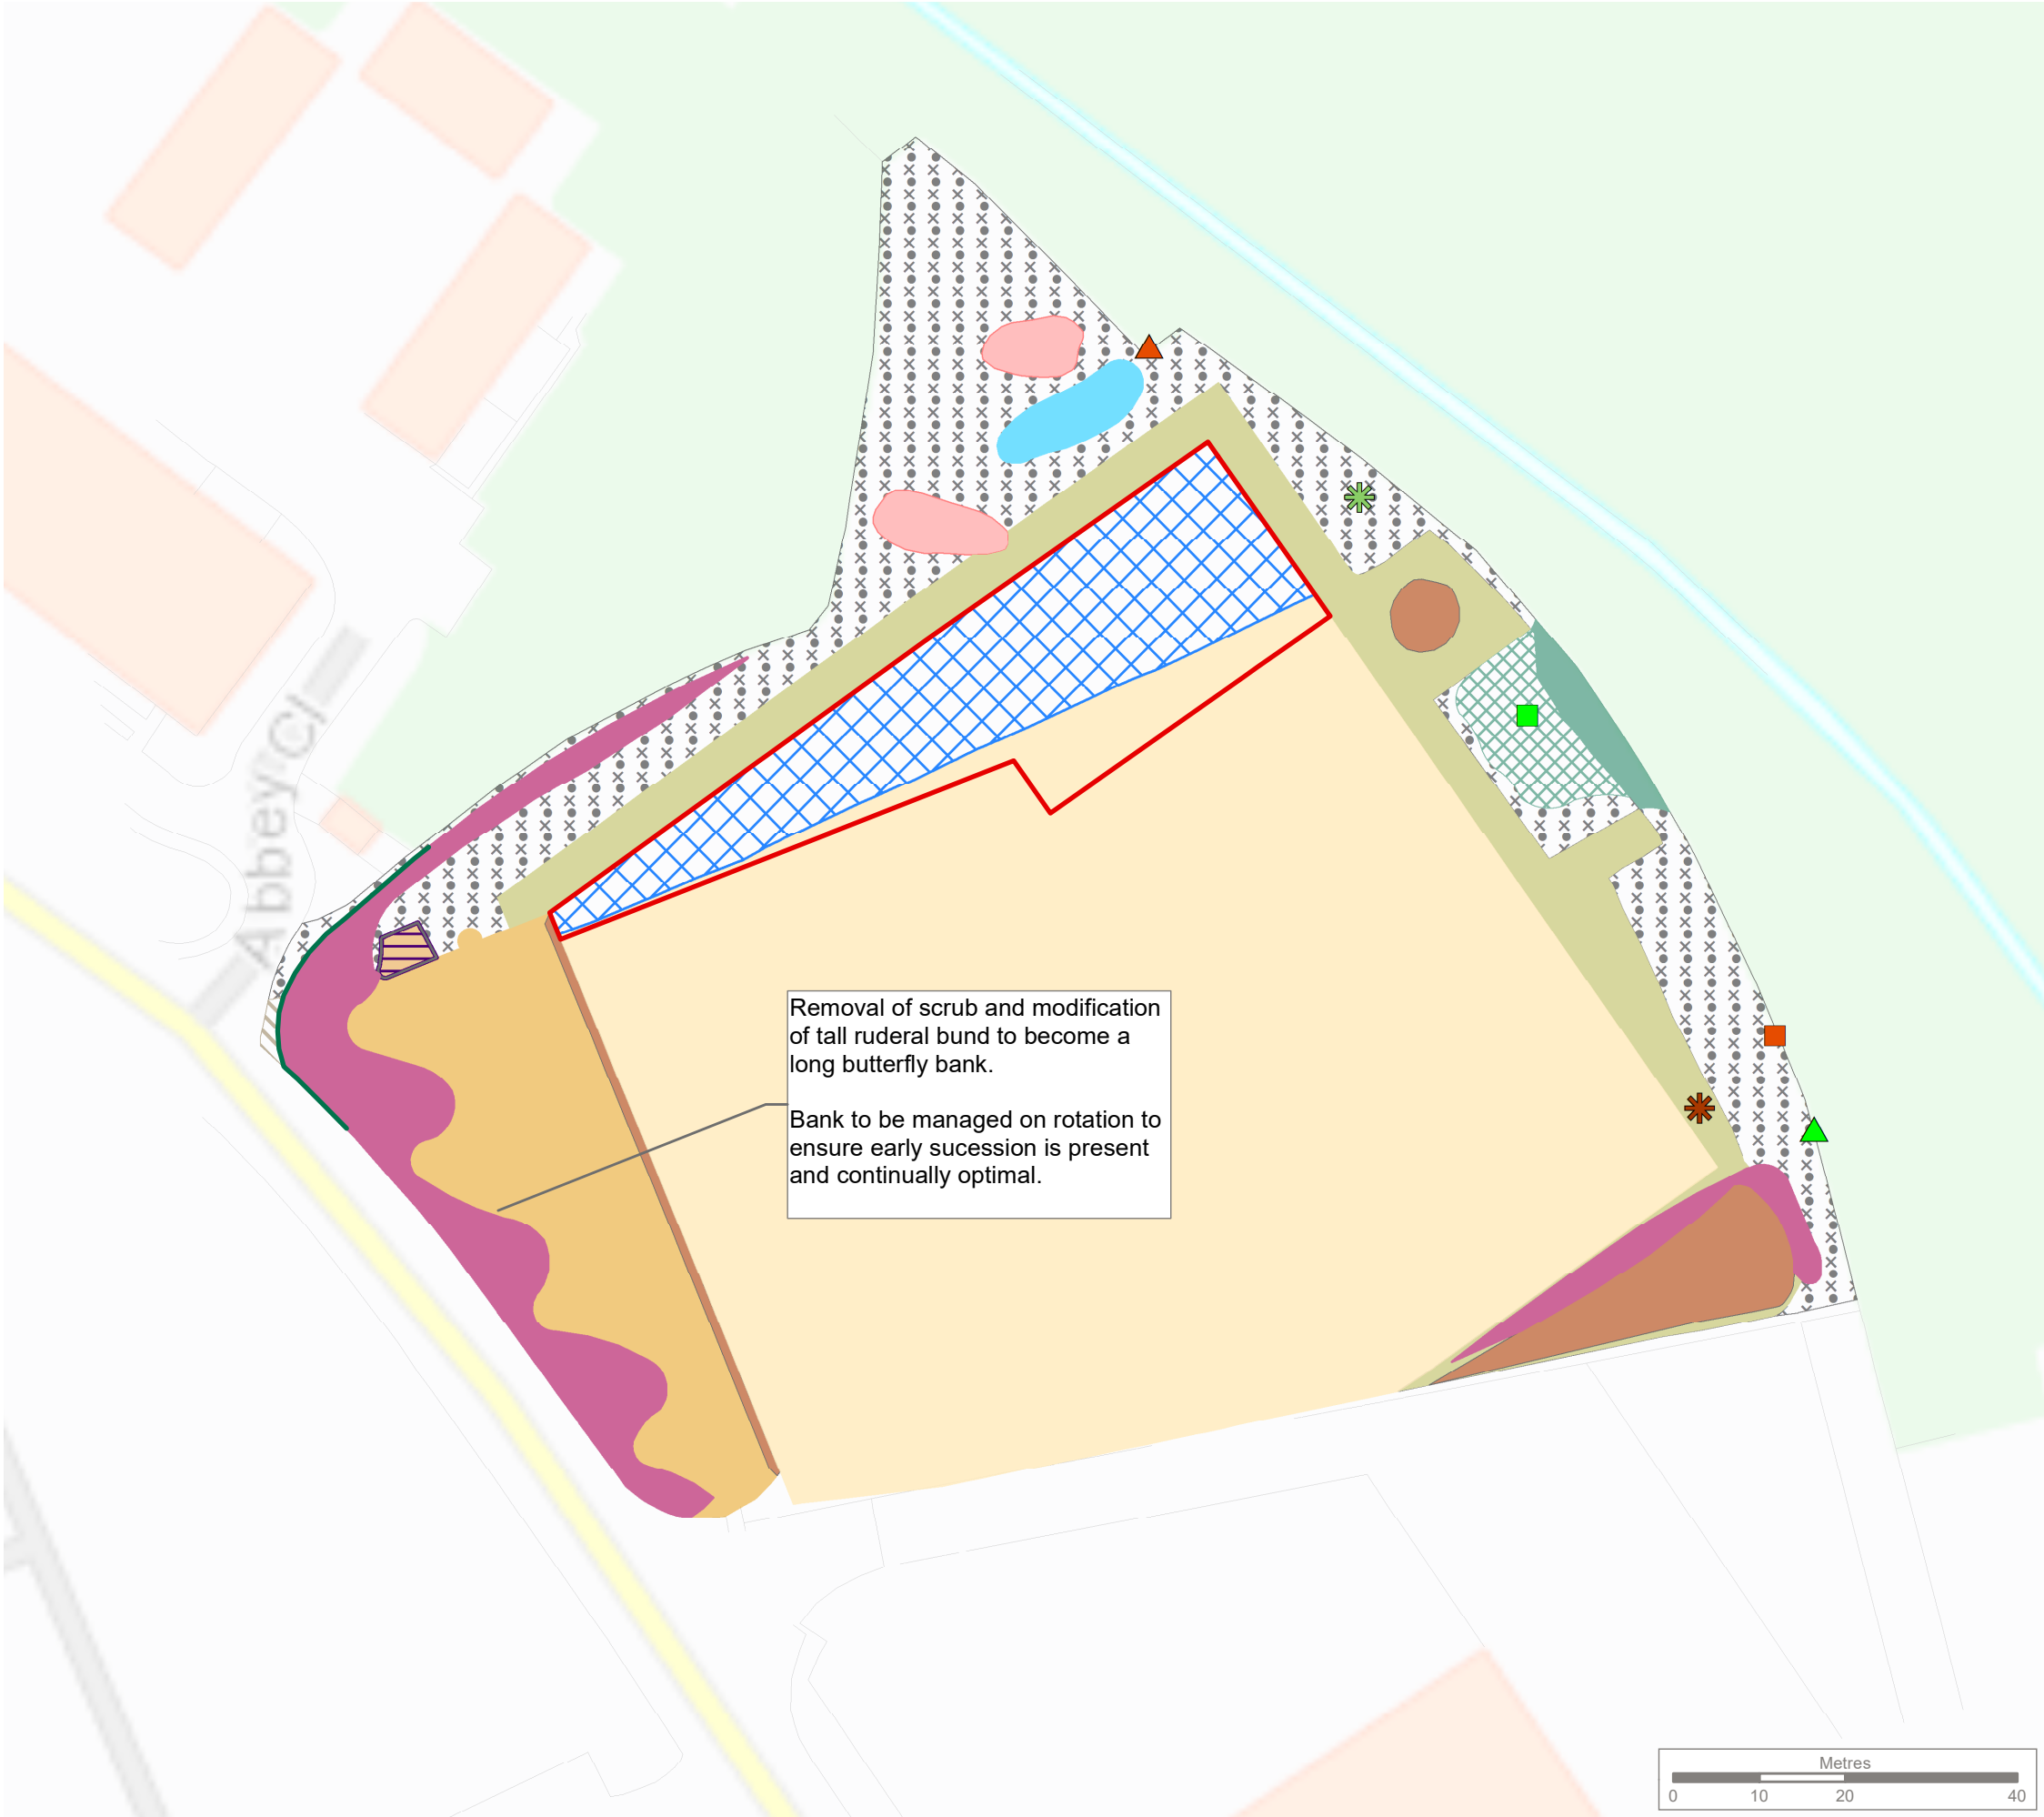

KEY

Planning Application Boundary

Current Development (P/2017/1013)

Proposed Development

Proposed Habitat Translocation

Unimproved Neutral Grassland

Wildflower Seed Mix

Proposed Habitat Enhancements

Area for Plug Planting/Seeding

New Butterfly Bank

New Pond

New GCN Hibernacula

Existing Habitats

GCN Hibernacula

Butterfly Bank Location - to be removed

Bat Box Location

1 no. 2F-DFB Box

2 Schwegler 2FN Boxes

Bird Box Location

1 Schwegler 1B Box

1 no. 1N - Robin Box

Species-poor Intact Hedge

Semi-natural Broad-leaved Woodland

Dense/Continuous Scrub

Unimproved Neutral Grassland

Tall Ruderal

Bare Ground/Ephemeral Mix

Note

The locations of habitats and habitat features are indicative

Reproduced by permission of Ordnance Survey on behalf of Her Majesty's Stationery Office.
Contains OS data © Crown Copyright and database right 2018. All rights reserved.
Base mapping provided by client

1:10,000

F	Updates following comments	CR	EJS	18/01/2019
E	Updates following comments	JS	EJS	03/01/2019
Rev	Description	Drawn	Approved	Date

THE ENVIRONMENT PARTNERSHIP

Genesis Centre, Birchwood Science Park, Warrington WA3 7BH
Tel 01925 844004 e-mail tep@tep.uk.com www.tep.uk.com

Project
Wrexham Industrial Estate

Title
Habitat Enhancement Plan

Drawing Number
G7128.003F

Drawn	Checked	Approved	Scale	Date
CR	JS	EJS	1:800 @ A3	21/01/2019