


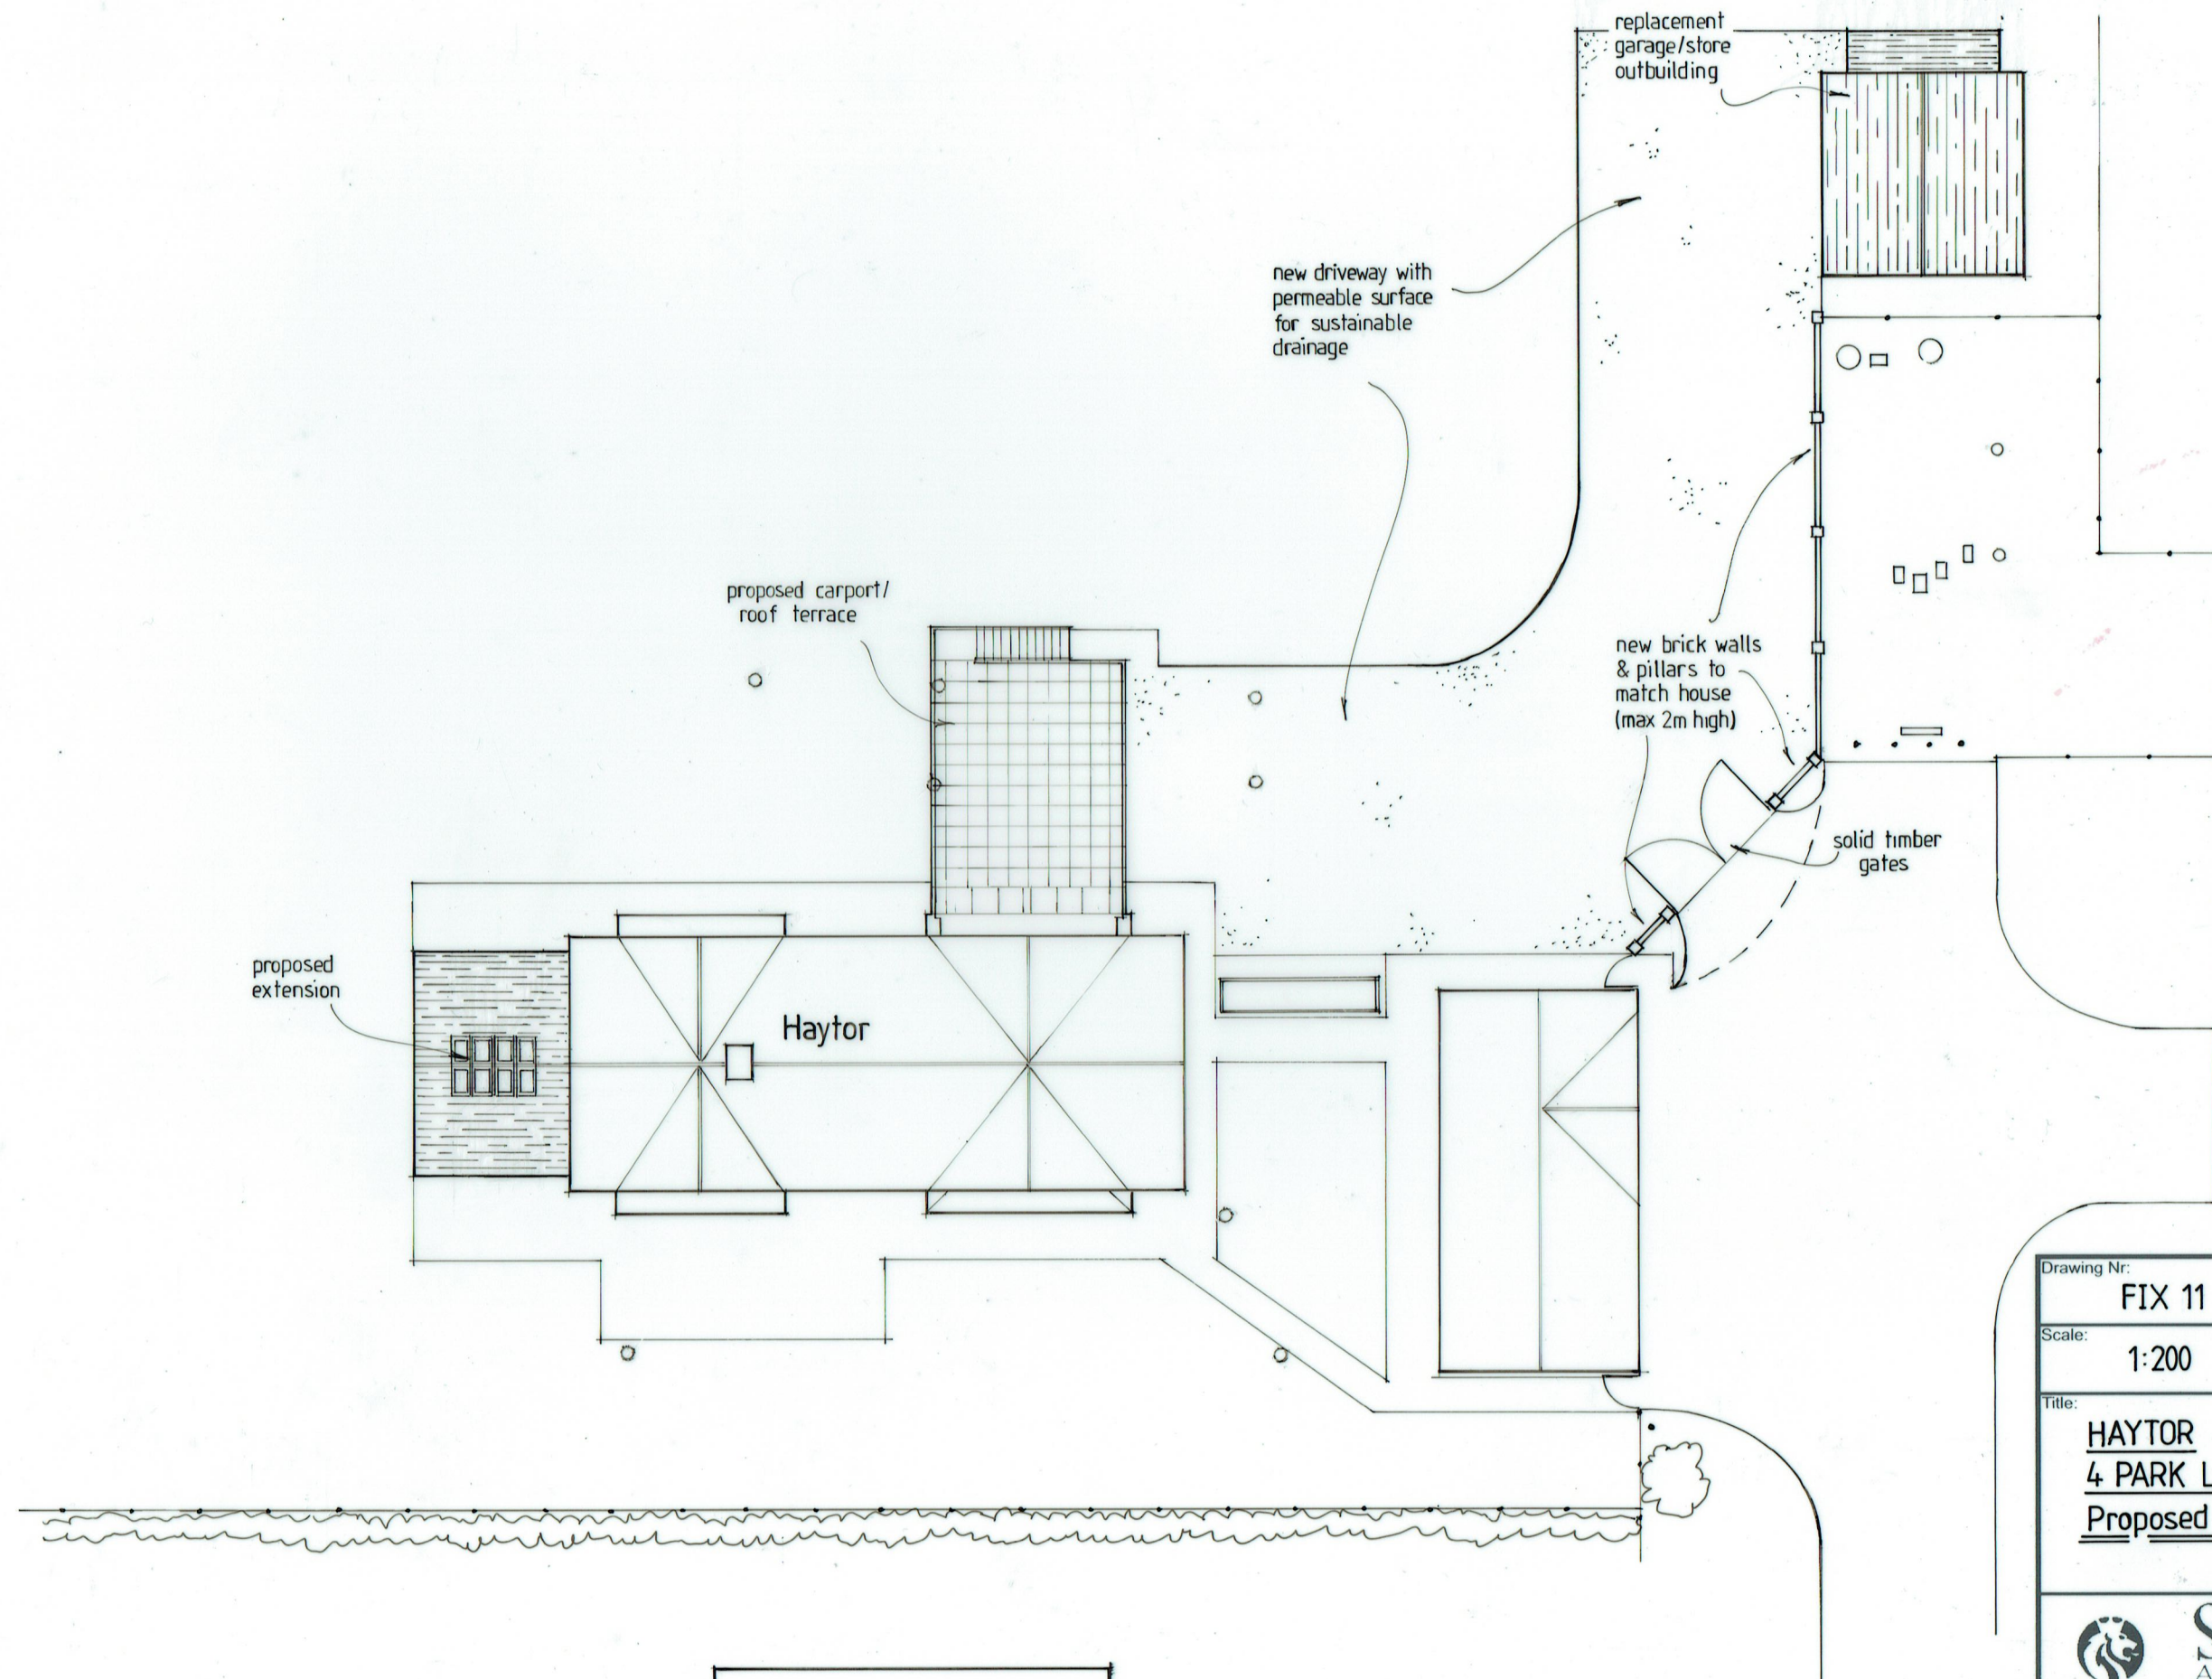

Drawing Nr:	FIX 11	Revision:	A
Scale:	1:200	Date:	February 2019
Title:			
HAYTOR 4 PARK LANE COURT, ROSSETT <u>Proposed Site Plan</u>			



SAKdesign
Architectural Services
www.sakdesign.co.uk

