



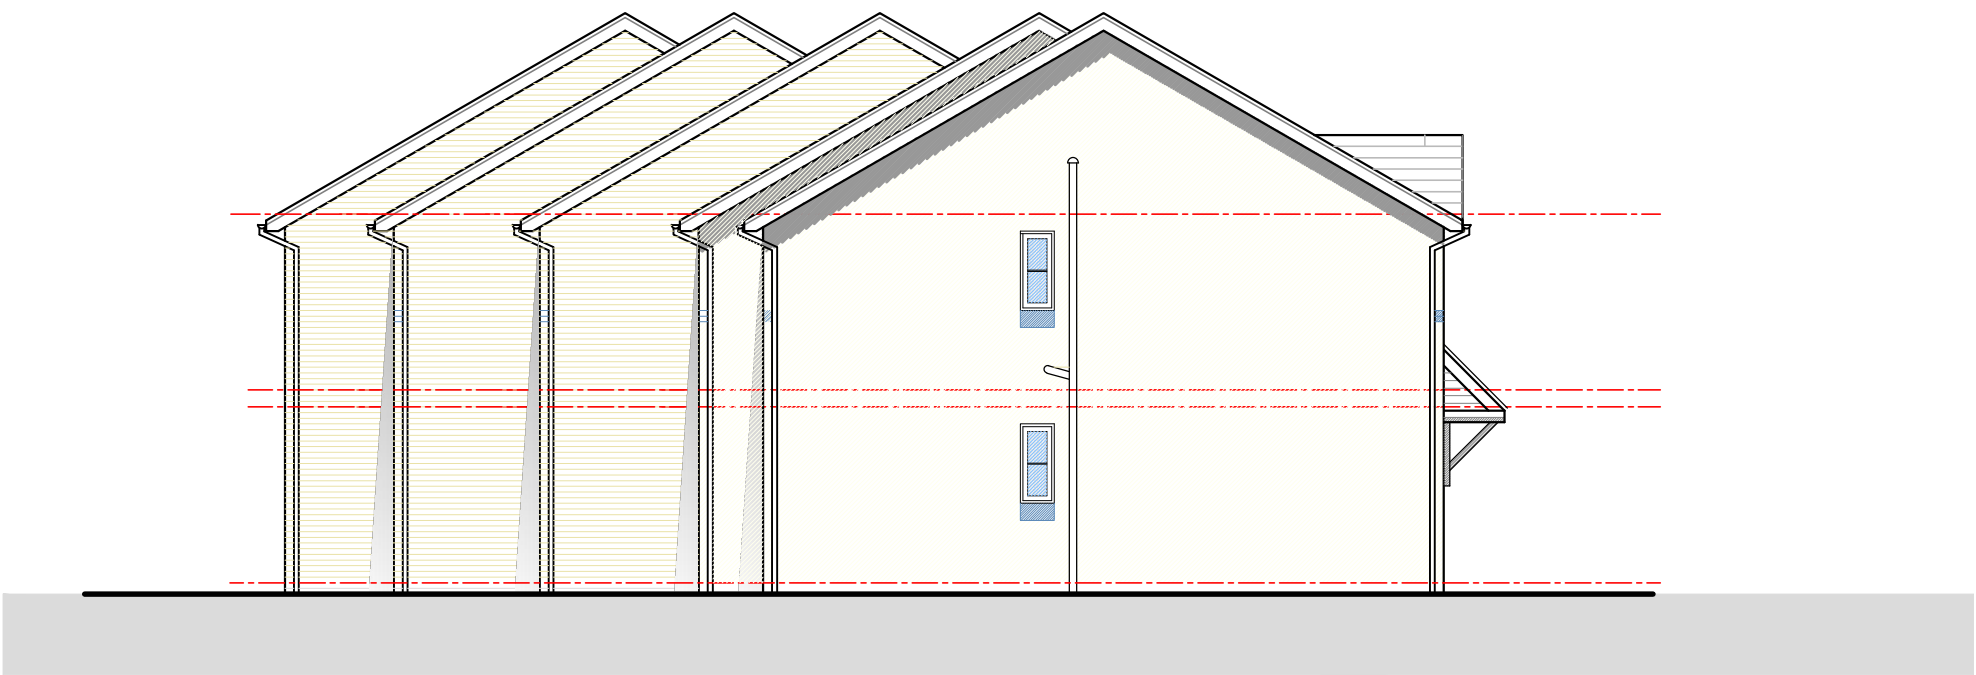

Side Elevation

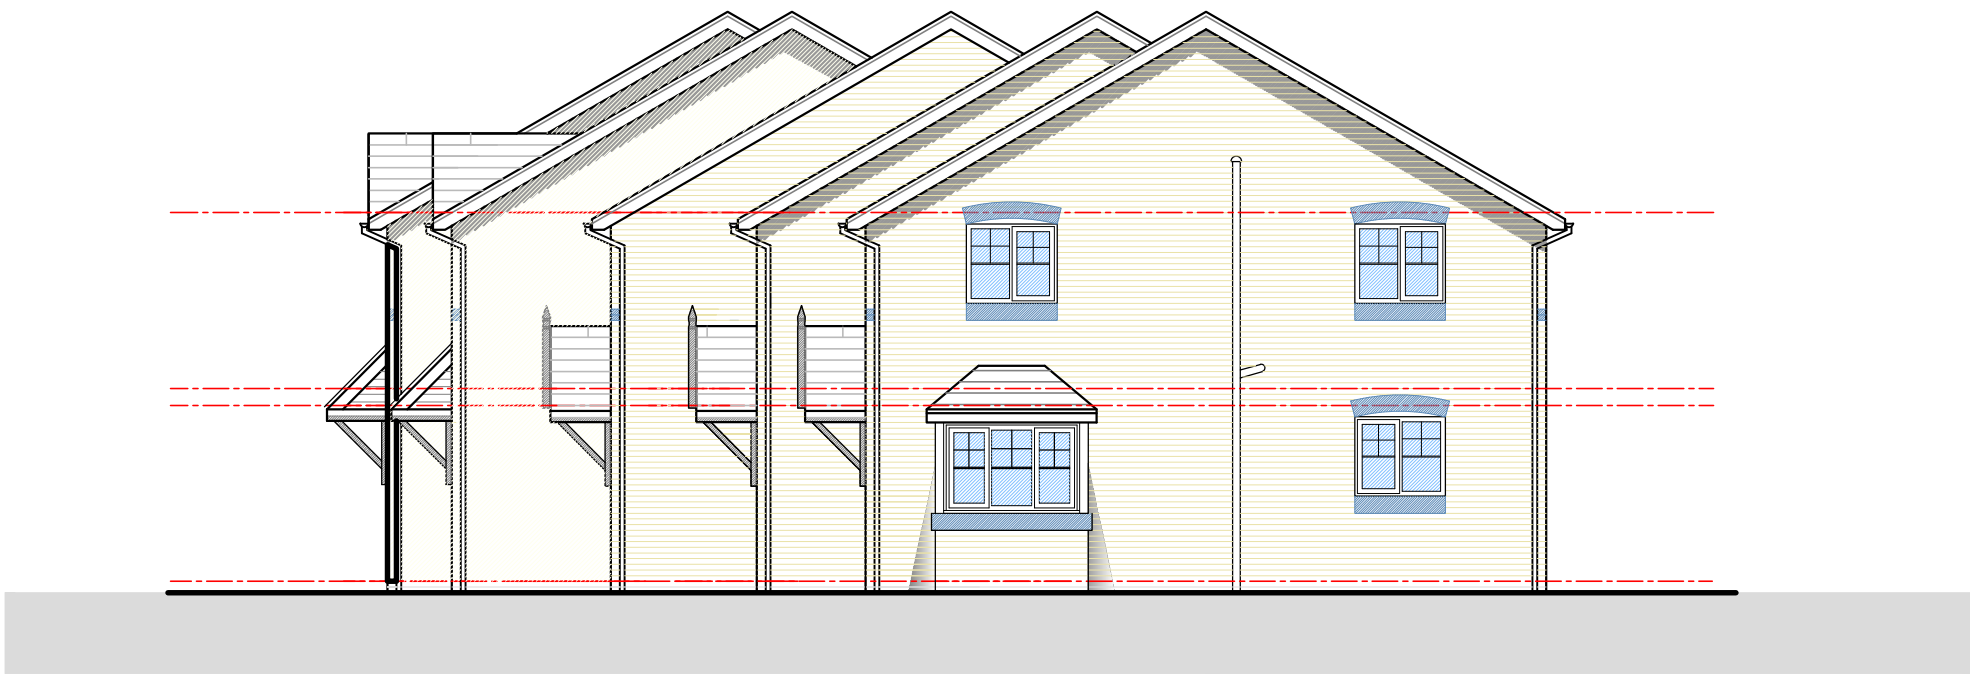

Side Elevation

HDS ARCHITECTURAL SERVICES
Ferndale Villa, 25 Manley Road,
Wrexham, LL13 8HD
Tel (01978) 353445
www.hdsarchitectural.co.uk

Project; Residential Development to Land Adjoining 'Premier Inn', Jacques Way, Wrexham	
Title; Plot 1-7 Elevations (2)	Scale (A3); 1:100
Dwg No; JWA/PD/06	Date; February 2019
Revision;	