


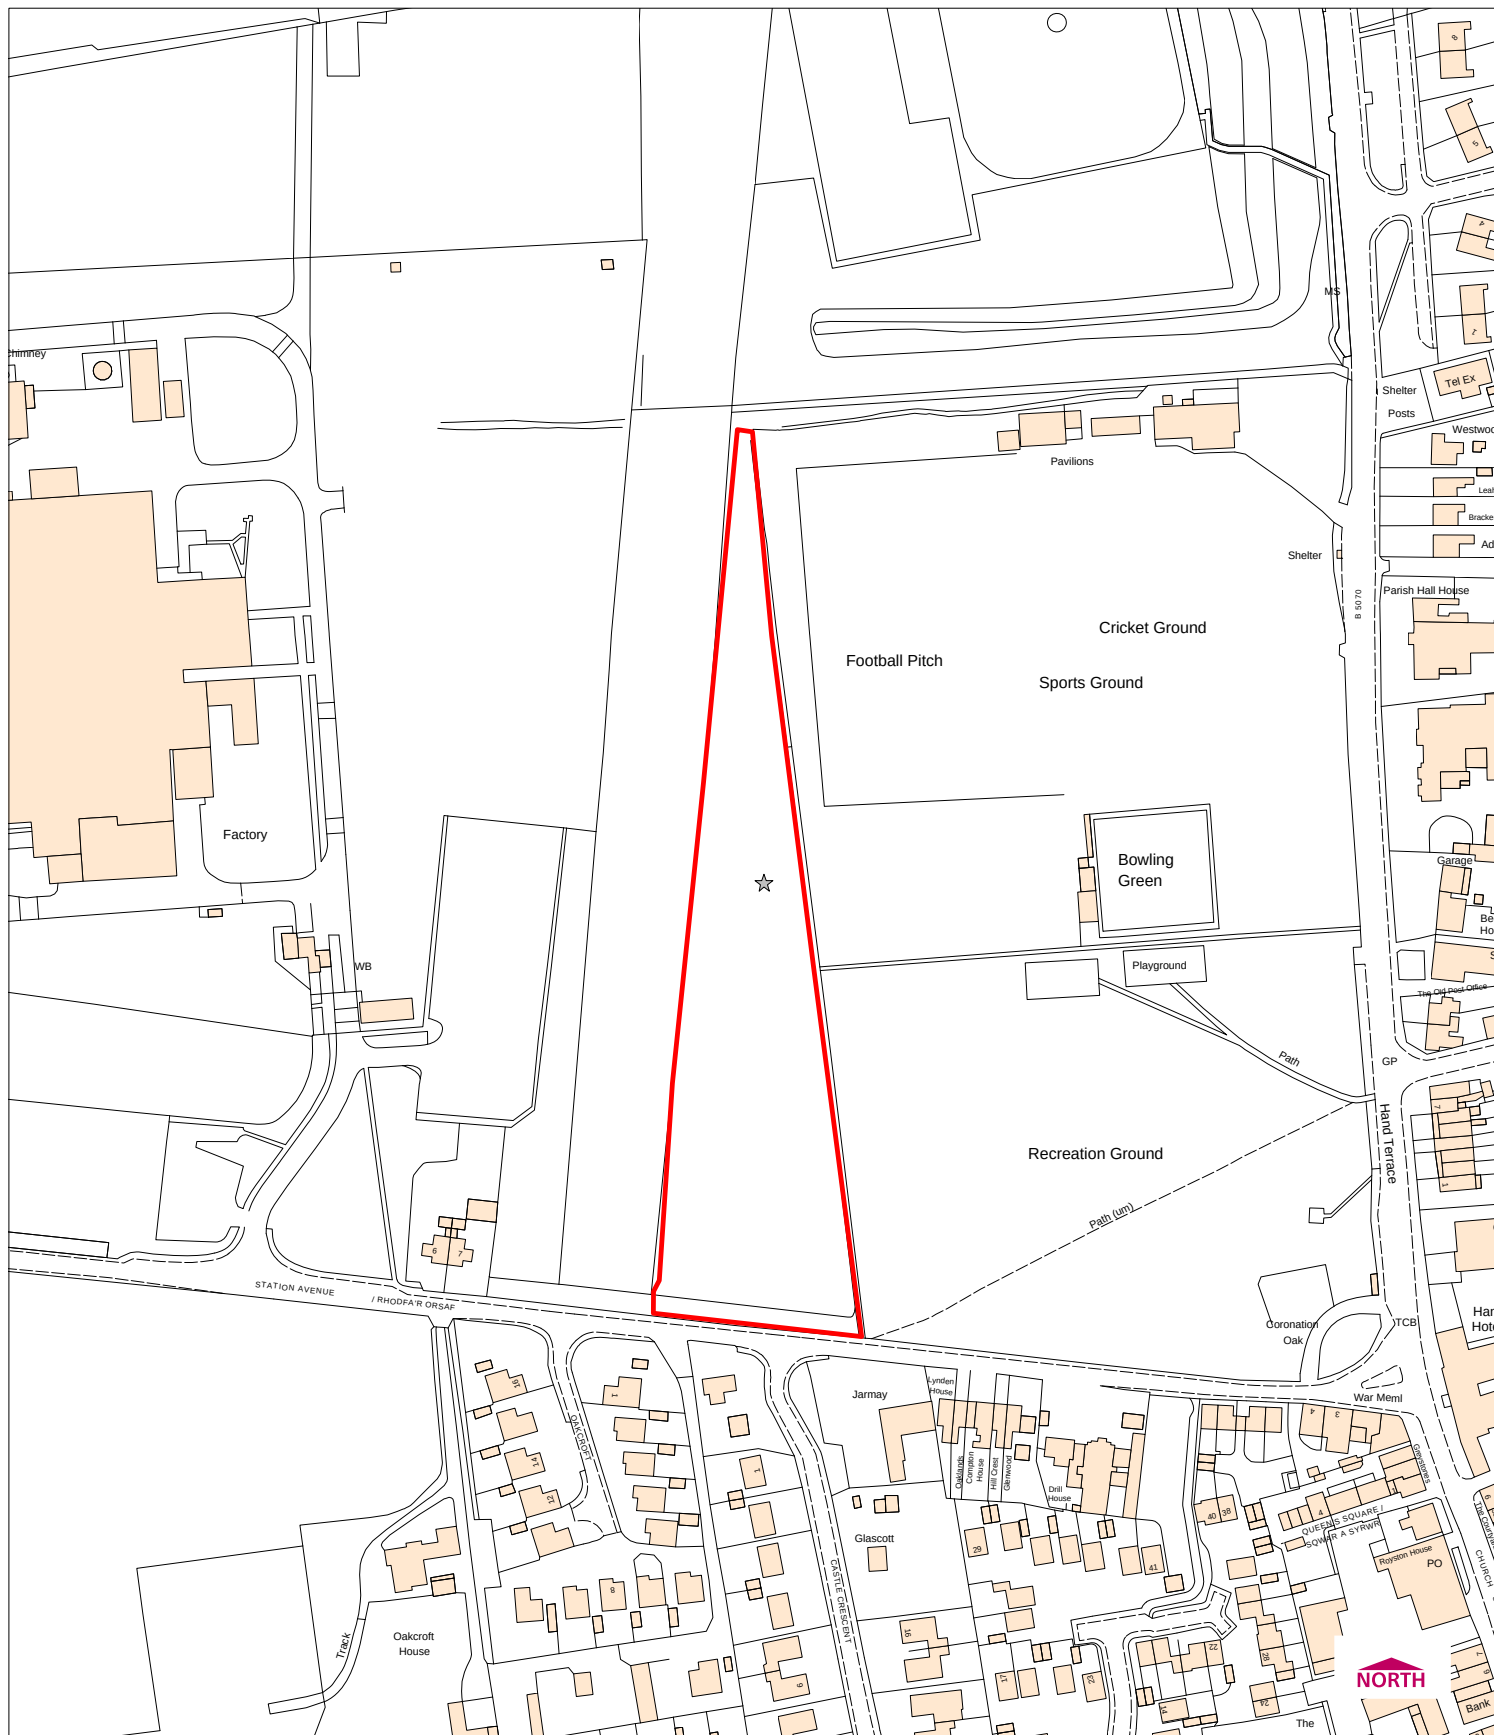

© Crown copyright. All rights reserved. 100023429. 2019

Head of Planning and Regulatory
Planning Department
16 Lord Street, Wrexham
LL11 1LG

10/07/2019
Scale 1: 2500
SJ 2837

Town & Country Planning Act 1990 **Section 106 Obligation**

 P/2019/0141
Land on North Side of
Station Avenue, Chirk
Wrexham. LL14 5NA

