


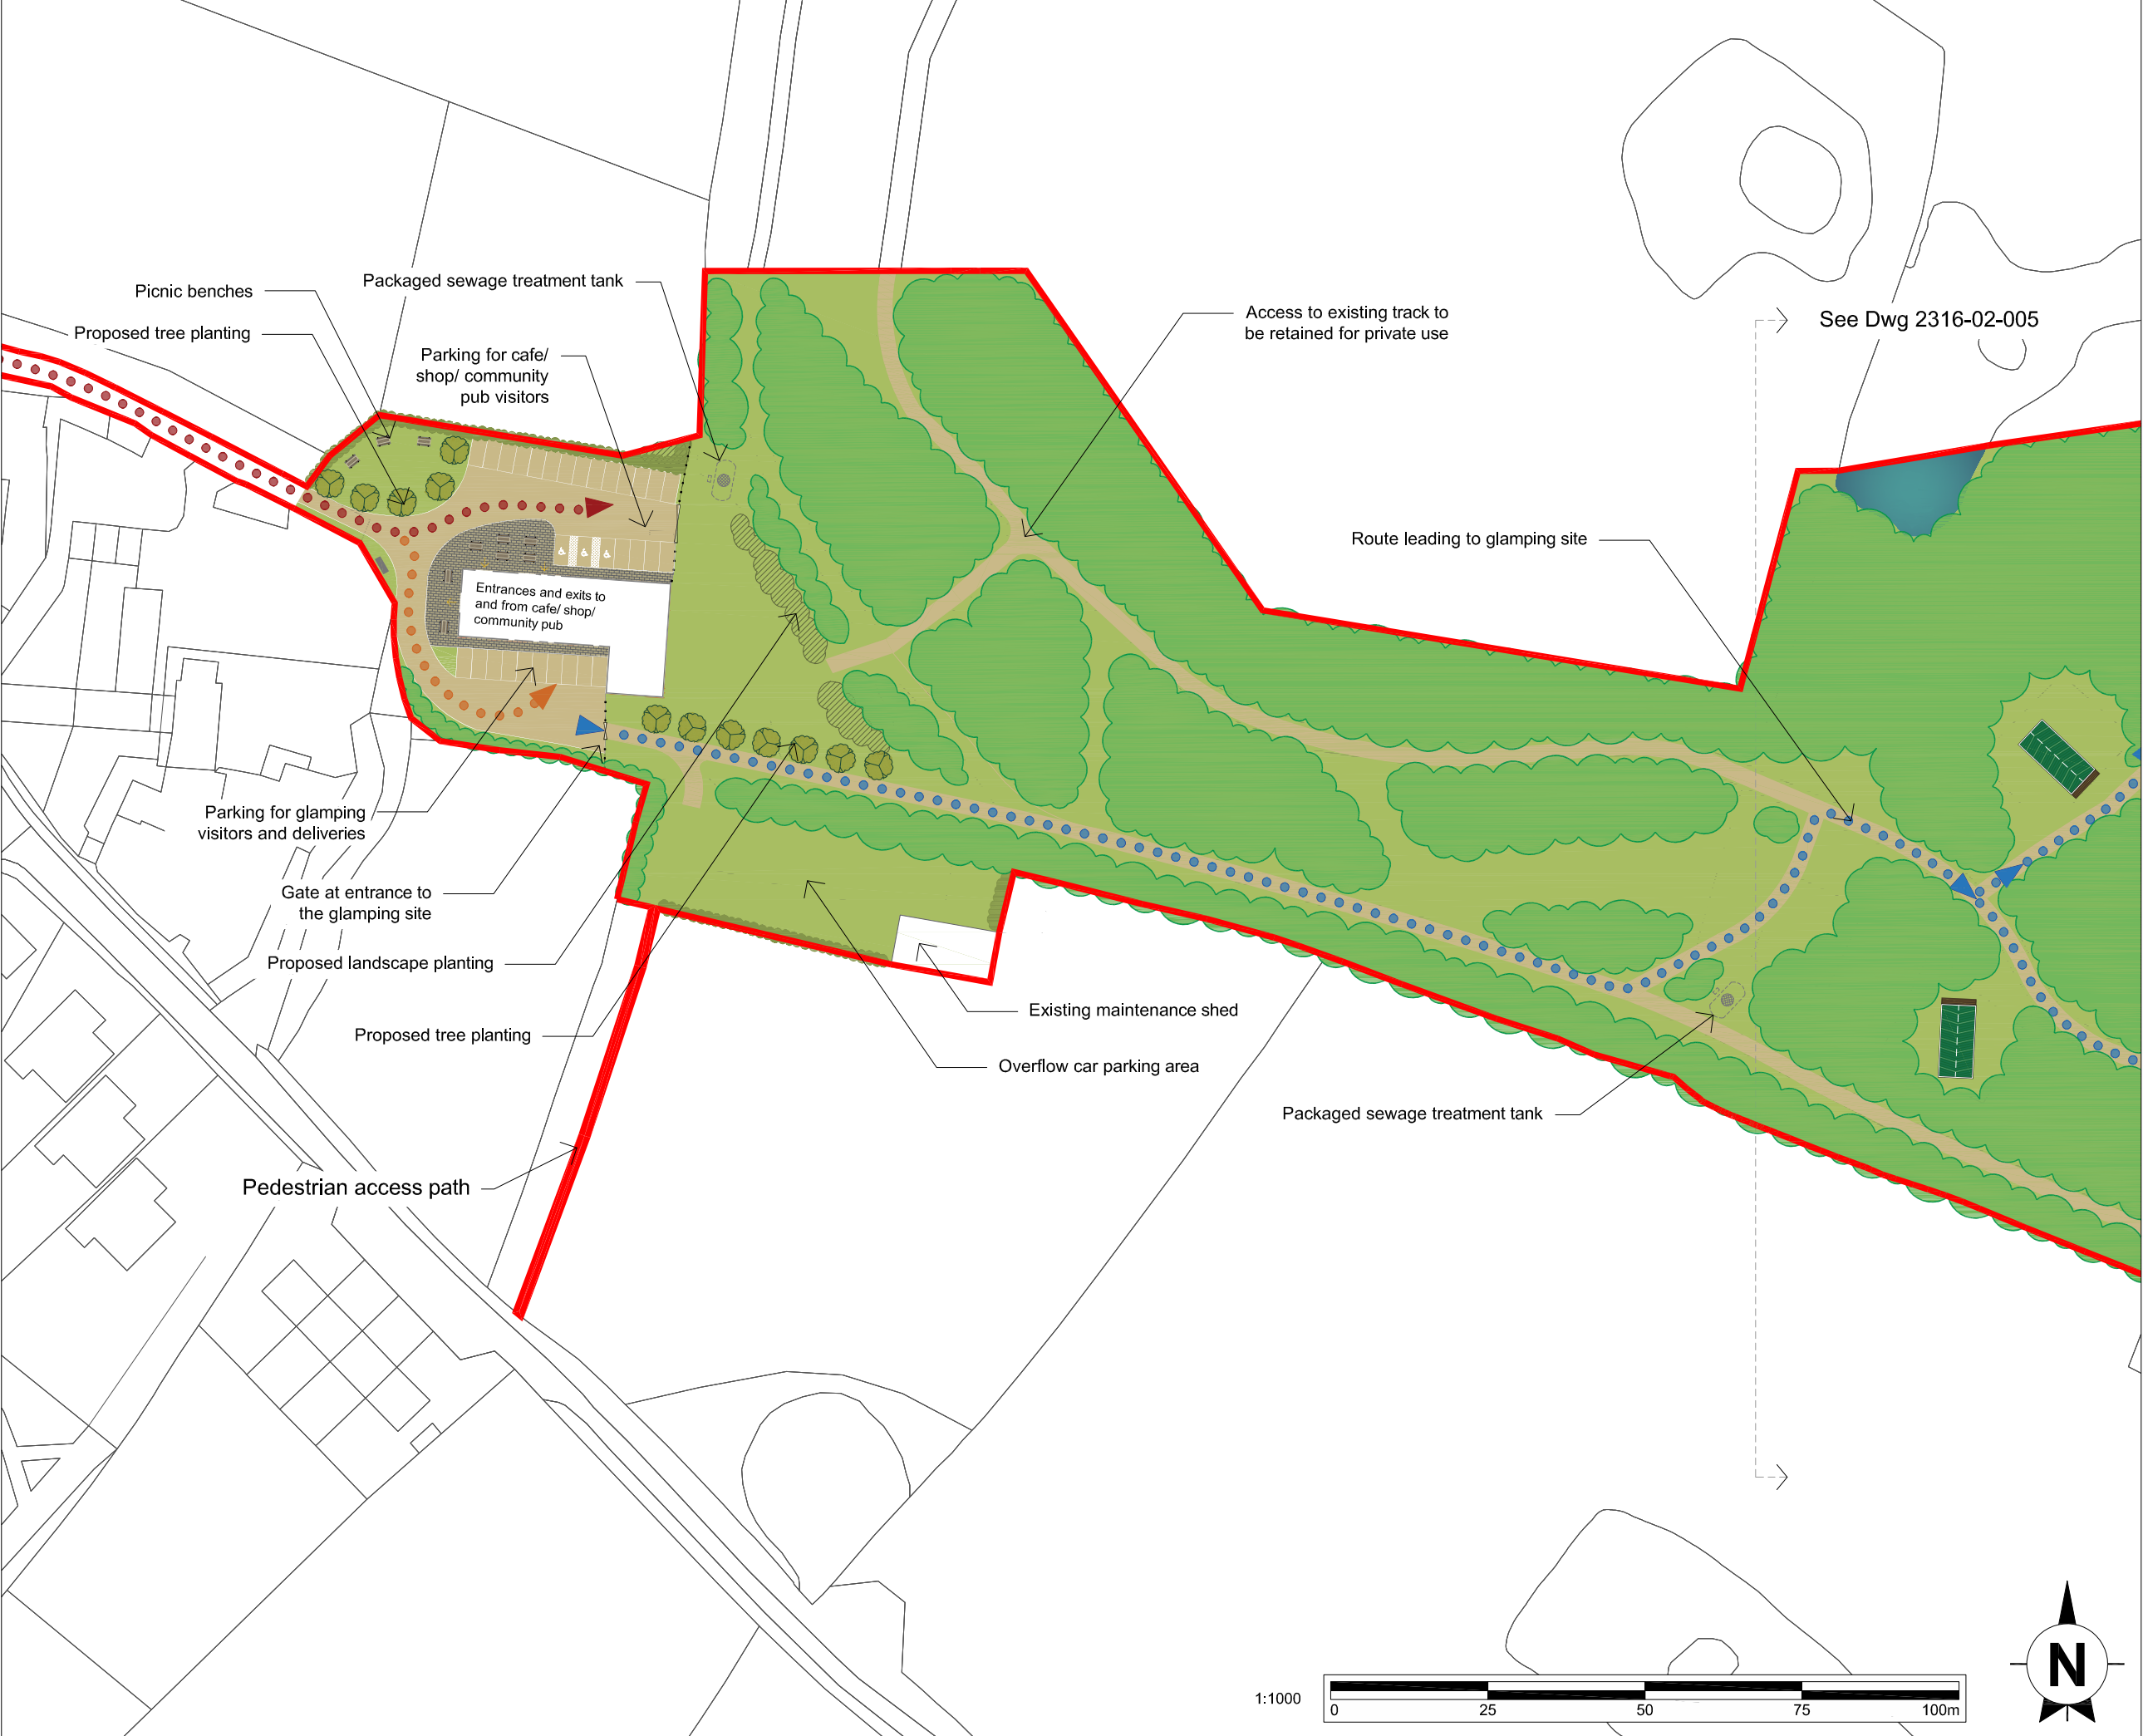

This drawing is the copyright of AXIS P.E.D Limited and may not be loaned, copied or reproduced in any way -or used for any offer, quote, tender or construction purposes without written consent of the company to do so

Follow any figured dimensions - do not scale for construction purposes. IF IN DOUBT ASK.

Revision History		Date
A	Red line amended	05/06/19
B	Parking updated	06/07/19

Site boundary

Grassland clearing

Existing woodland planting

Proposed hedge planting

Proposed landscape planting/ hedge

Existing pond

Packaged sewage treatment tank

DNO kiosk

Access route to glamping area

Access to parking area for use of cafe/ shop/ community pub

Access to parking area for use of glamping site

Shared vehicle and pedestrian access to glamping site using existing tracks

Existing track to be retained for private use

Proposed tree planting

Picnic bench

Safari tent

Chester Office Well House Farm Bretton Chester CH4 8DH		South Manchester Office Camilla House 76 Water Lane Wilmslow SK9 5BS		axis
0844 8700 007 - www.axisped.co.uk				
client: --				
project: BOWLING BANK FARM				
drawing title: SITE LAYOUT SITE ENTRANCE				
date: January 2019		drawn by: A.P.	checked: FR.	
drawing number: 2316-02-004		status: --		
scale(s): 1:1000@A3		rev: B		
planning environment design				