

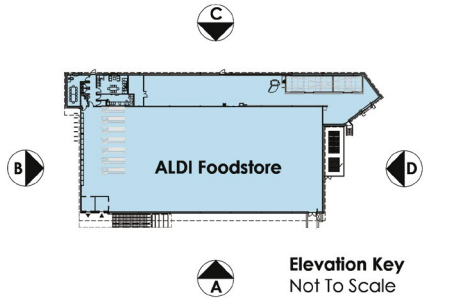
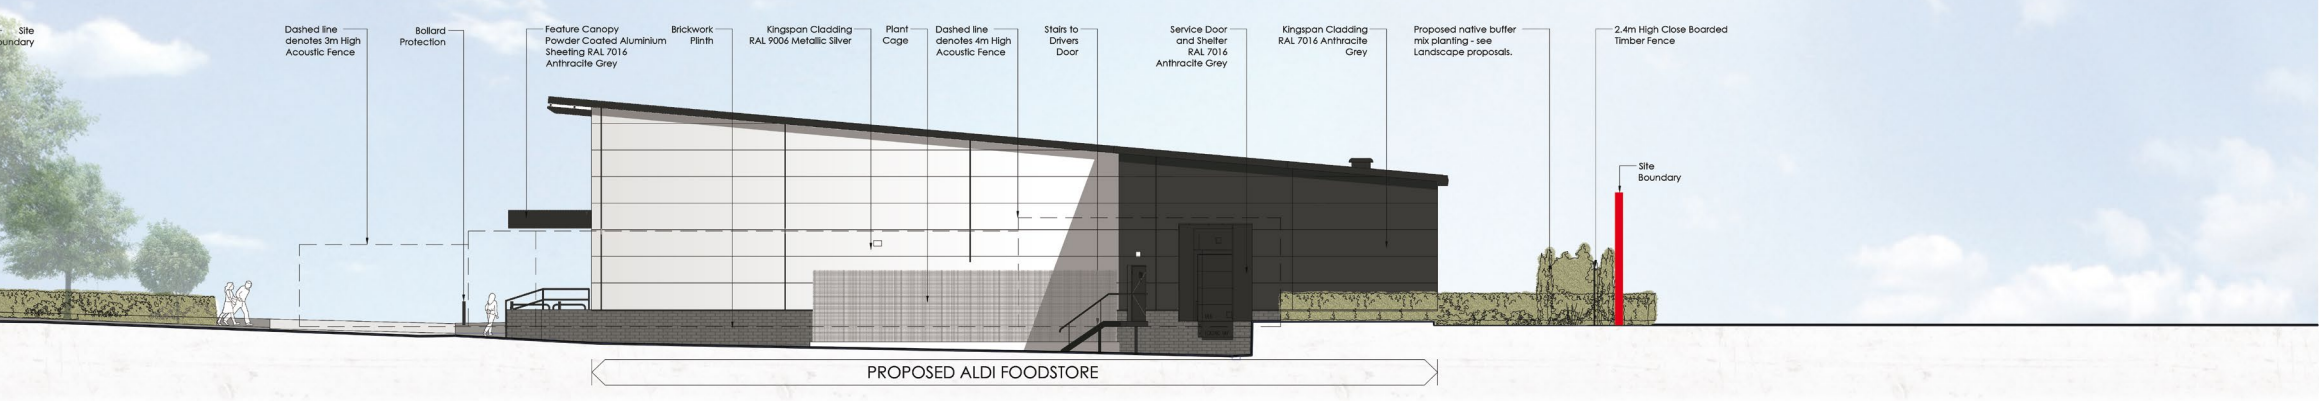


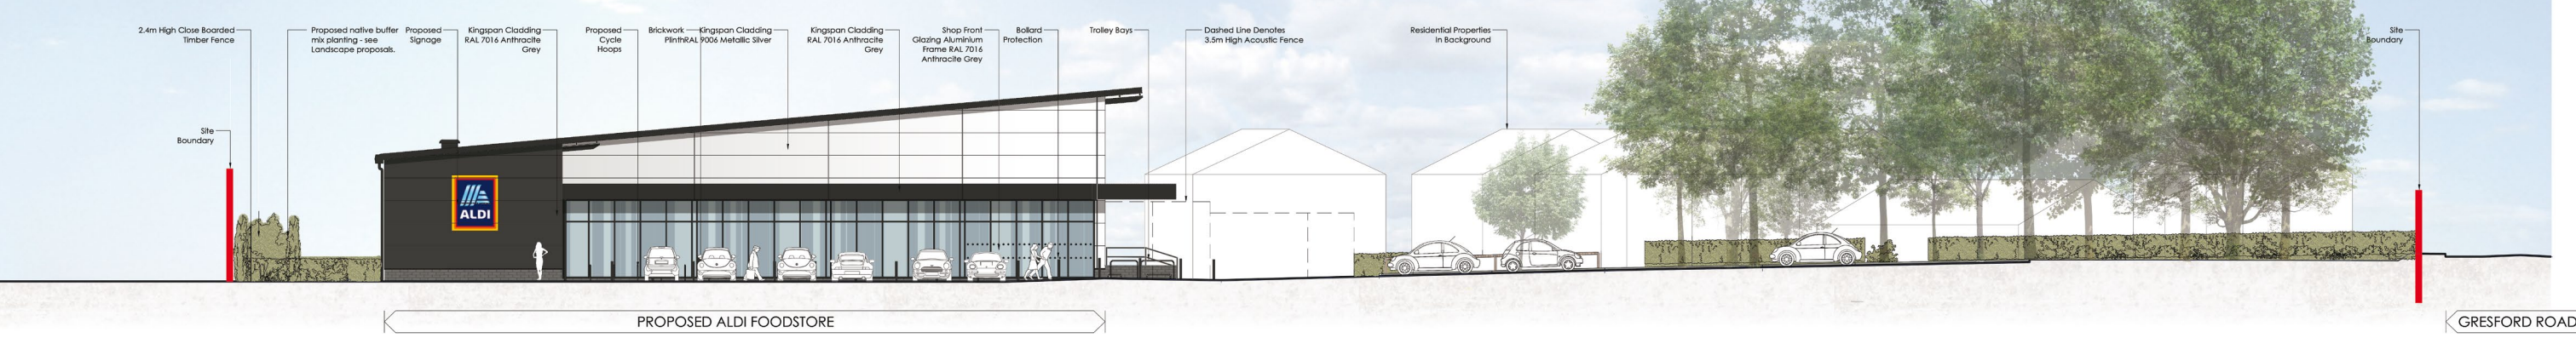

Proposed Foodstore Gresford Road Llay

Client: Aldi Stores Limited
Date: 09/07/19
Job/Dwg: 2636NESW-V104B-Proposed Elevations
Scale NTS@A3

THE HARRIS PARTNERSHIP
ARCHITECTS
2 St Johns North,
Wakefield, WF1 3QA
T: 01924 291 800
F: 01924 290 072
www.harrispartnership.com

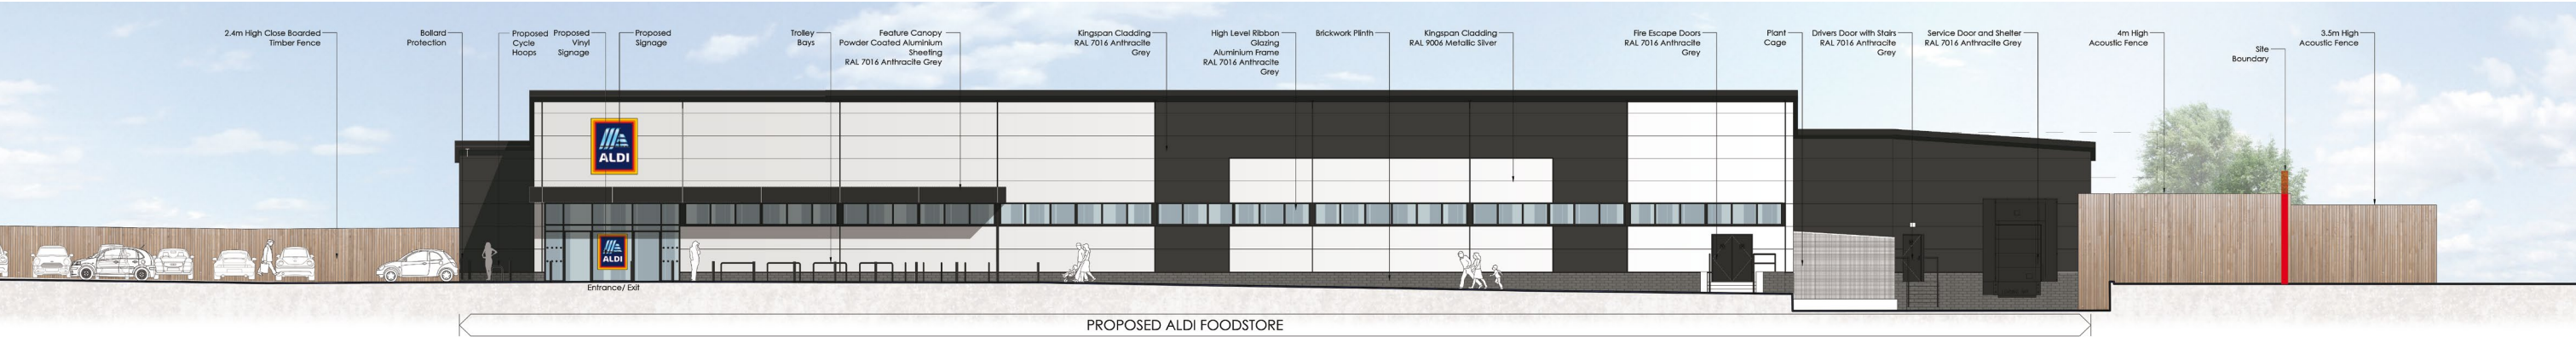