
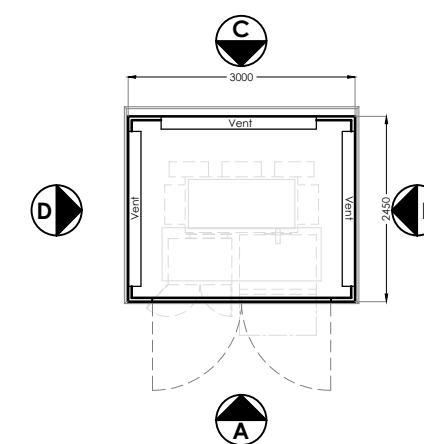
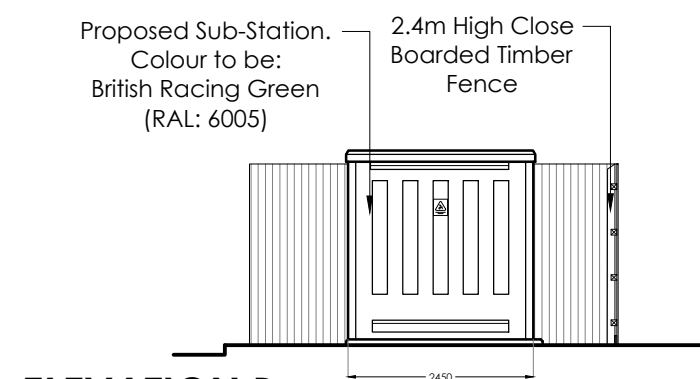
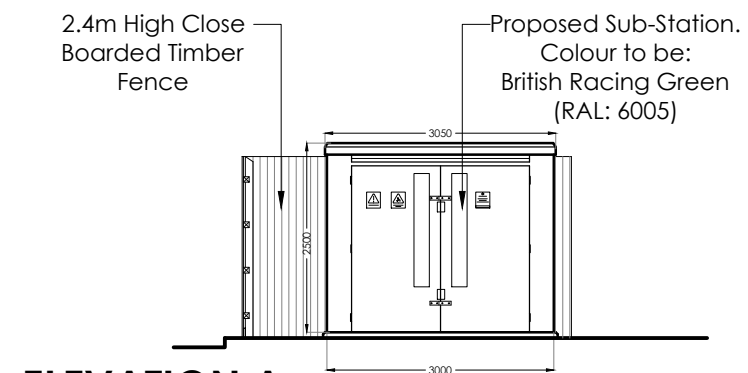


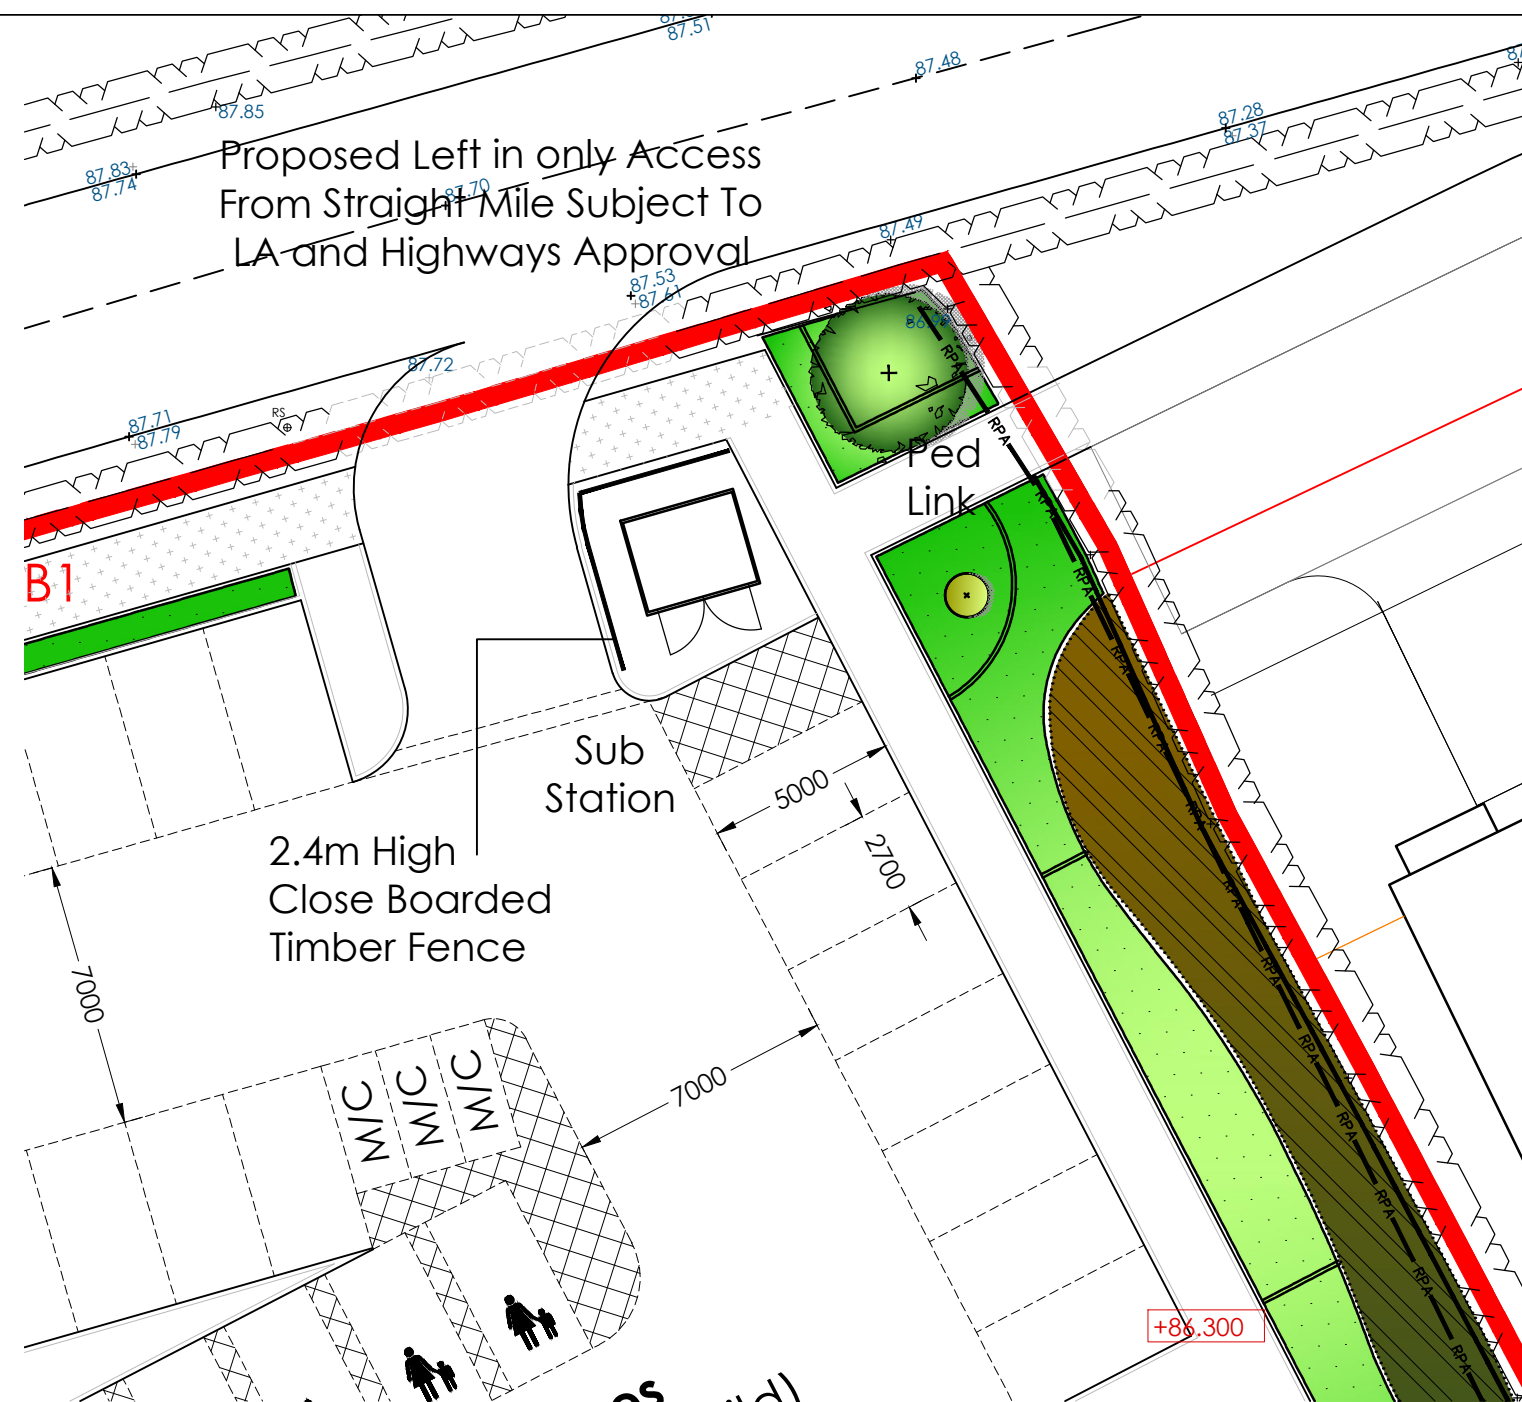

B	08-07-19	Updated to match site layout.	MS	MS
A	29-05-19	Address updated.	AS	MS
Rev	Date	Description	Rev By	Chk'd By
Project Title	PROPOSED DEVELOPMENT			
	GRESFORD ROAD LLAY			
Client	ALDI STORES LTD.			
Status	PLANNING			
Scale	VARIOUS		Drawing Size A3	
Date	MAY 2019	Drawn By	AS	Checked SSR
Drawing Title	PROPOSED SUB-STATION			
Job-Dwg No	2636NESW-108			Rev B

- ☐ 2 St. Johns North,
Wakefield, WF1 3QA
t. 01924 291800
- ☒ Carvers Warehouse, 77 Dale Street,
Manchester, M1 2HG
t. 0161 2388555
- ☐ The Old Rectory, 79 High Street,
Newport Pagnell, MK16 8AB
t. 01908 211577
- ☐ 101 London Road,
Reading, RG1 5BY
t. 0118 9507700
- ☐ 10 Goss Court, St Christophers Place,
London, W1U 1JJ
t. 0207 4091215

**THE
HARRIS
PARTNERSHIP**
ARCHITECTS
www.harrispartnership.com