



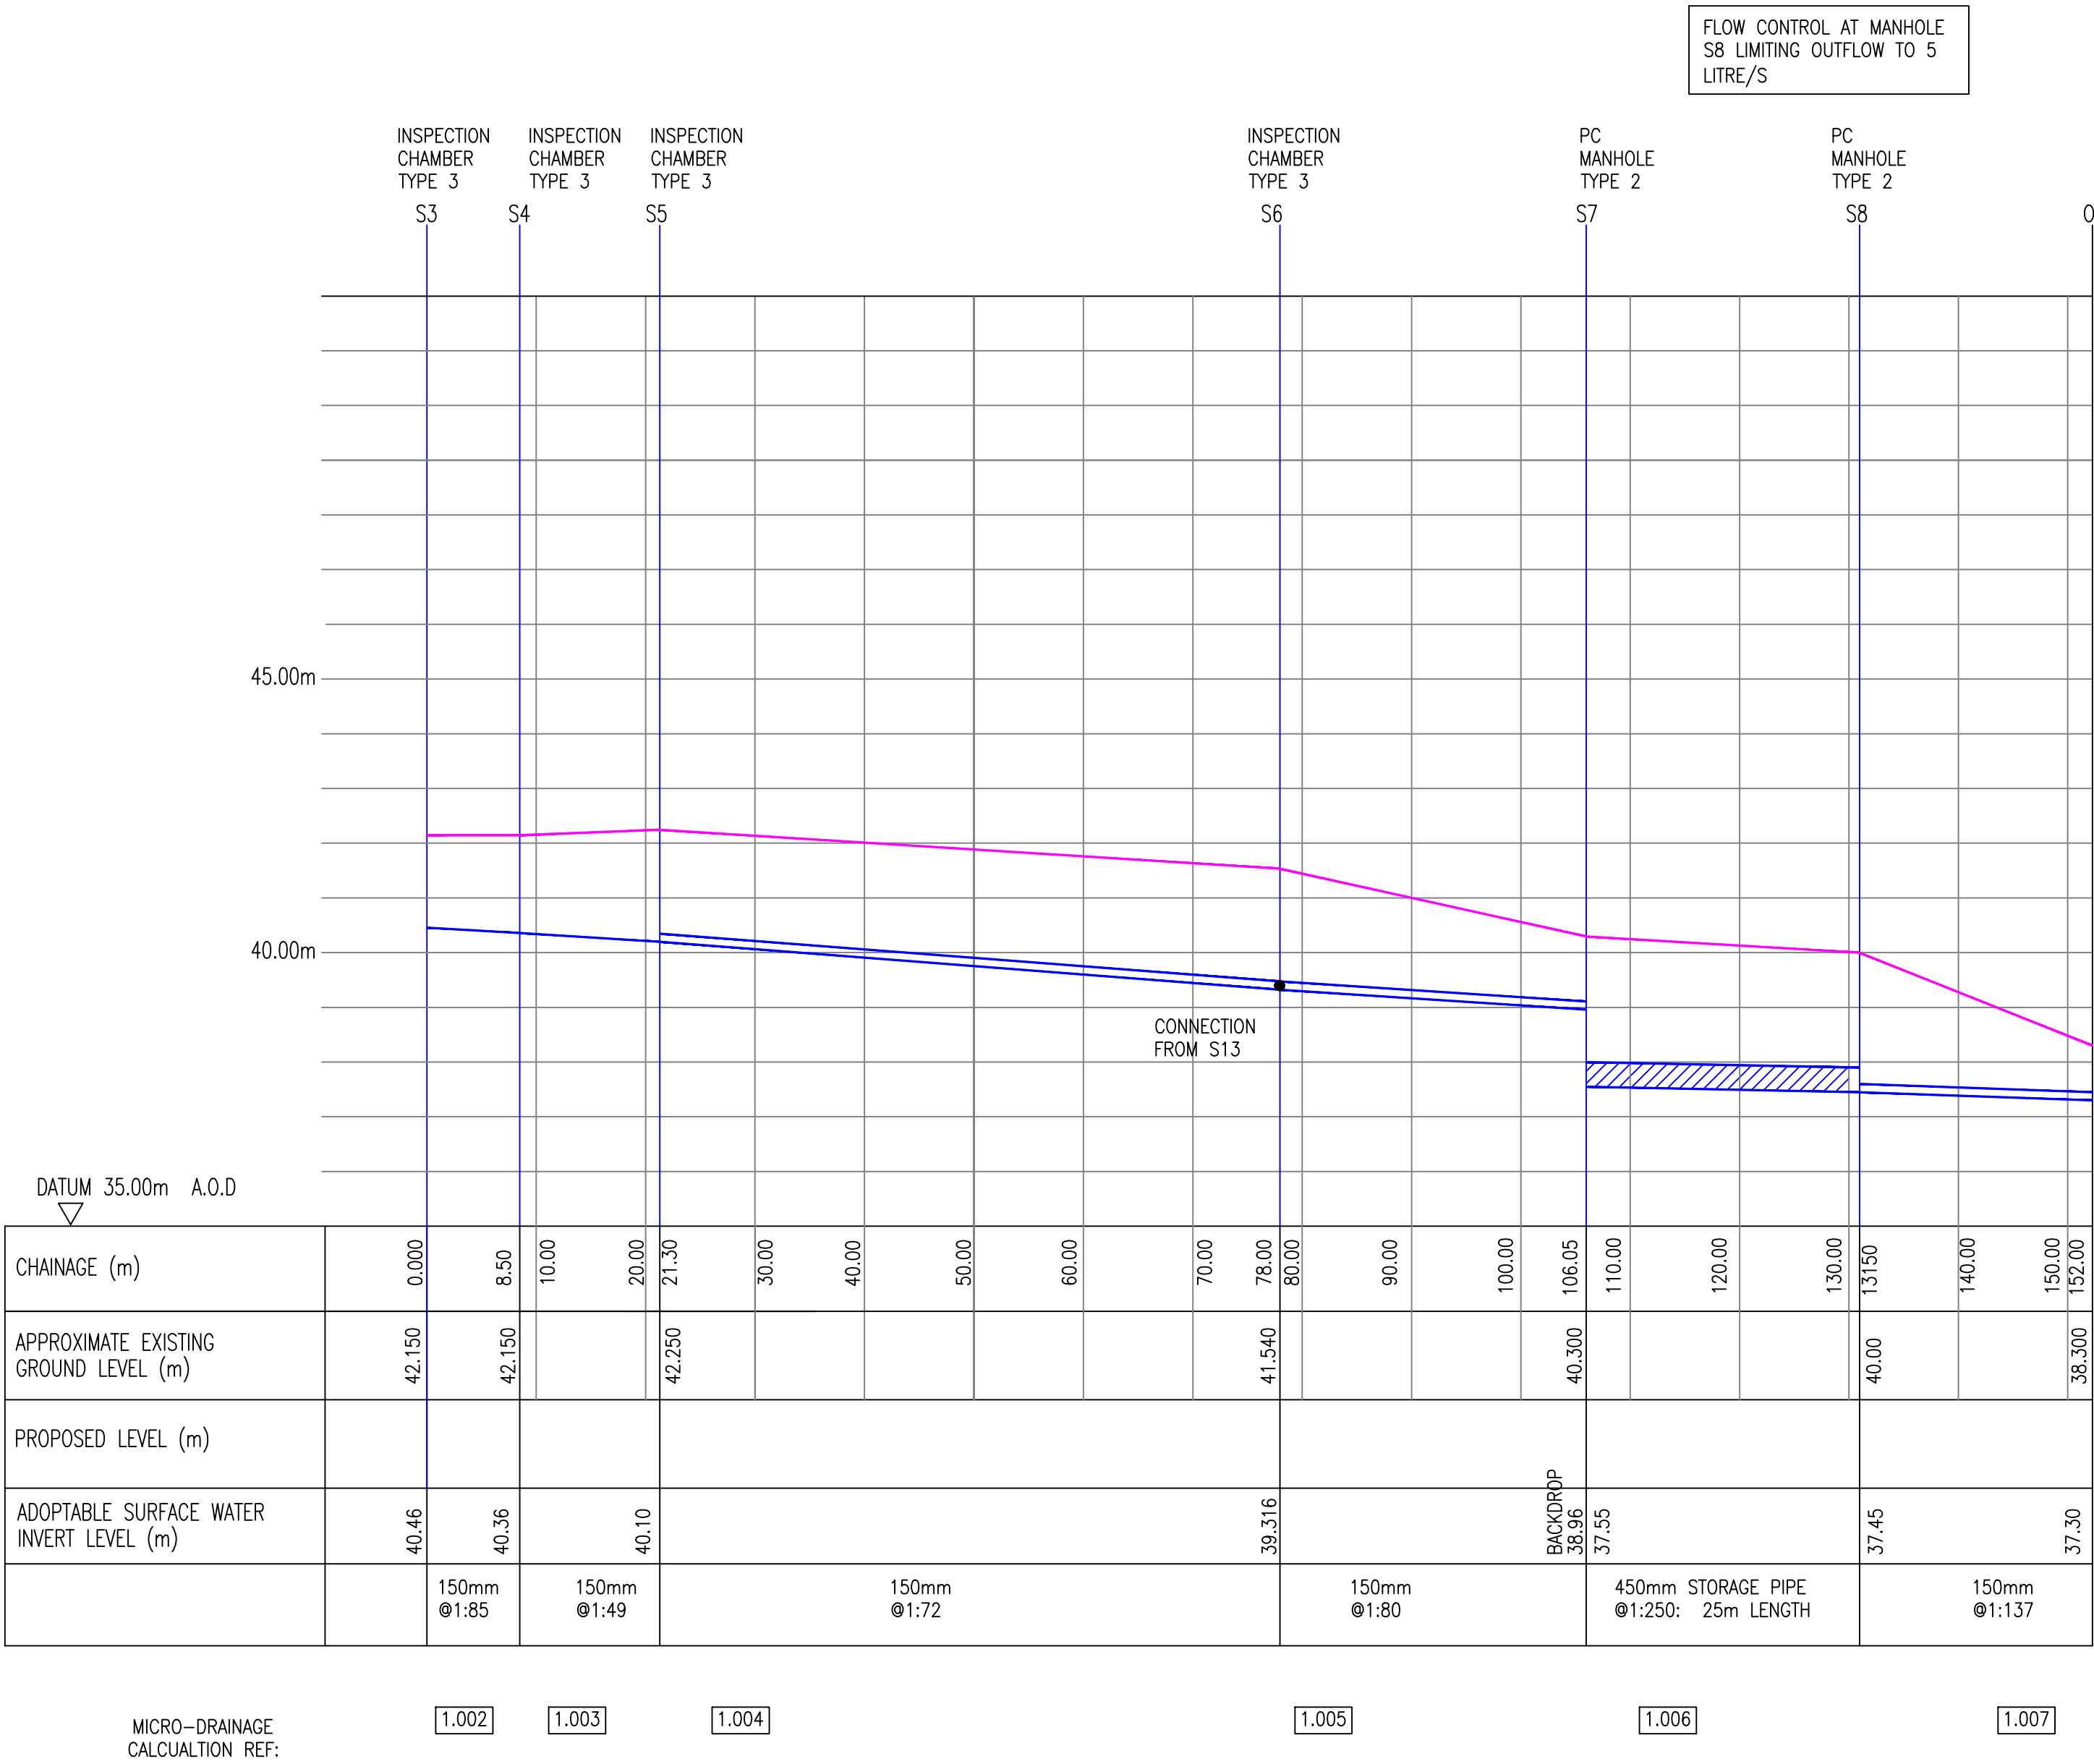

ADOPTABLE SURFACE WATER SEWER: IN GARDENS / FIELDS
SCALE: HORZ:1-500, VERT: 1-100

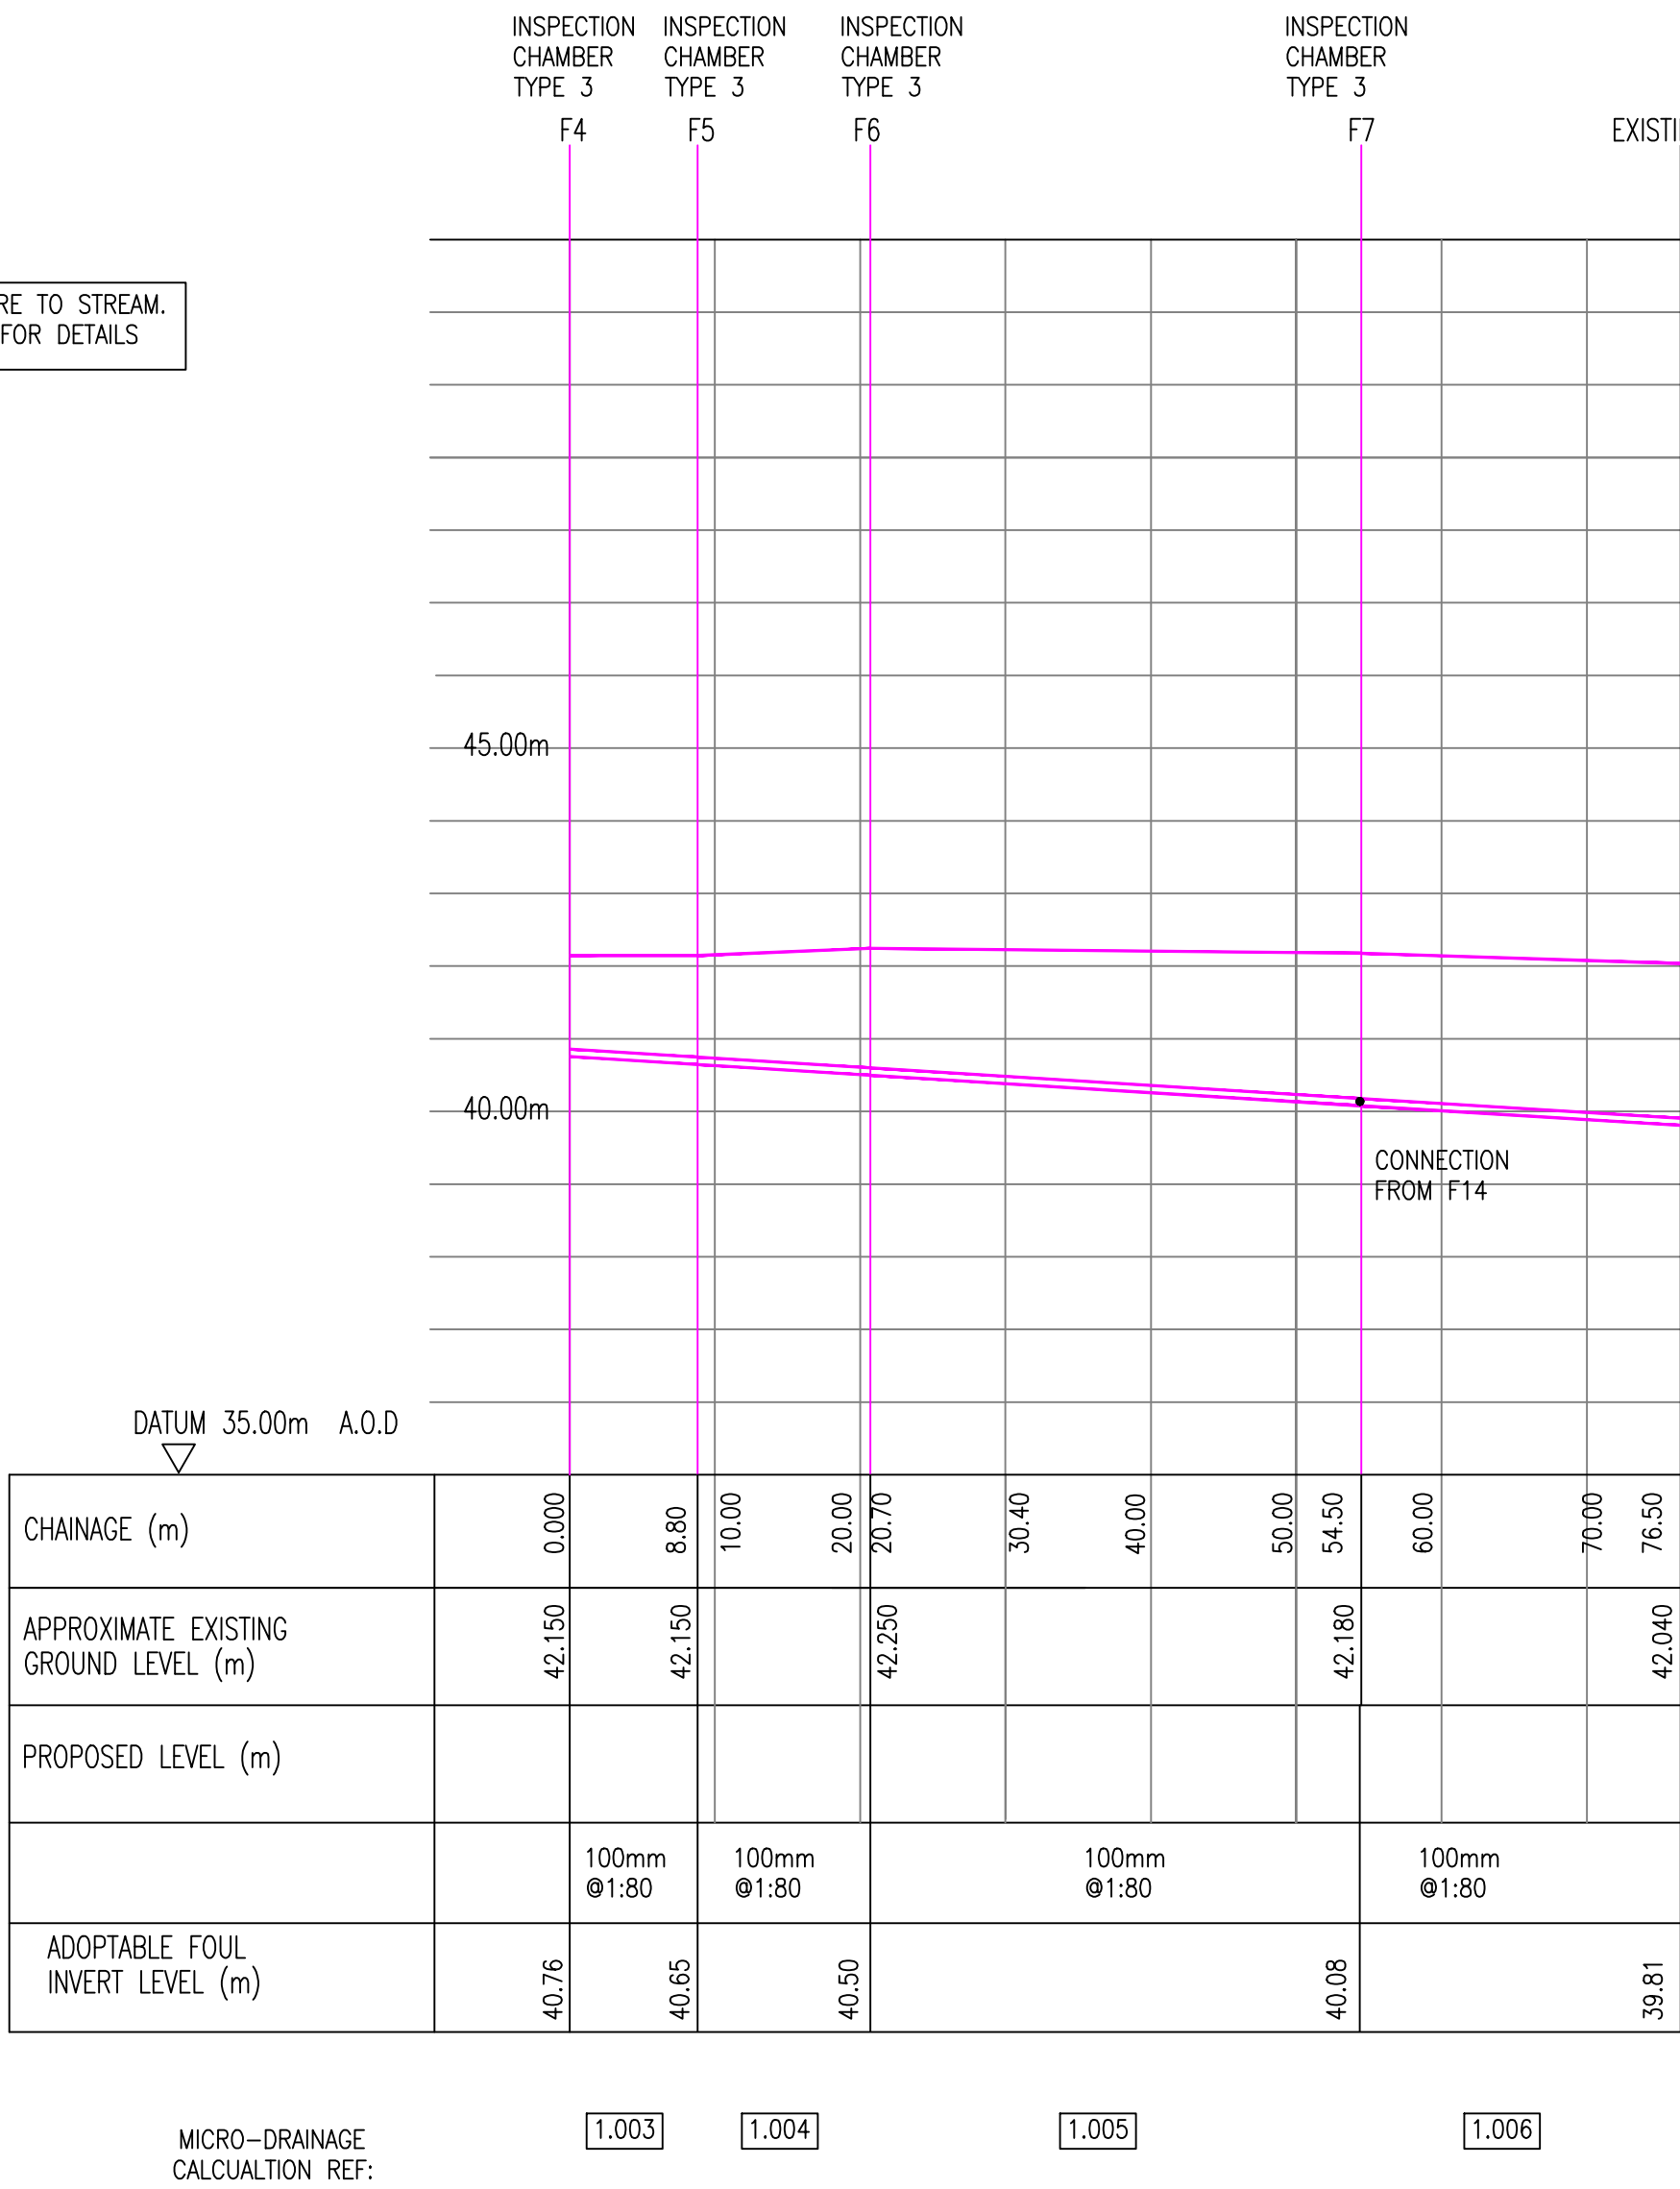

ADOPTABLE FOUL SEWER: IN GARDENS / FIELDS
SCALE: HORZ:1-500, VERT: 1-100

GENERAL NOTES

- STRENGTH & TYPE: ADOPTABLE SEWERS
- WATER AUTHORITY: MAIN SEWERS AND LATERALS
- Sewers for adoption of nominal diameter 300mm or less shall be UPVC TO B.S 4660 and Sewers for Adoption cl. 4.2.21
 - uPVC pipes to be: laid in maximum 3m lengths in accordance with Water Industry Specification cl. 4-35-01 laid by a contractor with British Pipe Group certificate of approval.
 - Sewers for adoption of nominal diameter 375mm or more shall be flexibly jointed Class M concrete pipes in accordance with BS 5911: Part 100 manufactured with Ordinary Portland Cement. OR Thermoplastic Structured Wall Plastic Pipes to Sewers for Adoption 7th and BSEN 13476

BEDDING SCHEDULE

ALL BEDDING TYPE S TO SPECIFICATION FOR WATER INDUSTRY (WRC) 5th EDITION

PENDING WELSH WATER APPROVAL
PRELIMINARY

A	SURFACE WATER REVISED	04-06-19	AK	AK
Rev	Description	Date	Drwn	Chkd

KANE DESIGN
Civil Engineering Design
15 Winchester Way
Gresford
Wrexham
LL12 8HH
Tel: 01 978 855888

Client
NIGEL COPELAND

Project
PROPOSED DEVELOPMENT at BEDWELL ROAD
CROSS LANES, WREXHAM LL13 0TR

Title
SEWER LONGITUDINAL
SECTIONS

DRAWING NUMBER	SCALE	AS NOTED	@ A1
1437/06	DATE	03-03-19	REVISION
	DRAWN	AK	A
	CHECKED	A.K	