



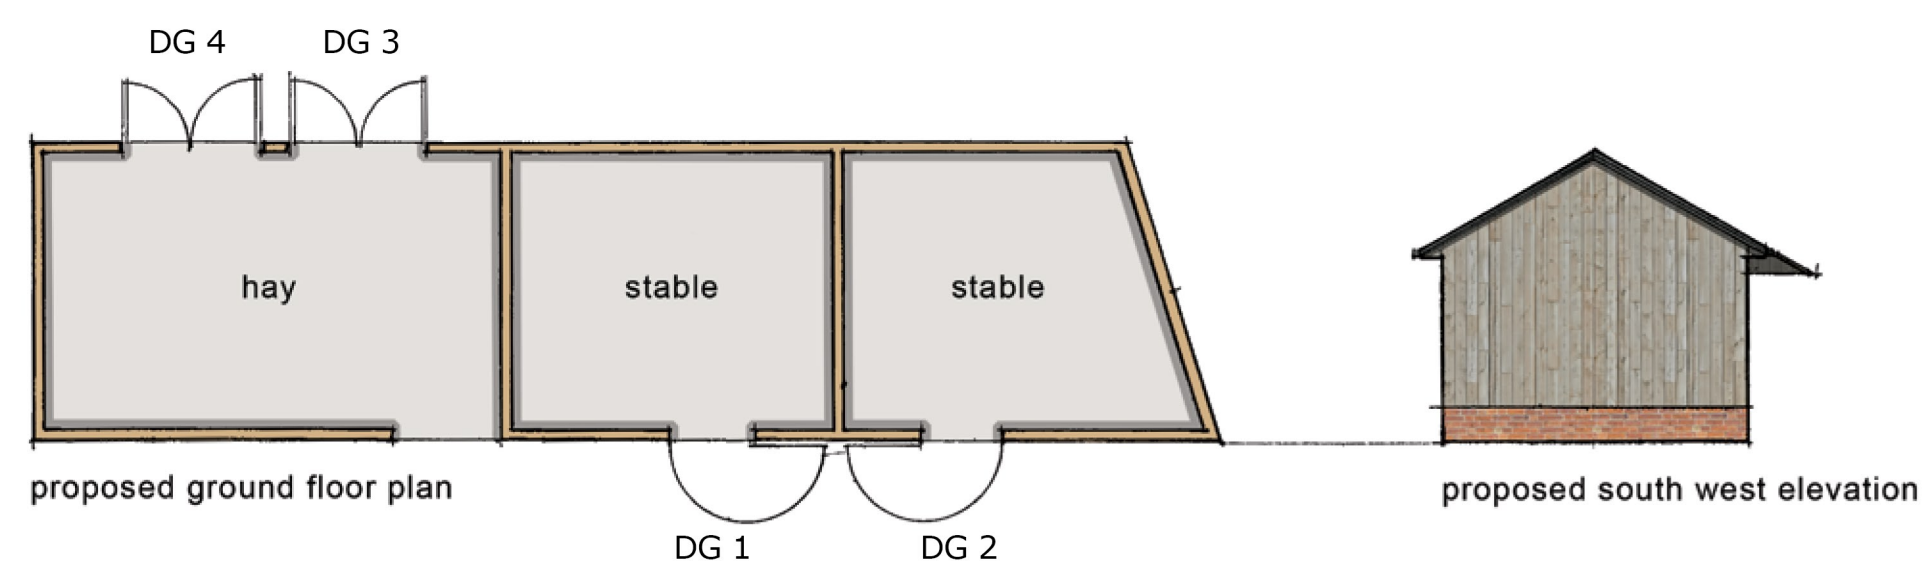

proposed stable 1

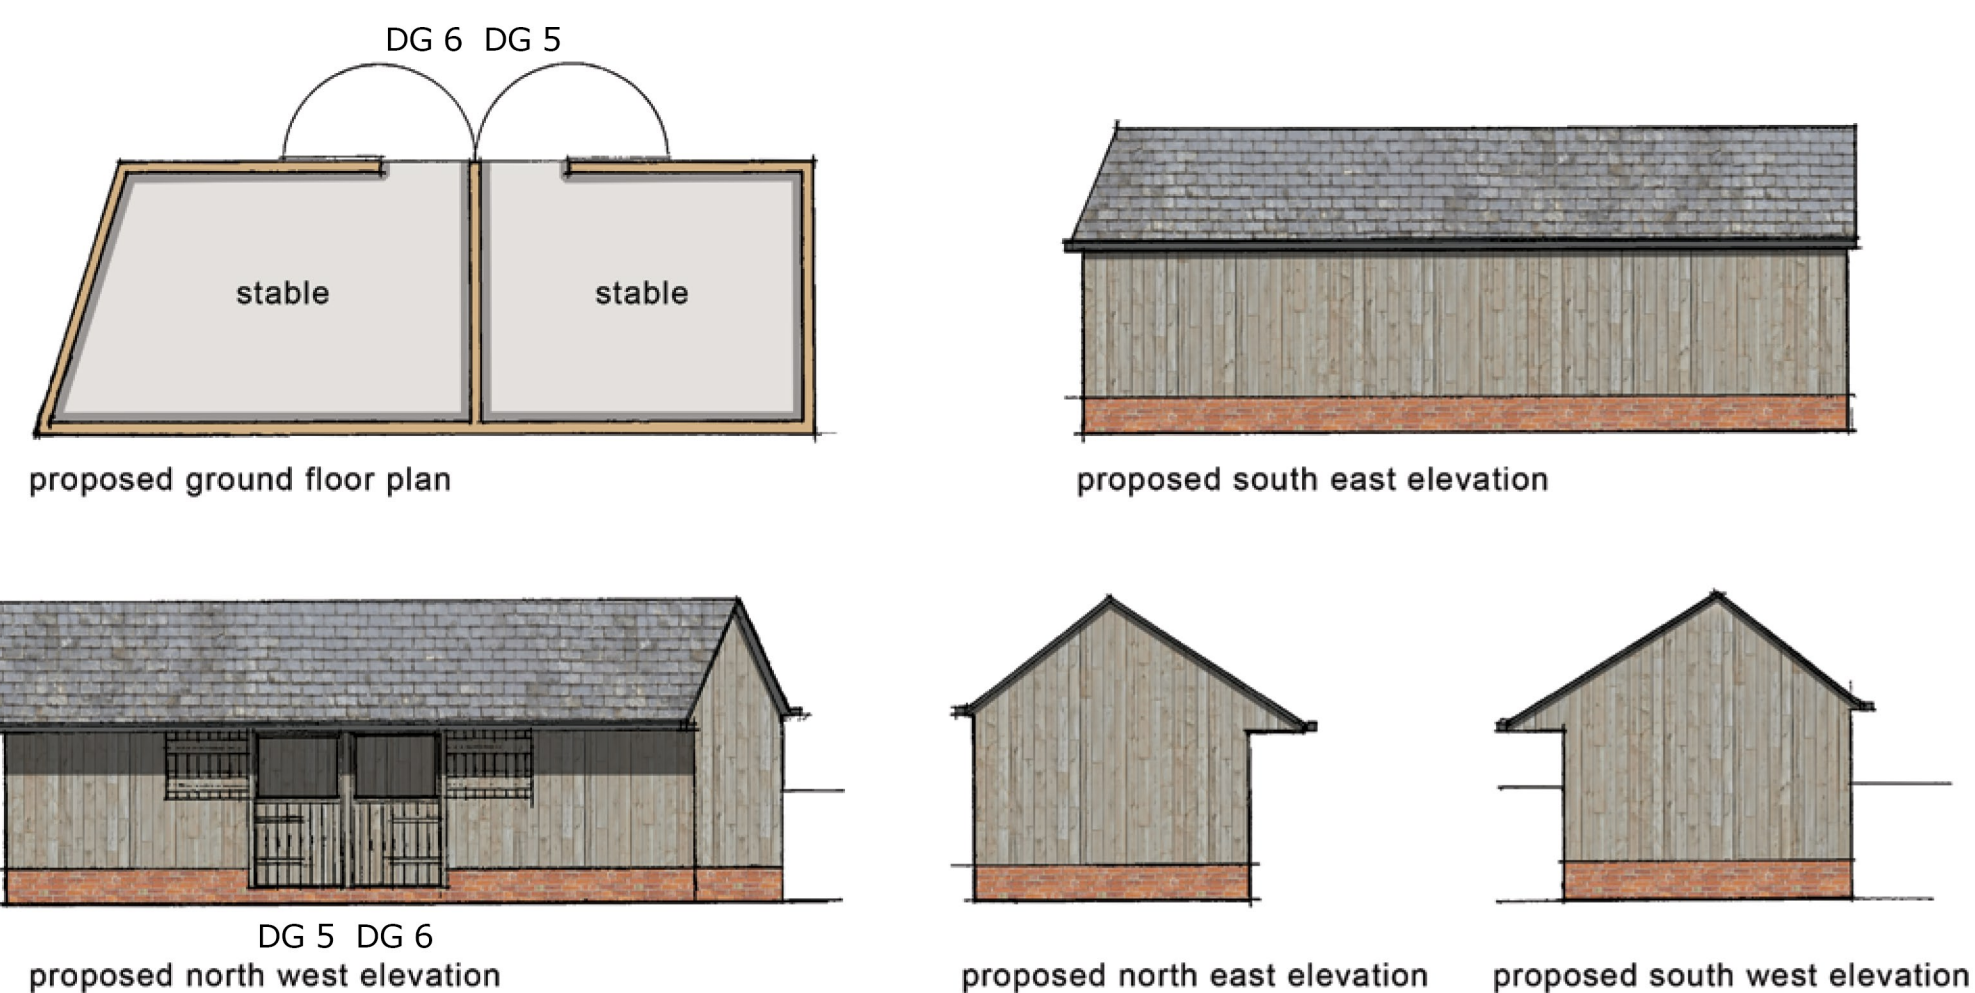

proposed stable 2

NOTES
Do not scale from this drawing
All measurements to be checked on site

Revision	Description	Date
-	-	-

project
OUTBUILDINGS AT KNOLTON HALL

project no.
1140

client
MR AND MRS CHANTLER

drawing
PROPOSED STABLES
PLANS AND ELEVATIONS

drawing no.	revision
19	-

status
PLANNING

scale	date
1:100@A1	29.01.19

drawn by
GM/AB

