




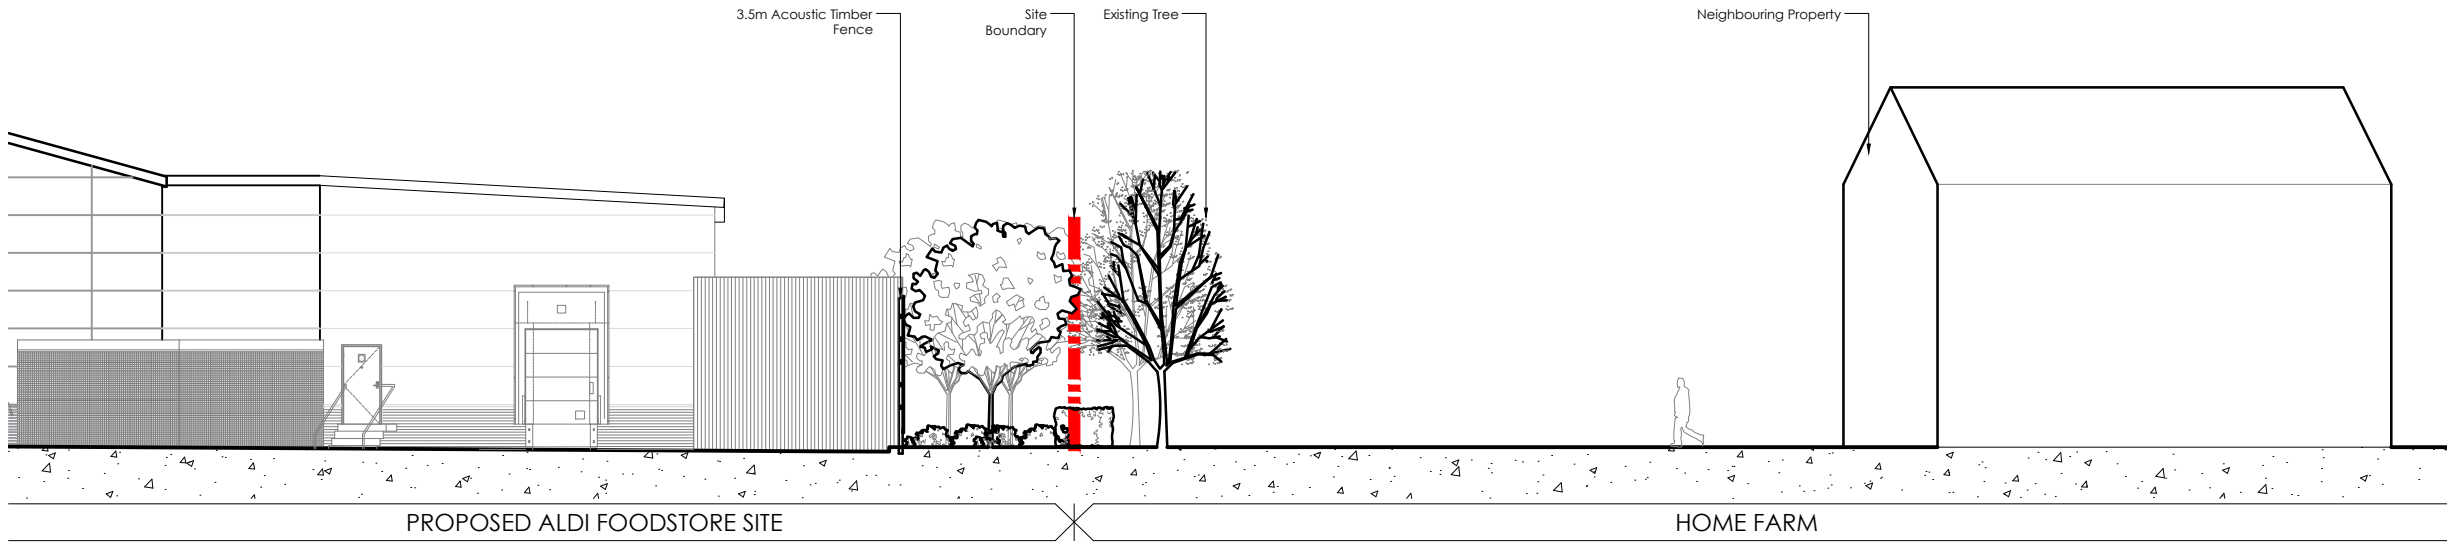


A-A: SERVICE AREA SECTION
1:200

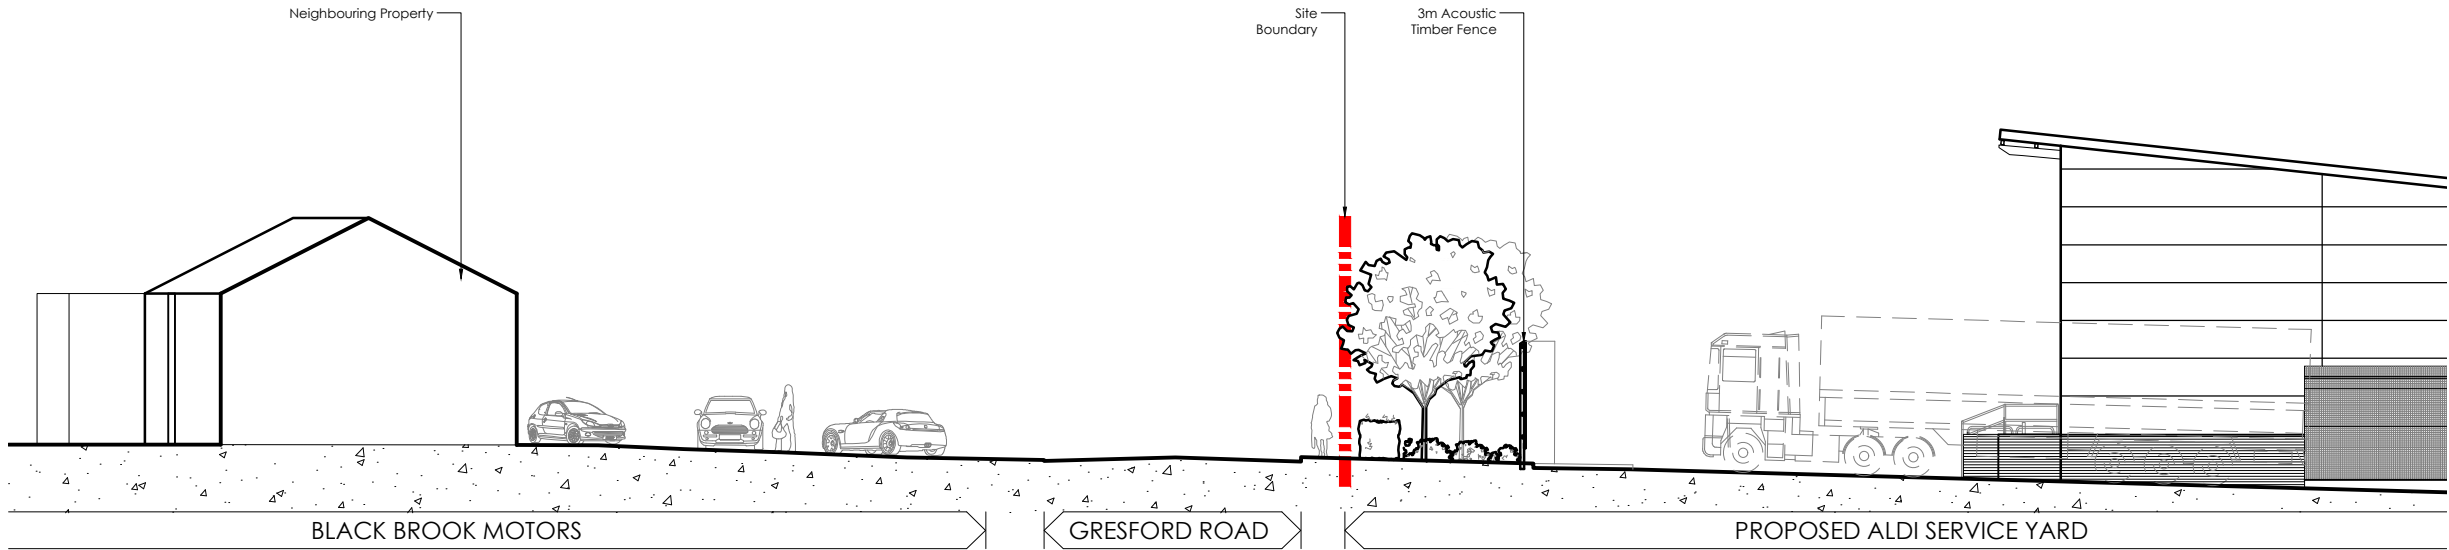

B-B: GRESFORD ROAD SECTION
1:200

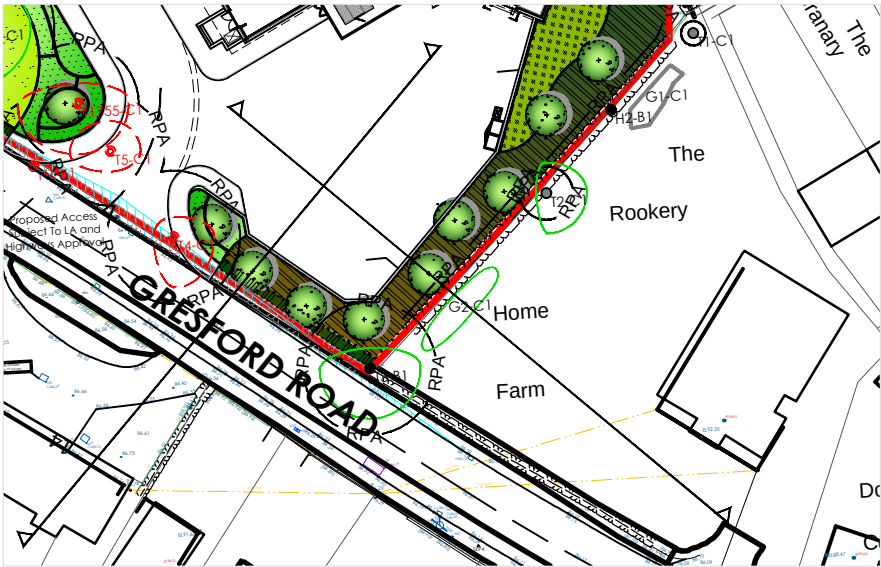

Proposed Fence Sections
Scale 1:200 @ A3

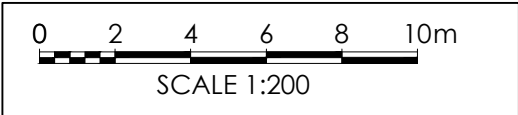

CAD file reference J:\2636NESW - Straight Mile, Llay\17.0 DWG & I.S\100 Series Planning

This drawing is copyright and may not be reproduced in whole or part without written authority. Do not scale off this drawing.

B	10/07/19	General Update.		MS	MS
A	29-05-19	Address updated.		AS	MS
Rev	Date	Description		Rev By	Chk'd By
Project Title	PROPOSED DEVELOPMENT				
	GRESFORD ROAD LLAY				
Client	ALDI STORES LTD.				
Status	PLANNING				
Scale	1:200		Drawing Size	A3	
Date	MAY 2019	Drawn By	AS	Checked	SSR
Drawing Title	PROPOSED FENCE SECTIONS				
Job-Dwg No	2636NESW-110			Rev	B

- ☐ 2 St. Johns North, Wakefield, WF1 3QA t. 01924 291800
- ☒ Carvers Warehouse, 77 Dale Street, Manchester, M1 2HG t. 0161 2388555
- ☐ The Old Rectory, 79 High Street, Newport Pagnell, MK16 8AB t. 01908 211577
- ☐ 101 London Road, Reading, RG1 5BY t. 0118 9507700
- ☐ 10 Gees Court, St Christophers Place, London, W1U 1JJ t. 0207 4091215

