


86-00
85-00
84-00
83-00
82-00
81-00
80-00

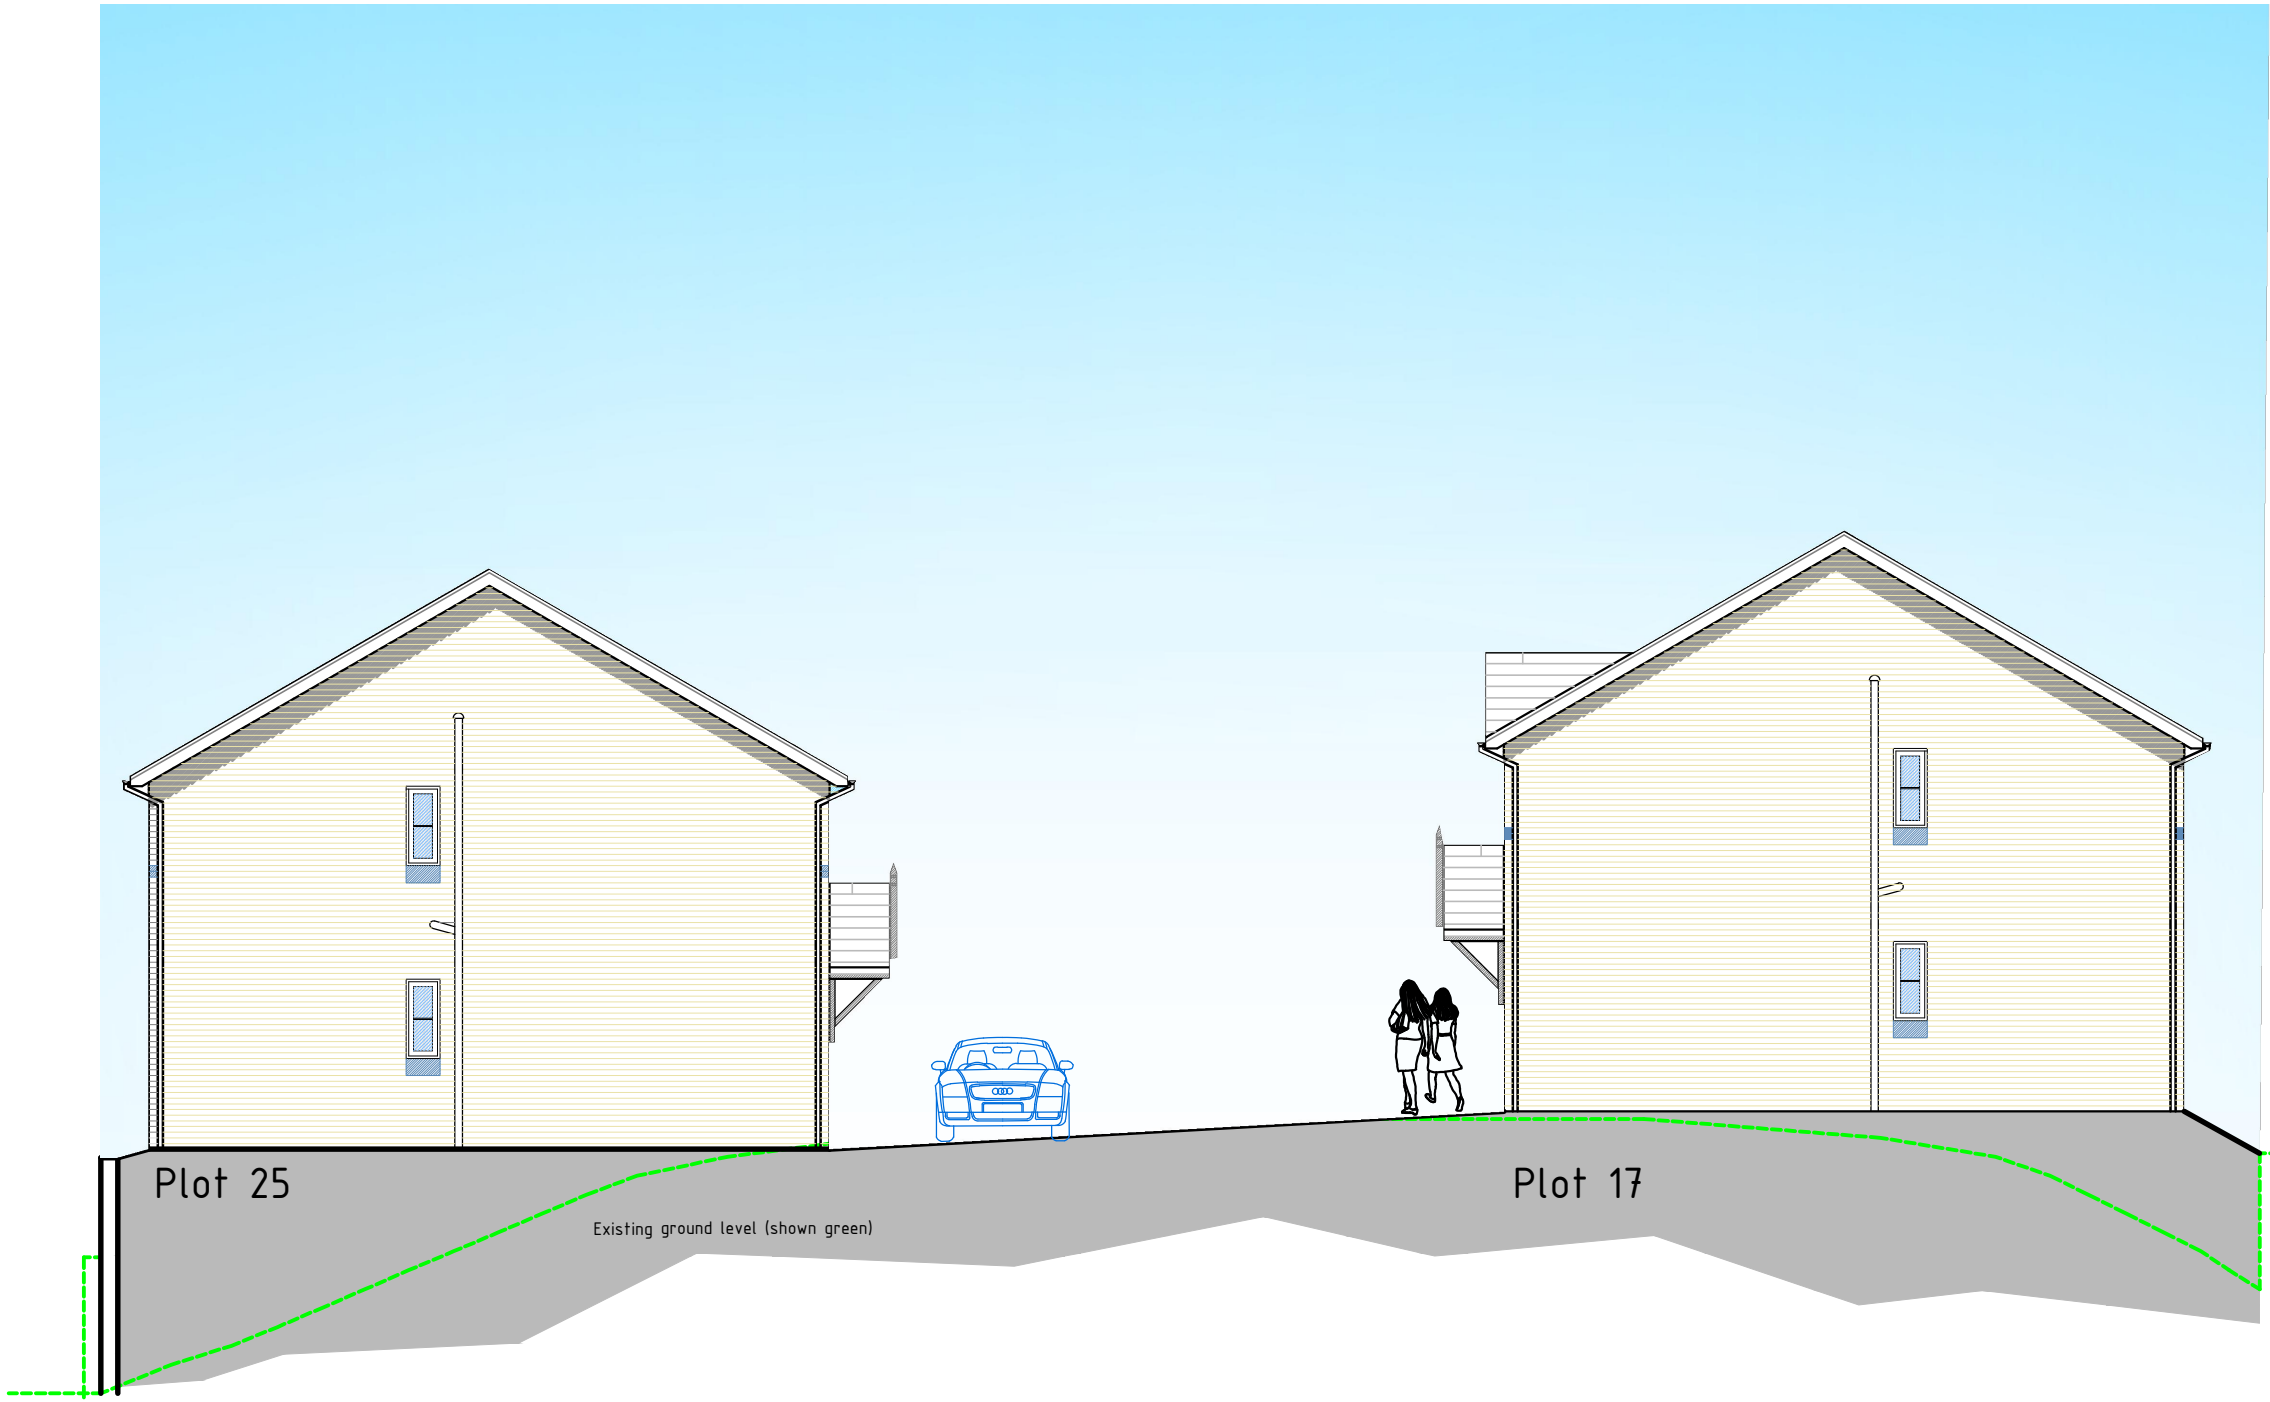

Section C-C as Proposed

86-00
85-00
84-00
83-00
82-00
81-00
80-00



Section D-D as Proposed



Ferndale Villa, 25 Manley Road,
 Wrexham, LL13 8HD
 Tel (01978) 353445
 www.hdsarchitectural.co.uk

Project; Residential Development to Land adjoining 'Premier Inn', Jacques Way, Wrexham.	
Title; Proposed Cross Sections C-C & D-D	Scale (A1); 1:100
Dwg No; JWA/PD/18	Date; July 2018
Revision;	